


SAUDI ARABIAN OIL COMPANY

APPD.			
CERT.			
CHKD.			
DESCRIPTION			
JO/EWO			
BY			
DATE			
NO.			
REVISIONS			
DRAWN BY <u>ESSD/RCR</u> DATE <u>MAY94</u>			
CHKD. BY _____			
OPRG. DEPT. BY _____ DATE _____			
ENG. DEPT. BY _____ DATE _____			
APP'D. FOR CONSTR. BY _____ DATE _____			
CERTIFIED BY _____ DATE _____			
THIS DRAWING IS NOT TO BE USED FOR CONSTRUCTION OR FOR ORDERING MATERIAL UNTIL CERTIFIED AND DATED.			

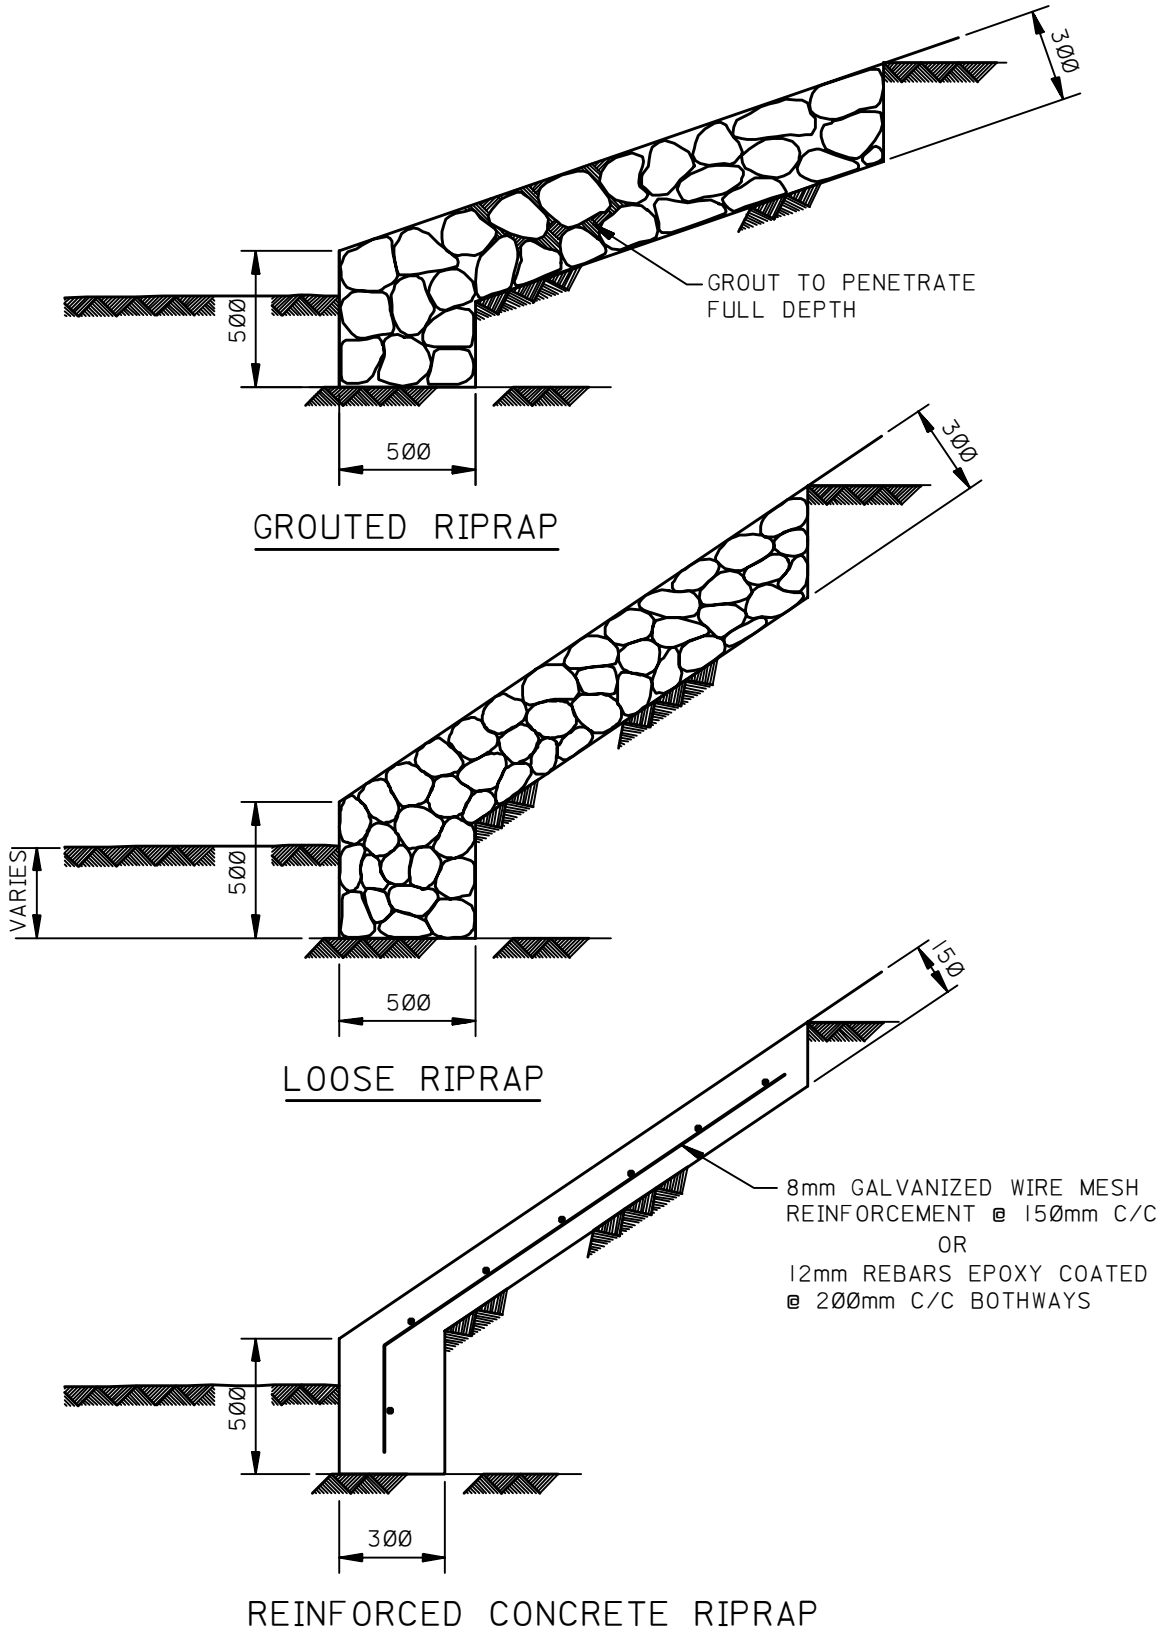

NOTE:

1. ALL DIMENSIONS ARE IN MILLIMETERS UNLESS OTHERWISE SPECIFIED.

TYPICAL INSTALLATION DRAWING

DRAWING TITLE	PLANT NO.	INDEX	DRAWING NO.	SHT. NO.	REV. NO.
RIPRAP SLOPE PROTECTION DETAIL	990	Q	AE-036470	001	00
STD. DWG.	METRIC	JO/EWO-			