
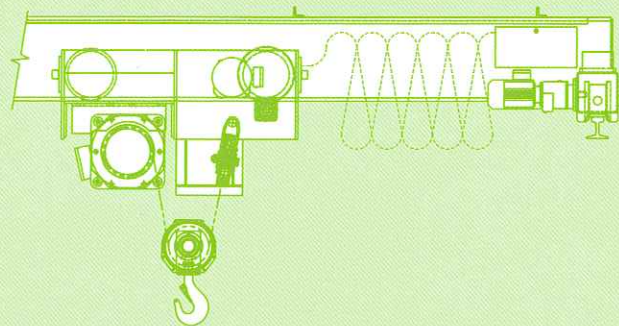


Specifications for Top Running & Under Running Single Girder
Electric Traveling Cranes Utilizing Under Running Trolley Hoist

Prepared by
The Crane Manufacturers Association
of America, Inc.

74

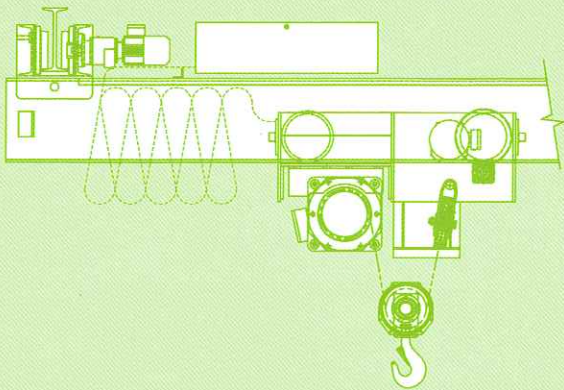

CMAA Specification #74, Revised 2010
Supersedes Specification #74, Revised 2004

CMAA SPECIFICATION NO. 74-2009
SPECIFICATIONS FOR TOP RUNNING AND UNDER RUNNING SINGLE GIRDER
ELECTRIC TRAVELING CRANES UTILIZING UNDER RUNNING TROLLEY HOIST

INTRODUCTION

This Specification has been developed by the Crane Manufacturers Association of America, Inc. (CMAA), an organization of leading electric overhead traveling crane manufacturers in the United States, for the purpose of promoting standardization and providing a basis for equipment selection. The use of this Specification should not limit the ingenuity of the individual manufacturer but should provide guidelines for technical procedure.

In addition to Specifications, the publication contains information which should be helpful to the purchasers and users of cranes and to the engineering and architectural professions. While much of this information must be of a general nature, the items listed may be checked with individual manufacturers and comparisons made leading to optimum selection of equipment.

These Specifications consist of eight sections, as follows:

- 74-1 General Specifications
- 74-2 Crane Classification
- 74-3 Structural Design
- 74-4 Mechanical Design
- 74-5 Electrical Equipment
- 74-6 Inquiry Data Sheet and Speeds
- 74-7 Glossary
- 74-8 Index

No part of these Specifications may be reproduced in any form without
the prior written permission of CMAA.

Copyright ©2010 by Crane Manufacturers Association of America, Inc. All rights reserved.

DISCLAIMERS AND INDEMNITY

CRANE MANUFACTURERS ASSOCIATION OF AMERICA, INC. (CMAA)

The Crane Manufacturers Association of America, Inc. (CMAA) is an independent incorporated trade association affiliated with The Material Handling Industry of America Division of Material Handling Industry (MHI).

MATERIAL HANDLING INDUSTRY AND ITS MATERIAL HANDLING INDUSTRY OF AMERICA DIVISION (MHI)

MHI provides CMAA with certain services and specifically in connection with these Specifications, arranges for their production and distribution. Neither MHI, its officers, directors or employees have any other participation in the development and preparation of the information contained in the Specifications.

All inquiries concerning these Specifications should be directed in writing to the Chairman of the CMAA Engineering Committee, c/o Crane Manufacturers Association of America, Inc., 8720 Red Oak Blvd., Suite 201, Charlotte, NC 28217.

For a response to technical questions use the CMAA web site www.mhia.org/cmaa or write directly to the CMAA Engineering Committee at the above address.

SPECIFICATIONS

Users of these Specifications must rely on their own engineers/designers or a manufacturer representative to specify or design applications or uses. These Specifications are offered as information and guidelines which a user may or may not choose to adopt, modify or reject. If a user refers to, or otherwise employs, all or any part of these Specifications, the user is agreeing to the following terms of indemnity, warranty disclaimer, and disclaimer of liability.

The use of these Specifications is permissive and advisory only and not mandatory. Voluntary use is within the control and discretion of the user and is not intended to, and does not in any way limit the ingenuity, responsibility or prerogative of individual manufacturers to design or produce electric overhead traveling cranes which do not comply with these Specifications. CMAA has no legal authority to require or enforce compliance with these Specifications. These advisory Specifications provide technical guidelines for the user to specify his application. Following these Specifications does not assure compliance with applicable federal, state, and local laws or regulations and codes. These Specifications are not binding on any person and do not have the effect of law.

CMAA and MHI do not approve, rate, or endorse these Specifications. They do not take any position regarding any patent rights or copyrights which could be asserted with regard to these Specifications and do not undertake to ensure anyone using these Specifications against liability for infringement of any applicable Letters Patent, copyright liability, nor assume any such liability. Users of these Specifications are expressly advised that determination of the validity of any such copyrights, patent rights, and the risk of infringement of such rights is entirely their own responsibility.

DISCLAIMERS AND INDEMNITY

DISCLAIMER OF WARRANTY: CMAA AND MHI MAKE NO WARRANTIES WHATSOEVER IN CONNECTION WITH THESE SPECIFICATIONS. CMAA AND MHI SPECIFICALLY DISCLAIM ALL IMPLIED WARRANTIES OF MERCHANTABILITY OR OF FITNESS FOR PARTICULAR PURPOSE. NO WARRANTIES (EXPRESS, IMPLIED, OR STATUTORY) ARE MADE IN CONNECTION WITH THESE SPECIFICATIONS.

DISCLAIMER OF LIABILITY: BY REFERRING TO OR OTHERWISE EMPLOYING THESE SPECIFICATIONS USER SPECIFICALLY UNDERSTANDS AND AGREES THAT CMAA, MHI, THEIR OFFICERS, AGENTS AND EMPLOYEES SHALL NOT BE LIABLE IN TORT AND IN CONTRACT - WHETHER BASED ON WARRANTY, NEGLIGENCE, STRICT LIABILITY, OR ANY OTHER THEORY OF LIABILITY - FOR ANY ACTION OR FAILURE TO ACT IN RESPECT TO THE DESIGN, ERECTION, INSTALLATION, MANUFACTURER, PREPARATION FOR SALE, SALE, CHARACTERISTICS, FEATURES, OR DELIVERY OF ANYTHING COVERED BY THESE SPECIFICATIONS. BY REFERRING TO, OR OTHERWISE EMPLOYING, THESE SPECIFICATIONS, IT IS THE USER'S INTENT AND UNDERSTANDING TO ABSOLVE AND PROTECT CMAA, MHI, THEIR SUCCESSORS, ASSIGNS, OFFICERS, AGENTS, AND EMPLOYEES FROM ANY AND ALL TORT, CONTRACT, OR OTHER LIABILITY.

INDEMNITY: BY REFERRING TO, OR OTHERWISE EMPLOYING, THESE SPECIFICATIONS, THE USER AGREES TO DEFEND, PROTECT, INDEMNIFY, AND HOLD CMAA, MHI, THEIR SUCCESSORS, ASSIGNS, OFFICERS, AGENTS, AND EMPLOYEES HARMLESS FROM AND AGAINST ALL CLAIMS, LOSSES, EXPENSES, DAMAGES AND LIABILITIES, DIRECT, INCIDENTAL OR CONSEQUENTIAL, ARISING FROM ACCEPTANCE OR USE OF THESE SPECIFICATIONS INCLUDING LOSS OR PROFITS AND REASONABLE ATTORNEY'S FEES, WHICH MAY ARISE OUT OF THE ACCEPTANCE OR USE OR ALLEGED USE OF THESE SPECIFICATIONS, IT BEING THE INTENT OF THIS PROVISION AND OF THE USER TO ABSOLVE AND PROTECT CMAA, MHI, THEIR SUCCESSORS, ASSIGNS, OFFICERS, AGENTS, AND EMPLOYEES FROM ANY AND ALL LOSS RELATING IN ANYWAY TO THESE SPECIFICATIONS INCLUDING THOSE RESULTING FROM THEIR OWN NEGLIGENCE.

TABLE OF CONTENTS

74-1	General Specifications	74-4	Mechanical Design
1.1	Scope	4.1	Bridge Drives
1.2	Building Design	4.2	Gearing
1.3	Clearance	4.3	Bearings
1.4	Runway	4.4	Bridge Brakes
1.5	Runway Conductors	4.5	Shafts
1.6	Rated Capacity	4.6	Couplings
1.7	Design Stresses	4.7	Wheels
1.8	General	4.8	Bumpers and Stops
1.9	Painting	74-5	Electrical Equipment
1.10	Assembly and Preparation for Shipment	5.1	General
1.11	Testing	5.2	Motors—AC and DC
1.12	Drawings and Manuals	5.3	Brakes
1.13	Erection	5.4	Controllers, AC and DC
1.14	Lubrication	5.5	Resistors
1.15	Inspection, Maintenance and Crane Operator	5.6	Protective and Safety Features
74-2	Crane Classifications	5.7	Master Switches
2.1	General	5.8	Floor Operated Pendant Pushbutton Stations
2.2	Class A	5.9	Limit Switches
2.3	Class B	5.10	Installation
2.4	Class C	5.11	Bridge Conductor System
2.5	Class D	5.12	Runway Conductor System
2.6	Crane Service Class in Terms of Load Class and Load Cycles	5.13	Voltage Drop
74-3	Structural Design	5.14	Inverters
3.1	Material	5.15	Remote Control
3.2	Welding	74-6	Inquiry Data Sheet and Speeds
3.3	Structure	74-7	Glossary
3.4	Allowable Stresses	74-8	Index
3.5	Design Limitations		
3.6	Bridge End Truck		
3.7	Operator's Cab		
3.8	Structural Bolting		

74-1 GENERAL SPECIFICATIONS

1.1 SCOPE

- 1.1.1 These Specifications shall be known as the Specifications for Top Running and Under Running Single Girder Electric Overhead Traveling Cranes Utilizing Under Running Trolley Hoist. CMAA Specifications No. 74 - Revised 2009.
- 1.1.2 The Specifications and information contained in this publication apply to top running and under running single girder electric overhead traveling cranes utilizing under running trolley hoist except patented track. It should be understood that the Specifications are general in nature and other Specifications may be agreed upon between the purchaser and the manufacturer to suit each specific installation. **These Specifications do not cover equipment used to lift, lower or transport personnel suspended from the hoist rope system.**
- 1.1.3 These Specifications outline, in Section 74-2, four different classes of crane service as a guide for determining the service requirements of the individual application. In many cases, there is no clear category of service in which a particular crane operation may fall, and the proper selection of a crane can be made only through a discussion of service requirements and the crane details with the crane manufacturer or other qualified persons.
- 1.1.4 Service conditions have an important influence on the life of the wearing parts of a crane such as wheels, gears, bearings, and electrical equipment, and must be considered in specifying a crane to assure maximum life and minimum maintenance.
- 1.1.5 In selecting overhead crane equipment, it is important that not only present but future operations be considered which may increase loading and service requirements and that equipment be selected which will satisfy future increased service conditions, thereby minimizing the possibility of overloading or placing in a duty classification higher than intended.
- 1.1.6 Parts of these Specifications refer to certain portions of other applicable Specifications, codes or standards. Where interpretations differ, CMAA recommends that these Specifications be used as the guideline. Mentioned in the text are publications of the following organizations:

ABMA	American Bearing Manufacturers Association 2025 M Street, N.W., Suite 800 Washington, DC 20036
AGMA	American Gear Manufacturers Association 1500 King Street, Suite 201 Alexandria, Virginia 22314-2730 2001-C95:: Fundamental Rating Factors and Calculation Methods for Involute Spur and Helical Gear Teeth
AISC	American Institute of Steel Construction One East Wacker Drive, Suite 700 Chicago, Illinois 60601-1802
ANSI	American National Standards Institute 11 West 42nd Street New York, New York 10036
ASCE	The American Society of Civil Engineers 1801 Alexander Bell Drive Reston, Virginia 20191 ASCE 7-98 - Minimum Design Loads for Buildings and Other Structures
ASME	American Society of Mechanical Engineers Three Park Avenue New York, NY 10016-5990 ASME B30.11-2004 - Monorails and Underhung Cranes

ASME B30.16-2007 - Overhead Hoists (Underhung)
ASME B30.17-2006 - Overhead and Gantry Cranes (Top Running, Single Girder, Underhung Hoist)

ASTM	American Society of Testing and Materials 100 Barr Harbor Drive West Conshohocken, Pennsylvania 19428
AWS	American Welding Society 550 N.W. LeJeune Road, P.O. Box 351040 Miami, Florida 33126 D14.1-97 - Specifications for Welding Industrial and Mill Cranes and Other Material Handling Equipment
CMAA	Crane Manufacturers Association of America, Inc. 8720 Red Oak Blvd., Suite 201 Charlotte, North Carolina 28217-3992 Overhead Crane Inspection and Maintenance Checklist Crane Operator's Manual Crane Operator's Training Video
NEC	National Electric Code
NFPA	National Fire Protection Association 1 Batterymarch Park, P.O. Box 9101 Quincy, Massachusetts 02269-9101 NFPA 70 - National Electrical Code, 2008 Edition
NEMA	National Electrical Manufacturers Association 1300 North 17th Street, Suite 1847 Rosslyn, Virginia 22209 ICS1-2001 - Industrial Control Systems and Electrical Requirements
OSHA	U.S. Department of Labor Directorate of Safety Standards Program 200 Constitution Avenue, N.W. Washington, DC 20210 29 CFR Part 1910 - Occupational Safety & Health Standards for General Industry (Revised 7/1/97)

Peterson's Stress Concentration Factors Walter D. Pilkey 2 nd Edition; 1997 Copyright John Wiley & Sons, Inc.	OR	Walter D. Pilkey & Deborah F. Pilkey 3 rd Edition; 2008
---	----	---

Data was utilized from (FEM) Federation Europeenne De La Manutention, Section IX Series Lifting Equipment

Local Girder Stresses
FEM.9.341 1st Edition (E) 10.1983

- 1.1.7 The hoist and trolley may be supplied by the crane manufacturer or by the purchaser. In either case, the hoist and trolley shall comply with ASME B.30.16-2007, Overhead Hoists (Underhung). If the hoist and/or trolley are supplied by the purchaser, the crane builder shall be provided with certified dimensional drawings with all required data, including wiring diagrams, trolley connector locations, and trolley hoist weight. This CMAA Specification #74 does not apply to the hoist and/or trolley.

1.2 BUILDING DESIGN CONSIDERATIONS

- 1.2.1 The building in which an overhead crane is to be installed must be designed with consideration given to the following points:
 - 1.2.1.1 The distance from the floor to the lowest overhead obstruction must be such as to allow for the required hook lift, plus the distance from the saddle or palm of the hook in its highest position to the high point on the crane, plus clearance to the lowest overhead obstruction.
 - 1.2.1.2 In addition, the distance from the floor to the lowest overhead obstruction must be such that the lowest point on the crane will clear all machinery or when necessary provide railroad or truck clearance under the crane.
 - 1.2.1.3 After determination of the building height, based on the factors above, the crane runway must be located with the top of the runway rail at a distance below the lowest overhead obstruction equal to the height of the crane plus clearance.
 - 1.2.1.4 Lights, pipes, or any other objects projecting below the lowest point on the building truss must be considered in the determination of the lowest overhead obstruction.
 - 1.2.1.5 The building knee braces must be designed to permit the required hook approaches.
 - 1.2.1.6 Access to the cab or bridge walkway should be a fixed ladder, stairs, or platform requiring no step over any gap exceeding 12 inches. Fixed ladders shall be in accordance with ANSI A14.3, Safety Requirements for Fixed Ladders.

1.3 CLEARANCE

- 1.3.1 Clearance shall be maintained between the crane and the building, as well as cranes operating at different elevations, under all normal operating conditions. In the design of new cranes, all factors that influence clearance, such as roof / ceiling deflection, girder camber, trolley positions and configurations shall be considered.

As a minimum, the clearance between the highest point of the crane and the lowest overhead obstruction shall not be less than 3 inches with the crane unloaded. Pipes, conduits, lights, etc., must not reduce this clearance.
- 1.3.2 Clearance shall be maintained between the crane and the building, as well as parallel running cranes, under all normal operating conditions. In the design of new cranes, all factors that influence clearance, such as wheel float, bridge skewing, or trolley positions and configurations shall be considered.

As a minimum, the clearance between the end of the crane and the closest side obstruction shall not be less than 2 inches with crane centered on runway rails. Pipes, conduits, lights, etc., must not reduce this clearance.
- 1.3.3 Where passageways or walkways are provided on the structure supporting the crane, obstructions on the supporting structure shall not be placed so that personnel will be struck by movement of the crane. The accuracy of building dimensions is the responsibility of the owner or specifier of the equipment.

1.4 RUNWAY

- 1.4.1 The crane runway, runway rails, and crane stops are typically furnished by the purchaser unless otherwise specified. The crane stops furnished by the purchaser are to be designed to suit the specific crane to be installed.
 - 1.4.1.1 Top Running Runway
 - 1.4.1.1.1 Rails shall be straight, parallel, level, at the same elevation and at the specified center to center distance, within the tolerances given in Table 1.4.1-1.
 - 1.4.1.1.2 The runway rails should be standard rail sections, or other commercial rolled section with equivalent specifications and of a proper size for the crane to be installed.
 - 1.4.1.1.3 Crane rail splices shall be bolted or welded. Rail joints on opposite sides of the runway should be staggered. Properly selected hold-down devices shall be used to anchor the rail to the runway. Lateral "floating" type rail fastening is not recommended.

- 1.4.1.1.4 Rail joint misalignment can be a significant factor in wheel, axle, and bearing failures. It is recommended that horizontal rail separation at joints not exceed 1/16 inch. Vertical and horizontal alignment at joints should be maintained as closely as possible. Rail joints should be ground flush as necessary to provide a smooth transition from each rail segment to the next.

- 1.4.1.1.5 The crane runway shall be designed with sufficient strength and rigidity to prevent detrimental lateral or vertical deflection.

The lateral deflection should not exceed $L_r/400$ based on 10% of maximum wheel load(s) without VIF. Unless otherwise specified, the vertical deflection should not exceed $L_r/600$ based on maximum wheel load(s) without VIF. Gantry and other types of special cranes may require additional considerations.

L_r = Runway girder span being evaluated

1.4.1.2 Under-Running Runways

- 1.4.1.2.1 Under-running runway beams shall be straight, parallel, level, at the same elevation and at the specified center to center distance, within the tolerances given in Table 1.4.1-1.

- 1.4.1.2.2 Runway joint misalignment can be a significant factor in wheel, axle, and bearing failures. It is recommended that horizontal rail separation at runway joints not exceed 1/16 inch. Vertical, horizontal and transverse tilt of the wheel running surface at joints shall be aligned as closely as possible. Runway joints should be ground flush as necessary to provide a smooth transition from each runway beam segment to the next.

- 1.4.1.2.3 The crane runway shall be designed with sufficient strength and rigidity to prevent detrimental lateral or vertical deflection. The design shall provide for the effects of beam loading and local flange loading. The vertical deflection should not exceed $L_r/450$ based on maximum wheel load(s) without VIF.

1.5 RUNWAY CONDUCTORS

- 1.5.1 The runway conductors may be bare hard drawn copper wire, hard copper, aluminum or steel in the form of stiff shapes, insulated cables, cable reel pickup or other suitable means to meet the particular application and shall be installed in accordance with Article 610 of the National Electric Code and comply with all applicable codes.
- 1.5.2 Contact conductors shall be guarded in a manner that persons cannot inadvertently touch energized current-carrying parts. Flexible conductor systems shall be designed and installed in a manner to minimize the effects of flexing, cable tension, and abrasion.
- 1.5.3 Runway conductors are normally furnished and installed by the purchaser unless otherwise specified.
- 1.5.4 The conductors shall be properly supported and aligned horizontally and vertically with the runway rail.
- 1.5.5 The conductors shall have sufficient ampacity to carry the required current to the crane, or cranes, when operating with rated load. The conductor ratings shall be selected in accordance with Article 610 of the National Electrical Code. For manufactured conductor systems with published ampacities, the intermittent ratings may be used. The ampacities of fixed loads such as heating, lighting, and air conditioning, may be computed as 2.25 times their sum total which will permit the application of the intermittent ampacity ratings for use with continuous fixed loads.

TABLE 1.4.1-1

ITEM	FIGURE	OVERALL TOLERANCE	MAXIMUM RATE OF CHANGE
CRANE SPAN (L) MEASURED AT CRANE WHEEL CONTACT SURFACE		$A = \frac{3}{16}$ " $A = \frac{1}{4}$ " $A = \frac{3}{8}$ " $L \leq 50'$ $L > 50' \leq 100'$ $L > 100'$	$\frac{1}{4}$ " IN 20' - 0"
STRAIGHTNESS (B)		$B = \frac{3}{8}$ "	$\frac{1}{4}$ " IN 20' - 0"
ELEVATION (C)		$C = \frac{3}{8}$ "	$\frac{1}{4}$ " IN 20' - 0"
TOP RUNNING TRANSVERSE RAIL TO RAIL ELEVATION (D)		$D = \pm \frac{3}{16}$ " $D = \pm \frac{1}{4}$ " $D = \pm \frac{3}{8}$ " $L \leq 50'$ $L > 50' \leq 100'$ $L > 100'$	N/A
TRANSVERSE GIRDER TO GIRDER ELEVATION UNDER RUNNING (D)			

1.5.6 The nominal runway conductor supply system voltage, actual input tab voltage, and runway conductor voltage drops shall result in crane motor voltage tolerances per Section 5.13 Voltage Drops.

1.5.7 In a crane inquiry, the runway conductor system type should be specified and whether the system will be supplied by the purchaser or crane manufacturer. If supplied by the purchaser, the location should be stated.

1.6 RATED CAPACITY

1.6.1 The rated capacity of a crane bridge is specified by the manufacturer. This capacity shall be marked on each side of the crane bridge and shall be legible from the operating floor.

1.6.2 Individual hoist units shall have their rated capacity marked on their bottom block. In addition, capacity label should be marked on the hoist body.

1.6.3 The total lifted load shall not exceed the rated capacity of the crane bridge. Load on individual hoists or hooks shall not exceed their rated capacity.

1.6.4 When determining the rated capacity of a crane, all accessories below the hook, such as load bars, magnets, grabs, etc., shall be included as part of the load to be handled.

1.7 DESIGN STRESSES

1.7.1 Materials shall be properly selected for the stresses and work cycles to which they are subjected.

1.7.2 Structural parts shall be designed according to the appropriate limits as per Chapter 74-3 of this Specification. Mechanical parts shall be designed according to Chapter 74-4 of this Specification. All other load carrying parts shall be designed so that the calculated static stress in the material, based on rated crane capacity, shall not exceed 20 percent of the published average ultimate strength of the material.

1.7.3 The limitation of stress provides a margin of strength to allow for variations in the properties of materials, manufacturing and operating conditions, and design assumptions, and under no condition should imply authorization or protection for users loading the crane beyond the rated capacity.

1.8 GENERAL

1.8.1 All apparatus covered by this Specification shall be constructed in a thorough and workmanlike manner. Due regard shall be given in the design for operation, accessibility, interchangeability and durability of parts.

1.8.2 This Specification includes all applicable features of OSHA Section 1910.179—Overhead and Gantry Cranes; ASME B30.11, Monorails and Underhung Cranes; ASME B30.16, Overhead Hoists (Underhung); and ASME B30.17, Overhead and Gantry Cranes (Top Running, Single Girder, Underhung Hoist).

1.9 PAINTING

1.9.1 Before shipment, the crane shall be cleaned and given a protective coating.

1.9.2 The coating may consist of any number of coats of primer and finish paint according to the manufacturer's standard or as otherwise specified.

1.10 ASSEMBLY AND PREPARATION FOR SHIPMENT

1.10.1 The crane should be assembled in the manufacturer's plant according to the manufacturer's standard. When feasible, the trolley should be placed on the assembled crane bridge; the hoisting rope is not normally reeved unless otherwise specified.

1.10.2 All parts of the crane should be carefully match-marked.

1.10.3 All exposed finished parts and electrical equipment are to be protected for shipment. If storage is required, arrangements should be made with the manufacturer for extra protection.

1.11 TESTING

- 1.11.1 Testing in the manufacturer's plant is conducted according to the manufacturer's testing procedure, unless otherwise specified.
- 1.11.2 Any documentation of nondestructive testing of material such as X-ray, ultrasonic, magnetic particle, etc. should be considered as an extra item and is normally done only if specified.

1.12 DRAWINGS AND MANUALS

Normally two (2) copies of the manufacturer's clearance diagrams are submitted for approval, one of which is approved and returned to the crane manufacturer. Also, two (2) sets of operating instructions and spare parts information are typically furnished. Detail drawings are normally not furnished.

1.13 ERECTION

The crane erection (including assembly, field wiring, installation and starting) is normally agreed upon between the manufacturer and the owner or specifier. Supervision of field assembly and/or final checkout may also be agreed upon separately between the manufacturer and the owner or specifier.

1.14 LUBRICATION

The crane shall be provided with all the necessary lubrication fittings. Before putting the crane in operation, the erector of the crane shall assure that all bearings, gears, etc. are lubricated in accordance with the crane manufacturer's recommendations.

1.15 INSPECTION, MAINTENANCE AND CRANE OPERATOR TRAINING

- 1.15.1 For inspection and maintenance of cranes, refer to applicable section of ASME B30.11 Chapter 11-2, ASME B30.17 Chapter 17-2, CMSC-Specification #78, and CMAA Overhead Crane Inspection and Maintenance Checklist.
- 1.15.2 For operator responsibility and training, refer to applicable section ASME B30.11 Chapter 11-3, ASME B30.17 Chapter 17-3, CMAA-Crane Operator's Training Video and CMAA Crane Operator's Manual.

74-2 CRANE CLASSIFICATIONS

2.1 GENERAL

- 2.1.1 Service classes have been established so that the most economical crane for the installation may be specified in accordance with this Specification.
- 2.1.2 The crane service classification is based on the load spectrum reflecting the actual service conditions as closely as possible.
- 2.1.3 Load spectrum is a mean effective load, which is uniformly distributed over a probability scale and applied to the equipment at a specified frequency. The selection of the properly sized crane component to perform a given function is determined by the varying load magnitudes and given load cycles; this can be expressed in terms of the mean effective load factor.

$$k = \sqrt[3]{(W_1)^3 P_1 + (W_2)^3 P_2 + (W_3)^3 P_3 + \dots (W_n)^3 P_n}$$

where: W = Load magnitude; expressed as a ratio of each lifted load to the rated capacity. Operation with no lifted load and the weight of any attachment must be included.

P = Load probability; expressed as a ratio of cycles under each load magnitude condition to the total cycles. The sum total of the load probabilities P must equal 1.0.

k = Mean effective load factor. (Used to establish crane service class only)

- 2.1.4 All classes of cranes are affected by the operating conditions, therefore for the purpose of the classifications, it is assumed that the crane will be operating in normal ambient temperature 0° to 104°F (-17.8° to 40°C) and normal atmospheric conditions (free from excessive dust, moisture and corrosive fumes).
- 2.1.5 The cranes can be classified into loading groups according to the service conditions of the most severely loaded part of the crane. The individual parts which are clearly separate from the rest, or forming a self-contained structural unit, can be classified into different loading groups if the service conditions are fully known.

2.2 CLASS A (STANDBY OR INFREQUENT SERVICE)

This service class covers cranes which may be used in installations such as powerhouses, public utilities, turbine rooms, motor rooms and transformer stations where precise handling of equipment at slow speeds with long, idle periods between lifts are required. Capacity loads may be handled for initial installation of equipment and for infrequent maintenance.

2.3 CLASS B (LIGHT SERVICE)

This service covers cranes which may be used in repair shops, light assembly operations, service buildings, light warehousing, etc., where service requirements are light and the speed is slow. Loads may vary from no load to occasional full rated loads with 2 to 5 lifts per hour, averaging 10 feet per lift.

2.4 CLASS C (MODERATE SERVICE)

This service covers cranes which may be used in machine shops or papermill machine rooms, etc., where service requirements are moderate. In this type of service the crane will handle loads which average 50 percent of the rated capacity with 5 to 10 lifts per hour, averaging 15 feet, not over 50 percent of the lifts at rated capacity.

2.5 CLASS D (HEAVY SERVICE)

This service covers cranes which may be used in heavy machine shops, foundries, fabricating plants, steel warehouses, container yards, lumber mills, etc., and standard duty bucket and magnet operations where heavy duty production is required. In this type of service, loads approaching 50 percent of the rated capacity will be handled constantly during the working period. High speeds are desirable for this type of service with 10 to 20 lifts per hour averaging 15 feet, not over 65 percent of the lifts at rated capacity.

2.6 CRANE SERVICE CLASS IN TERMS OF LOAD CLASS AND LOAD CYCLES

The definition of CMAA crane service class in terms of load class and load cycles is shown in Table 2.6-1.

TABLE 2.6-1
DEFINITION OF CMAA CRANE SERVICE CLASS
IN TERMS OF LOAD CLASS AND LOAD CYCLES

LOAD CLASS	LOAD CYCLES				k = MEAN EFFECTIVE LOAD FACTOR
	N ₁	N ₂	N ₃	N ₄	
L ₁	A	B	C	D	0.35 - 0.53
L ₂	B	C	D		0.531 - 0.67
L ₃	C	D			0.671 - 0.85
L ₄	D				0.851 - 1.00
	Irregular occasional use followed by long idle periods.	Regular use in intermittent operation.	Regular use in continuous operation.	Regular use in severe continuous operation.	

LOAD CLASSES

- L₁ = Cranes which hoist the rated load exceptionally and normally, very light loads.
L₂ = Cranes which rarely hoist the rated load, and normal loads of about 1/3 of the rated load.
L₃ = Cranes which hoist the rated load fairly frequently and normally, loads between 1/3 and 2/3 of the rated load.
L₄ = Cranes which are regularly loaded close to the rated load.

LOAD CYCLES

- N₁ = 20,000 to 100,000 cycles
N₂ = 100,000 to 500,000 cycles
N₃ = 500,000 to 2,000,000 cycles
N₄ = Over 2,000,000 cycles

74-3 STRUCTURAL DESIGN

3.1 MATERIAL

All structural steel should conform to ASTM-A36 or A992 Specifications, or shall be an accepted type for the purpose for which the steel is to be used and for the operations to be performed on it. Other suitable materials may be used provided that the parts are proportioned to comparable design factors.

3.2 WELDING

All welding designs and procedures shall conform to AWS D14.1, "Specification for Welding Industrial and Mill Cranes." Weld stresses determined by load combination Case 1, Sections 3.3.2.5.1 and 3.4.4.3, shall not exceed that shown in the applicable Section 3.4.1 or Table 3.4.7-1. Allowable weld stresses for load combination Cases 2 and 3, Sections 3.3.2.5.2 and 3.3.2.5.3 are to be proportioned in accordance with Sections 3.4.2 and 3.4.3.

3.3 STRUCTURE

3.3.1 General

The crane girder shall be welded structural steel box section, wide flange beam, standard I beam, reinforced beam or a section fabricated from structural plates and shapes. The manufacturer shall specify the type and the construction to be furnished. Camber and sweep should be measured by the manufacturer prior to shipment.

3.3.2 Loadings

The crane structures are subjected, in service, to repeated loading varying with time which induces variable stresses in members and connections through the interaction of the structural system and the cross-sectional shapes. The loads acting on the structure are divided into three different categories. All the loads having an influence on engineering strength analysis are regarded as principal loads, namely the dead loads, which are always present; the hoist load, acting during each cycle; and the inertia forces acting during the movements of cranes, crane components, and hoist loads. Load effects, such as operating wind loads, skewing forces, snow loads, temperature effects, are classified as additional loads and are only considered for the general strength analysis and in stability analysis. Other loads such as collision, out of service wind loads, and test loads applied during the load test are regarded as extraordinary loads and except for collision and out of service wind loads are not part of the Specification. Seismic forces are not considered in this design Specification. However, if required, accelerations shall be specified at the crane rail elevation by the owner or specifier. The allowable stress levels under this condition of loading shall be agreed upon with the crane manufacturer.

3.3.2.1 Principal Loads

3.3.2.1.1 Dead Load (DL)

The weight of all effective parts of the bridge structure, the machinery parts and the fixed equipment supported by the structure.

3.3.2.1.2 Trolley Load (TL)

The weight of the trolley and the equipment attached to the trolley.

3.3.2.1.3 Lifted Load (LL)

The lifted load consists of the working load and the weight of the lifting devices used for handling and holding the working load such as the load block, lifting beam, bucket, magnet, grab and the other supplemental devices.

3.3.2.1.4 Vertical Inertia Forces

The vertical inertia forces include those due to the motion of the cranes or the crane components and those due to lifting or lowering of the hoist load. These additional loadings may be included in a simplified manner by the application of a separate factor for the dead load (DLF) and for the hoist load (HLF) by which the vertical acting loads, the member forces or the stresses due to them must be multiplied.

3.3.2.1.4.1 Dead Load Factor (DLF)

This factor covers only the dead loads of the crane, trolley and its associated equipment and shall be taken according to:

$$(DLF) = 1.1 \leq 1.05 + \frac{\text{Travel Speed (FPM)}}{2000} \leq 1.2$$

3.3.2.1.4.2 Hoist Load Factor (HLF)

The hoist load factor shall be applied to the lifted load (LL) in the vertical direction, and is the result of normal operating inertia forces, loads due to the sudden lifting of the load, and other loading uncertainties that occur during normal crane operation.

The HLF for normal operating cranes, including cranes using permanent magnets or other devices that do not result in abrupt handling of the load, shall be 0.5 percent of the hoisting speed in feet per minute, but not less than 15 percent nor more than 50 percent.

$$(HLF) = 0.15 \leq 0.005 \times \text{Hoist Speed (FPM)} \leq 0.5$$

The HLF for cranes used for loads that are abruptly engaged shall be at least 50% of the lifted load (LL). Examples of such applications include (but are not limited to) cranes used with buckets, electromagnets, or grapples.

3.3.2.1.5 Inertia Forces From Drives (IFD)

Travel drive inertia forces result from the acceleration or deceleration of the crane bridge or trolley, and depend on the magnitude of torque applied to the drive wheels. This force shall be determined by applying an IFD factor to the lifted load and weight of the crane components, including attachments, and shall be imposed on the crane in the direction of bridge and trolley travel. The resulting inertia force, in the direction of bridge travel that corresponds to the trolley weight and lifted load, may be equally divided between the two bridge girders.

The IFD factor shall be 7.8% of the acceleration or deceleration rate (ft/sec²), but not less than 2.5%. The resulting drive inertia force is based on 250% of the nominal acceleration or deceleration rate produced by either the drive motor or brake. Additional consideration should be given to a cab operated crane which is equipped with a pedal operated or power assist braking system. Due to the nature of these braking systems, the deceleration rates are limited by the frictional force between the braked wheels and rail (i.e.; maximum force when sliding occurs).

$$\begin{aligned} \text{IFD Factor} &= (2.50/32.2) \times \text{Acceleration or Deceleration Rate (ft/sec}^2) \geq 0.025 \\ &= 0.078 \times \text{Acceleration or Deceleration Rate (ft/sec}^2) \geq 0.025 \end{aligned}$$

For polar cranes, the IFD factor corresponding to the trolley and lifted load that results from either the acceleration or deceleration of the bridge, may be adjusted by the ratio of the location of the trolley and lifted load to the radius of the crane runway rail, both relative to the center of bridge rotation. However, in order to account for possible load swing, the inertia force that corresponds to the lifted load and weight of the load block, shall not be less than 1.5% of these loads. Further, the inertia force that corresponds to bridge component weights, including distributive weight of the girders, may be adjusted by the ratio of the location of the component relative to the center of bridge rotation, to the radius of the crane runway rail. The resulting forces at each end of the polar crane bridge are in opposite directions.


3.3.2.2 Additional Loads

3.3.2.2.1 Operating Wind Load (WLO)

Unless otherwise specified, the lateral operational load due to wind on outdoor cranes shall be considered as 5 pounds per square foot of projected area exposed to the wind. Where multiple surfaces are exposed to the wind, and the horizontal distance between the surfaces is greater than the depth of the largest surface, the wind area shall be considered to be 1.6 times the projected area of the largest surface. For single surfaces, such as cabs or machinery enclosures, the wind area shall be considered to be 1.2 (or that applicable shape factor specified by ASCE 7 times the projected area).

3.3.2.2.2 Forces due to Skewing (SK)

When wheels roll along a rail, the horizontal forces normal to the rail, and tending to skew the structure shall be taken into consideration. The horizontal forces shall be obtained by multiplying the vertical load exerted on each wheel by coefficient S_{sk} which depends upon the ratio of the span to the wheel base. The wheel base is the distance between the outermost wheels.

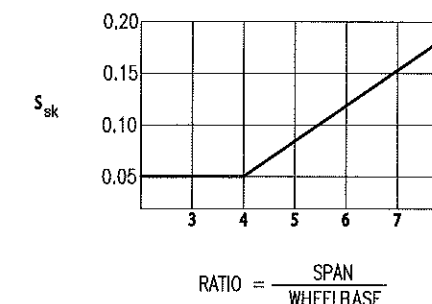

3.3.2.3 Extraordinary Loads

3.3.2.3.1 Stored Wind Load (WLS)

This is the maximum wind that a crane is designed to withstand during out of service condition. The speed and test pressure varies with the height of the crane above the surrounding ground level, geographical location and degree of exposure to prevailing winds (See ASCE 7 as applicable).

3.3.2.3.2 Collision Forces (CF)

Special loading of the crane structure resulting from the bumper stops, shall be calculated with the crane at 0.4 times the rated speed assuming the bumper system is capable of absorbing the energy within its design stroke. Load suspended from the lifting equipment and free oscillating load need not be taken into consideration. Where the load cannot swing, the bumper effect shall be calculated in the same manner taking into account the value of the load. The kinetic energy released on the collision of two cranes with the moving masses of M_1 , M_2 , and a 40 percent maximum traveling speed of V_{T1} and V_{T2} shall be determined from the following equation:

$$E = \frac{M_1 M_2 (0.4 V_{T1} + 0.4 V_{T2})^2}{2(M_1 + M_2)}$$

The bumper forces shall be distributed in accordance with the bumper characteristics and the freedom of the motion of the structure with the trolley in its worst position.

Should the crane application require that maximum deceleration rates and/or stopping forces be limited due to suspended load or building structure considerations, or if bumper impact velocities greater than 40% of maximum crane velocity are to be provided for, such conditions should be defined at the time of the crane purchase.

3.3.2.4 Torsional Forces and Moments

3.3.2.4.1 Due to the Starting and Stopping of the Bridge Motors

The twisting moment due to the starting and stopping of bridge motors shall be considered as the starting torque of the bridge motor at 200 percent of full load torque multiplied by the gear ratio between the motor and cross shaft.

3.3.2.4.2 Due to Vertical Loads:

Torsional moment due to vertical forces acting eccentric to the vertical neutral axis of the girder shall be considered as those vertical forces multiplied by the horizontal distance between the centerline of the forces and the shear center of the girder.

3.3.2.4.3 Due to Lateral Loads:

The torsional moment due to the lateral forces acting eccentric to the horizontal neutral axis of the girder shall be considered as those horizontal forces multiplied by the vertical distance between the centerline of the forces and the shear center of the girder.

3.3.2.5 Load Combination

The combined stresses shall be calculated for the following design cases:

3.3.2.5.1 Case 1: Crane in regular use under principal loading (Stress Level 1)

DL (DLF_B) + TL (DLF_T) + LL (1 + HLF) + IFD

3.3.2.5.2 Case 2: Crane in regular use under principal and additional loading (Stress Level 2)

DL (DLF_B) + TL (DLF_T) + LL (1 + HLF) + IFD + WLO + SK

3.3.2.5.3 Case 3: Extraordinary Loads (Stress Level 3)

3.3.2.5.3.1 Crane subjected to out of service wind

DL + TL + WLS

3.3.2.5.3.2 Crane in collision

DL + TL + LL + CF

3.3.2.5.3.3 Test Loads

CMAA recommends test load not exceed 125 percent of rated load.

3.3.2.6 Local Bending of Flanges Due to Wheel Loads

3.3.2.6.1 Each wheel load shall be considered as a concentrated load applied at the center of wheel contact with the flange (Figure 3.3.2.6-1). Local flange bending stresses in the lateral (x) and longitudinal (y) direction at certain critical points may be calculated from the following formulas:

Underside of flange at flange-to-web transition—Point 0:

$$\sigma_{x0} = C_{x0} \frac{P}{(t_a)^2} \quad \sigma_{y0} = C_{y0} \frac{P}{(t_a)^2}$$

Underside of flange directly beneath wheel contact point—Point 1:

$$\sigma_{x1} = C_{x1} \frac{P}{(t_a)^2} \quad \sigma_{y1} = C_{y1} \frac{P}{(t_a)^2}$$

Topside of flange at flange-to-web transition—Point 2:

$$\sigma_{x2} = -\sigma_{x0} \quad \sigma_{y2} = -\sigma_{y0}$$

For tapered flange sections (Figure 3.3.2.6-2)

$$C_{x0} = -1.096 + 1.095\lambda + 0.192e^{-6.0\lambda}$$

$$C_{x1} = 3.965 - 4.835\lambda - 3.965e^{-2.675\lambda}$$

$$C_{y0} = -0.981 - 1.479\lambda + 1.120e^{1.322\lambda}$$

$$C_{y1} = 1.810 - 1.150\lambda + 1.060e^{-7.70\lambda}$$

$$t_a = t_f - \left[\frac{b}{24} \right] + \left[\frac{a}{6} \right] \quad \text{for standard "S" section}$$

where: t_f = published flange thickness for standard "S" section (inches)

For parallel flange section (Figure 3.3.2.6-3 & 4)

$$C_{x0} = -2.110 + 1.977\lambda + 0.0076e^{6.53\lambda}$$

$$C_{x1} = 10.108 - 7.408\lambda - 10.108e^{-1.364\lambda}$$

$$C_{y0} = 0.050 - 0.580\lambda + 0.148e^{3.015\lambda}$$

$$C_{y1} = 2.230 - 1.49\lambda + 1.390e^{-18.33\lambda}$$

For single web symmetrical sections (Figure 3.3.2.6-2 & 3)1

$$\lambda = \frac{2a}{b - t_w}$$

b = section width across flanges (inches)

For other cases (Figure 3.3.2.6-4)

$$\lambda = \frac{a}{b' - \frac{t_w}{2}}$$

b' = distance from centerline of web to edge of flange (inches)

where: P = Load per wheel including HLF (pounds)

t_a = Flange thickness at point of load application (inches)

t_w = Web thickness (inches)

a = Distance from edge of flange to point of wheel load application (inches) (Center of wheel contact)

e = Napierian base = 2.71828...

3.3.2.6.2 The localized stresses due to local bending effects imposed by wheel loads calculated at points 0 and 1 are to be combined with the stresses due to the Case 2 loading specified in paragraph 3.3.2.5.2 of this Specification.

When calculating the combined stress, the flange bending stresses for single web girders are to be diminished to 75% of the value calculated per paragraph 3.3.2.6.1.

The combined stress, as determined in 3.4.4.1, shall not exceed the Load Case 2 allowable stress in table 3.4-1.

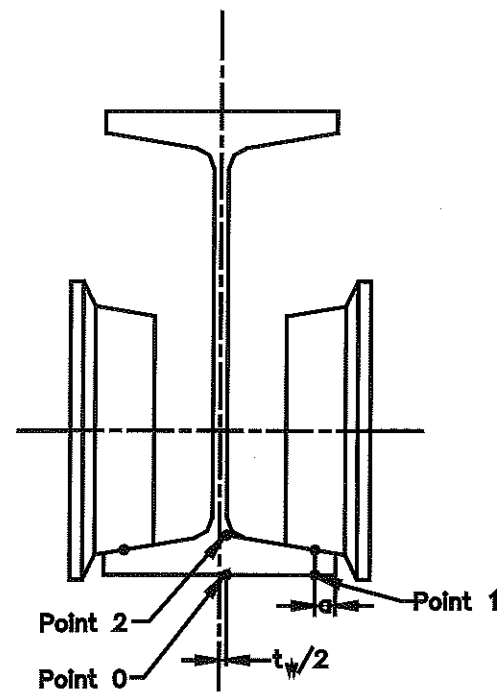


Figure 3.3.2.6-1

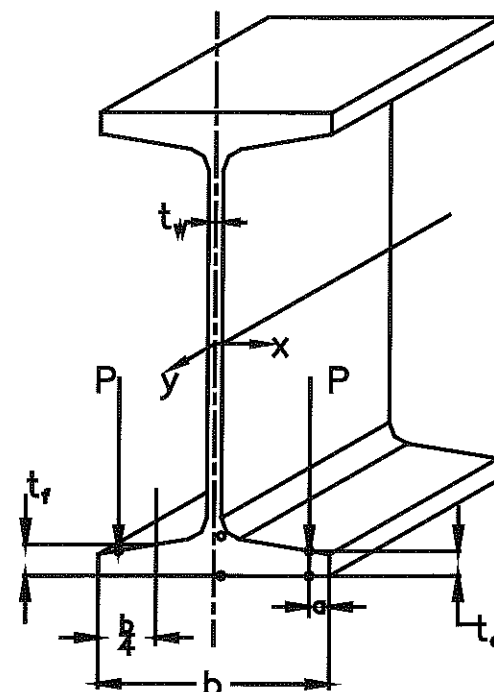


Figure 3.3.2.6-2


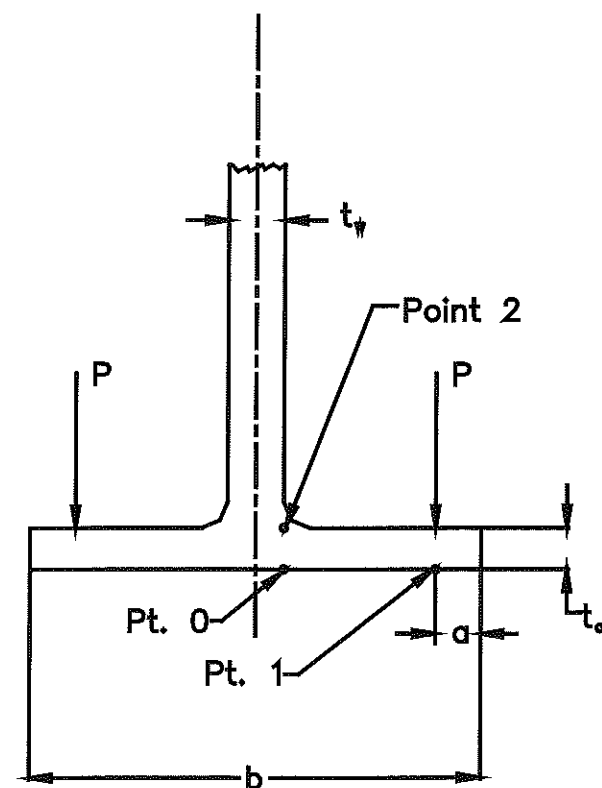


Figure 3.3.2.6-3

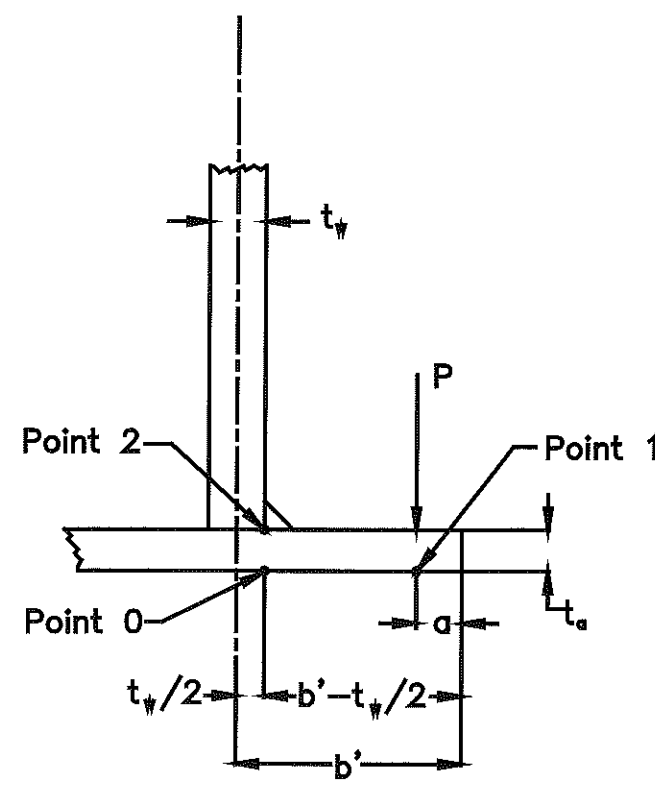

Lower Chord of a Box Girder
Figure 3.3.2.6-4

3.3.2.6.3 Additionally, in the case of welded plate girders only, the localized stresses on the topside of the flange at the flange-to-web transition (Point 2) are to be combined with the stresses due to the Case 2 loading specified in paragraph 3.3.2.5.2 of this Specification.

The combined stresses, in both the base metal of the welded joint and the weld metal at Point 2, as determined in 3.4.4.2 and 3.4.4.3, shall not exceed the allowable stresses specified in Table 3.4-1 and Section 3.2, respectively. Nor shall the stress range exceed the allowable shown in Table 3.4.7-1 for joint category E.

3.3.2.6.4 The local flange bending criteria per section 3.3.2.6 is to be met in addition to the general criteria of paragraphs 3.3.2.5 and section 3.4.

3.3.2.6.5 At load transfer points, consideration should be given to lower flange stresses which are not calculable by the formulas presented in section 3.3.2.6.

3.4 ALLOWABLE STRESSES

TABLE 3.4-1				
LOAD COMBINATION	ALLOWABLE COMPRESSION STRESS* σ_{CALL}	ALLOWABLE TENSION STRESS σ_{TALL}	ALLOWABLE SHEAR STRESS* τ_{ALL}	ALLOWABLE BEARING STRESS σ_{BrgALL}
3.4.1 Case 1	$0.60\sigma_{yp}$	$0.60\sigma_{yp}$	$0.36\sigma_{yp}$	$0.80\sigma_{yp}$
3.4.2 Case 2	$0.66\sigma_{yp}$	$0.66\sigma_{yp}$	$0.40\sigma_{yp}$	$0.90\sigma_{yp}$
3.4.3 Case 3	$0.75\sigma_{yp}$	$0.75\sigma_{yp}$	$0.45\sigma_{yp}$	$1.00\sigma_{yp}$

*For components subject to buckling, See paragraph 3.4.6 and 3.4.8

3.4.4 Combined Stresses

When loading conditions of a component or weld produce both tensile and compressive stresses in two orthogonal directions, stresses shall be combined per 3.4.4.1, 3.4.4.2 or 3.4.4.3 as appropriate, and the resulting stress limited to the respective allowable stress. Note that standard sign convention of stresses must be used.

3.4.4.1 Combined stresses within a component:

$$\sigma_t = \sqrt{(\sigma_x)^2 + (\sigma_y)^2 - \sigma_x \sigma_y + 3(\tau_{xy})^2} \leq \sigma_{TALL} \text{ (Ref. Table 3.4-1)}$$

3.4.4.2 Combined stresses within the base metal of a welded joint:

$$\sigma_v = \frac{1}{2}[\sigma_x + \sigma_y] \pm \frac{1}{2}\sqrt{(\sigma_x - \sigma_y)^2 + 4(\tau_{xy})^2} \leq \sigma_{TALL} \text{ (Ref. Table 3.4-1)}$$

3.4.4.3 Combined stresses within the weld metal:

$$\sigma_v = \frac{1}{2}[\sigma_x + \sigma_y] \pm \frac{1}{2}\sqrt{(\sigma_x - \sigma_y)^2 + 4(\tau_{xy})^2} \leq \sigma_{WeldALL} \text{ (Ref. Para 3.2)}$$

3.4.5 Buckling Analysis

Local buckling, lateral and torsional buckling of the web plate and local buckling of the rectangular plates forming part of the compression member, shall be made in accordance with a generally accepted theory of the strength of materials. (See Section 3.4.8).

3.4.6 Compression Member

3.4.6.1 The average allowable compression stress on the cross section area of axially loaded compression members susceptible to buckling shall be calculated when KL/r (the largest effective slenderness ratio of any segment) is less than C_c :

$$\sigma_A = \frac{\left[1 - \frac{(KL/r)^2}{2(C_c)^2}\right] \sigma_{yp}}{\left[\frac{5}{3} + \frac{3(KL/r)}{8C_c} - \frac{(KL/r)^3}{8(C_c)^3}\right] N}$$

where: $C_c = \sqrt{\frac{2\pi^2 E}{\sigma_{yp}}}$

3.4.6.2 The average allowable compression stress on the cross section area of axially loaded compression members susceptible to buckling shall be calculated when KL/r (the largest effective slenderness ratio of any segment) exceeds C_c :

$$\sigma_A = \frac{12\pi^2 E}{23(KL/r)^2 N}$$

3.4.6.3 Members subjected to both axial compression and bending stresses shall be proportioned to satisfy the following requirements:

$$\frac{\sigma_a}{\sigma_A} + \frac{C_{mx}\sigma_{bx}}{\left[1 - \frac{\sigma_a}{\sigma_{ex}}\right] \sigma_{BX}} + \frac{C_{my}\sigma_{by}}{\left[1 - \frac{\sigma_a}{\sigma_{ey}}\right] \sigma_{BY}} \leq 1.0$$

$$\frac{\sigma_a}{\sigma_{BK}} + \frac{\sigma_{bx}}{\sigma_{BX}} + \frac{\sigma_{by}}{\sigma_{BY}} \leq 1.0$$

when $\frac{\sigma_a}{\sigma_A} \leq 0.15$ the following formula may be used:

$$\frac{\sigma_a}{\sigma_A} + \frac{\sigma_{bx}}{\sigma_{BX}} + \frac{\sigma_{by}}{\sigma_{BY}} \leq 1.0$$

where:

- K = effective length factor
 L = unbraced length of compression member
 r = radius of gyration of member (minimum)
 E = modulus of elasticity
 σ_{yp} = yield point
 σ_a = the computed axial stress
 σ_b = computed compressive bending stress at the point under consideration
 σ_A = axial stress that will be permitted if axial force alone existed
 σ_B = compressive bending stress that will be permitted if bending moment alone existed
 σ_{BK} = allowable compression stress from Section 3.4

$$\sigma_e = \frac{12\pi^2 E}{23(KL/r)^2 N}$$

N = 1.1 Case 1

N = 1.0 Case 2

N = 0.89 Case 3

C_{mx} and C_{my} = a coefficient whose value is taken to be:

1. For compression members in frames subject to joint translation (sideway), $C_m = 0.85$.
2. For restrained compression members in frames braced against joint translation and not subject to transverse loading between their supports in the plane of bending:

$$C_m = 0.6 - 0.4 \left[\frac{M_1}{M_2} \right] \text{ but not less than } 0.4$$

where M_1/M_2 is the ratio of the smaller to larger moments at the ends of that portion of the member unbraced in the plane of bending under consideration. M_1/M_2 is positive when the member is bent in reverse curvature, negative when bent in single curvature.

3. For compression members in frames braced against joint translation in the plane of loading and subjected to transverse loading between their supports, the value of C_m may be determined by rational analysis. However, in lieu of such analysis, the following values may be used:
 - a. For members whose ends are restrained $C_m = 0.85$
 - b. For members whose ends are unrestrained $C_m = 1.0$

3.4.7 Allowable Stress Range - Repeated Load

Members and fasteners subject to repeated load shall be designed so that the maximum stress does not exceed that shown in Sections 3.4.1 thru 3.4.6, nor shall the stress range (maximum stress minus minimum stress) exceed allowable values for various categories as listed in Table 3.4.7-1. The minimum stress is considered to be negative if it is opposite in sign to the maximum stress. The categories are described in Table 3.4.7-2A with sketches shown in Fig. 3.4.7-2B. The allowable stress range is to be based on the condition most nearly approximated by the description and sketch. See Figure 3.4.7-3 for typical box girders.

TABLE 3.4.7-1
ALLOWABLE STRESS RANGE - ksi

CMAA Service Class	JOINT CATEGORY					
	A	B	C	D	E	F
A	63	49	35	28	22	15
B	50	39	28	22	18	14
C	37	29	21	16	13	12
D	31	24	17	13	11	11

Stress range values are independent of material yield strength.

TABLE 3.4.7-2A

FATIGUE STRESS PROVISIONS - TENSION (T), REVERSAL (REV) OR SHEAR (S) STRESSES


GENERAL CONDITION	SITUATION	JOINT CATEGORY	EXAMPLE OF A SITUATION	KIND OF STRESS
Plain Material	Base metal with rolled or cleaned surfaces. Oxygen-cut edges with ANSI smoothness of 1000 or less.	A	1,2	T or Rev.
Built-up members	Base metal and weld metal in members without attachments built up; of plates or shapes connected by continuous complete or partial joint penetration groove welds or by continuous fillet welds parallel to the direction of applied stress.	B	3,4,5,7	T or Rev.
	Calculated flexural stress at toe of transverse stiffener welds on girder webs or flanges.	C	6	T or Rev.
	Base metal at end of partial length welded cover plates having square or tapered ends, with or without welds across the ends.	E	7	T or Rev.
Groove Welds	Base metal and weld metal at complete joint penetration groove welded splices of rolled and welded sections having similar profiles when welds are ground and weld soundness established by nondestructive testing.	B	8,9	T or Rev.
	Base metal and weld metal in or adjacent to complete joint penetration groove welded splices at transitions in width or thickness, with welds ground to provide slopes no steeper than 1 to 2.5 (40%) and weld soundness established by nondestructive testing.	B	10,11	T or Rev.
	Weld metal of partial penetration transverse groove welds based on effective throat area of the weld or welds.	F	17	T or Rev.
Groove Welds	Base metal and weld metal in or adjacent to complete joint penetration groove welded splices either not requiring transition or when required with transitions having slopes no greater than 1 to 2.5 (40%) and when in either case reinforcement is not removed and weld soundness is established by nondestructive testing.	C	8,9,10,11	T or Rev.
	Base metal and weld metal at complete joint penetration groove welded splices of sections having similar profiles or at transitions in thickness to provide slopes no steeper than 1 to 2.5 (40%) with a permanent backing bar when the weld is ground roughly parallel to the direction of the stress and weld soundness is established by nondestructive testing. The backing bar is to be continuous and if spliced, is to be joined by a full penetration butt weld. The backing bar is to be connected to the parent metal by continuous welds along both edges. Intermittent welds may be used in regions of compression stress.			
	Welds parallel to direction of the stress:	B	19 & 20	T or Rev.
	Welds perpendicular to direction of the stress:			
	(a) $L \leq 2$ in.	C	19	T or Rev.
	(b) 2 in. $< L \leq 4$ in.	D	19	T or Rev.
	(c) $L > 4$ in.	E	19	T or Rev.
Groove Welded Connections	Base metal at details of any length attached by groove welds subjected to transverse or longitudinal loading, or both, when weld soundness transverse to the direction of stress is established by nondestructive testing and the detail embodies a transition radius, R, with the weld termination ground when:			
	Longitudinal Loading:			
	(a) $R \geq 24$ in.	B	13	T or Rev.
	(b) 24 in. $> R \geq 6$ in.	C	13	T or Rev.
	(c) 6 in. $> R \geq 2$ in.	D	13	T or Rev.
	(d) 2 in. $> R \geq 0$	E	12,13	T or Rev.

TABLE 3.4.7-2A (Continued)

GENERAL CONDITION	SITUATION	JOINT CATEGORY	EXAMPLE OF A SITUATION	KIND OF STRESS
Groove Welded Connections (continued)	Transverse Loading: Materials having equal or unequal thickness sloped, welds ground web connections excluded.			
	(a) $R \geq 24$ in.	B	13	T or Rev.
	(b) 24 in. $> R \geq 6$ in.	C	13	T or Rev.
	(c) 6 in. $> R \geq 2$ in.	D	13	T or Rev.
	(d) 2 in. $> R \geq 0$	E	12, 13	T or Rev.
	Transverse Loading:			
	Materials having equal thickness, not ground, web connections excluded.			
	(a) $R \geq 24$ in.	C	13	T or Rev.
	(b) 24 in. $> R \geq 6$ in.	C	13	T or Rev.
	(c) 6 in. $> R \geq 2$ in.	D	13	T or Rev.
	(d) 2 in. $> R \geq 0$	E	12, 13	T or Rev.
	Transverse Loading:			
	Materials having unequal thickness, not sloped or ground, including web connections			
	(a) $R \geq 24$ in.	E	13	T or Rev.
	(b) 24 in. $> R \geq 6$ in.	E	13	T or Rev.
	(c) 6 in. $> R \geq 2$ in.	E	13	T or Rev.
	(d) 2 in. $> R \geq 0$	E	12, 13	T or Rev.
Groove or fillet welded connections	Base metal at details attached by groove or fillet welds subject to longitudinal loading when the detail embodies a transition radius, R, less than 2 in., and when the detail length, L, parallel to the line of stress is			
	(a) $L \leq 2$ in.	C	12, 14, 15, 16, 18	T or Rev.
	(b) 2 in. $< L \leq 4$ in.	D	12, 18	T or Rev.
	(c) $L > 4$ in.	E	12, 18	T or Rev.
Fillet Welded Connections	Base metal at details attached by fillet welds or partial penetration groove welds parallel to the direction of stress regardless of length when the detail embodies a transition radius, R, 2 in. or greater and with the weld termination ground.			
	(a) When $R \geq 24$ in.	B	13	T or Rev.
	(b) When 24 in. $> R > 6$ in.	C	13	T or Rev.
	(c) When 6 in. $\geq R > 2$	D	13	T or Rev.
Fillet welded connections	Base metal at junction of axially loaded members with fillet welded end connections. Welds shall be disposed about the axis of the member so as to balance weld stresses.	E	21, 22, 23	T or Rev
Fillet welds	Shear stress on throat of fillet welds.	F	21, 22, 23, 24, 25, 26, 27, 28	S
	Base metal at intermittent welds attaching transverse stiffeners and stud-type shear connectors.	C	7, 14	T or Rev
	Base metal at intermittent welds attaching longitudinal stiffeners or cover plates.	E	7, 29	T or Rev

TABLE 3.4.7-2A (Continued)

GENERAL CONDITION	SITUATION	JOINT CATEGORY	EXAMPLE OF A SITUATION	KIND OF STRESS
Stud welds	Shear stress on nominal shear area of stud-type shear connectors.	F	14	S
Plug and slot welds	Base metal adjacent to or connected by plug or slot welds.	E	30	T or Rev
	Shear stress on nominal shear area of plug or slot welds.	F	30, 31	S
Mechanically fastened connections	Base metal at gross section of high strength bolted friction-type connections, except connections subject to stress reversal and axially loaded joints which induce out-of-plane bending in connected material.	B	32	T or Rev
	Base metal at net section of other mechanically fastened joints.	D	33	T or Rev
	Base metal at net section of high strength bolted bearing connections.	B	32, 33	T or Rev

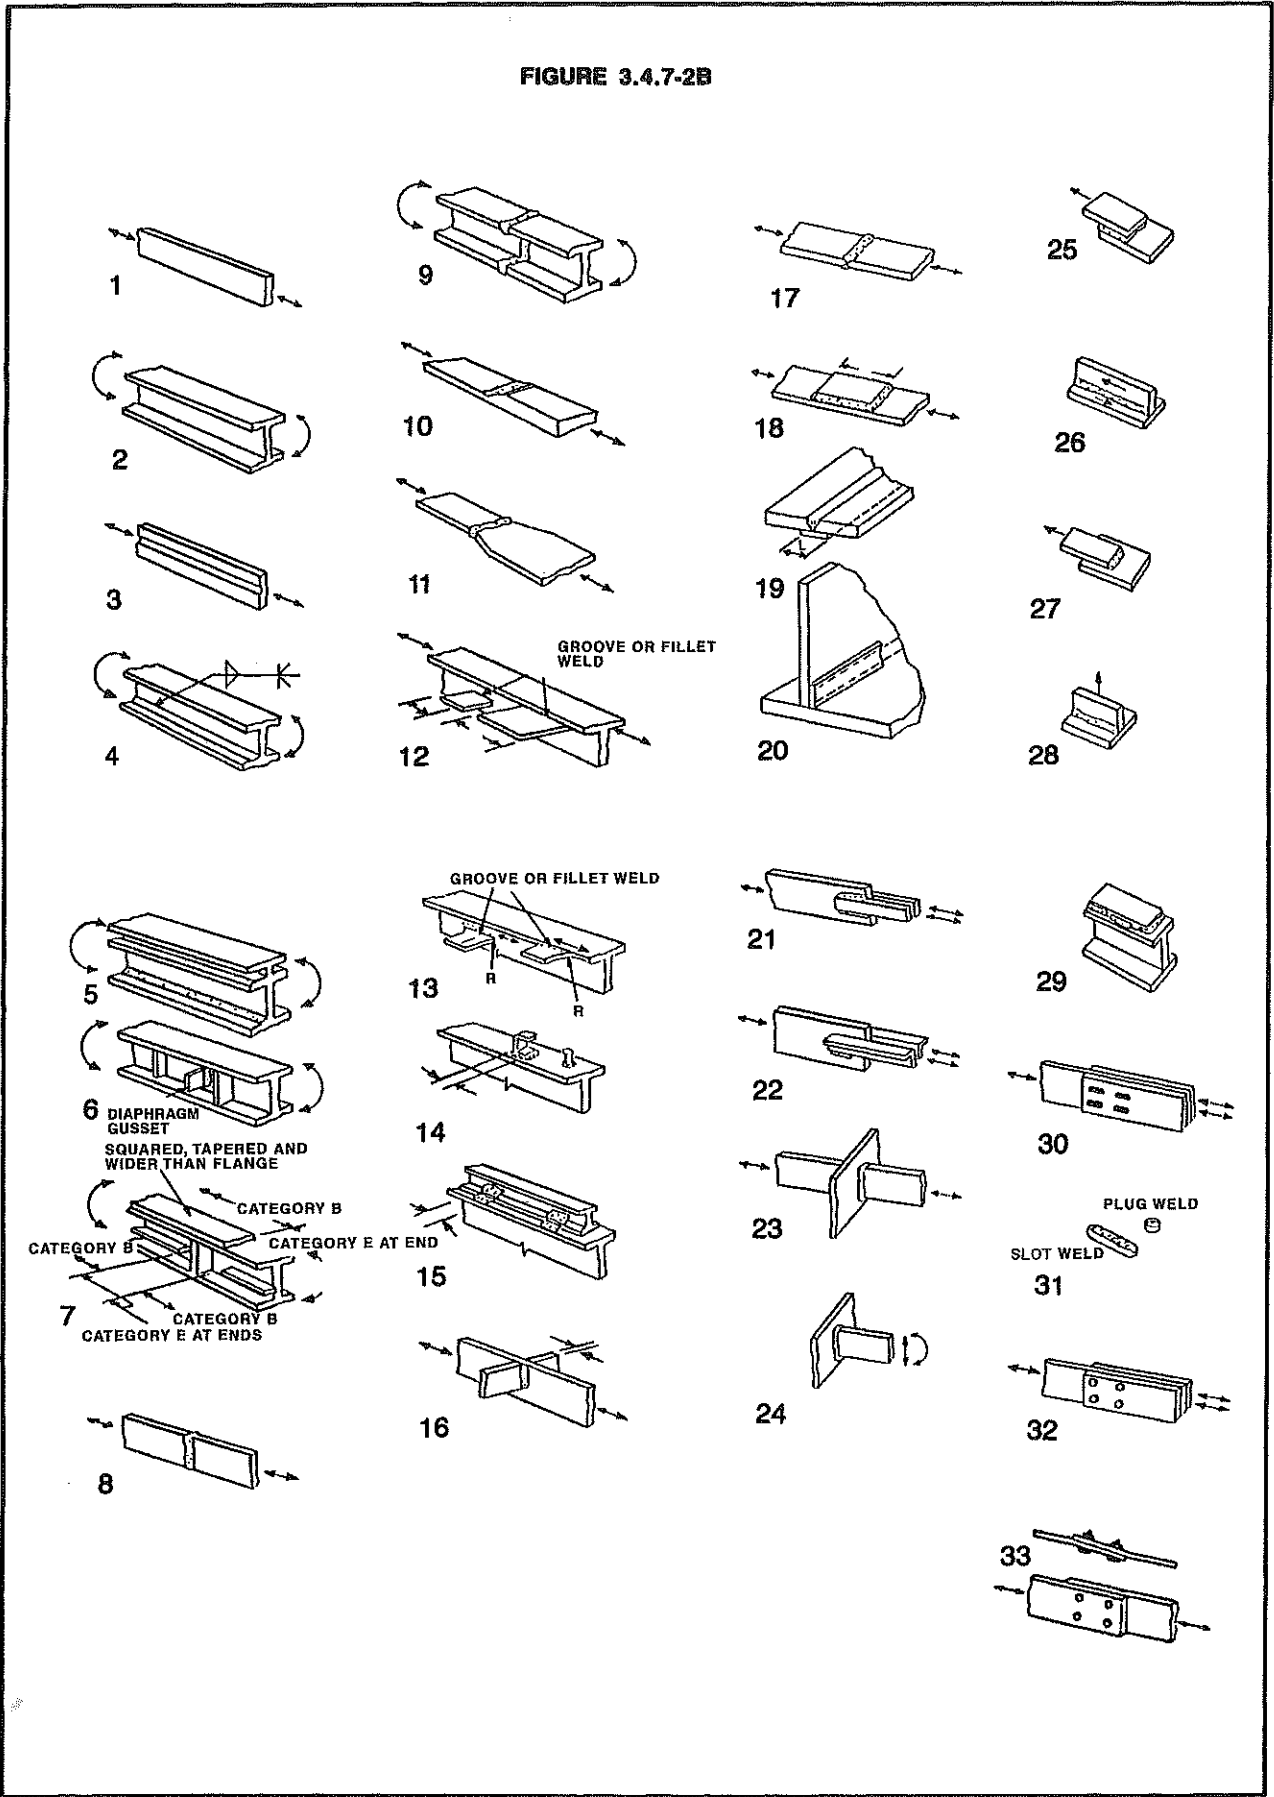

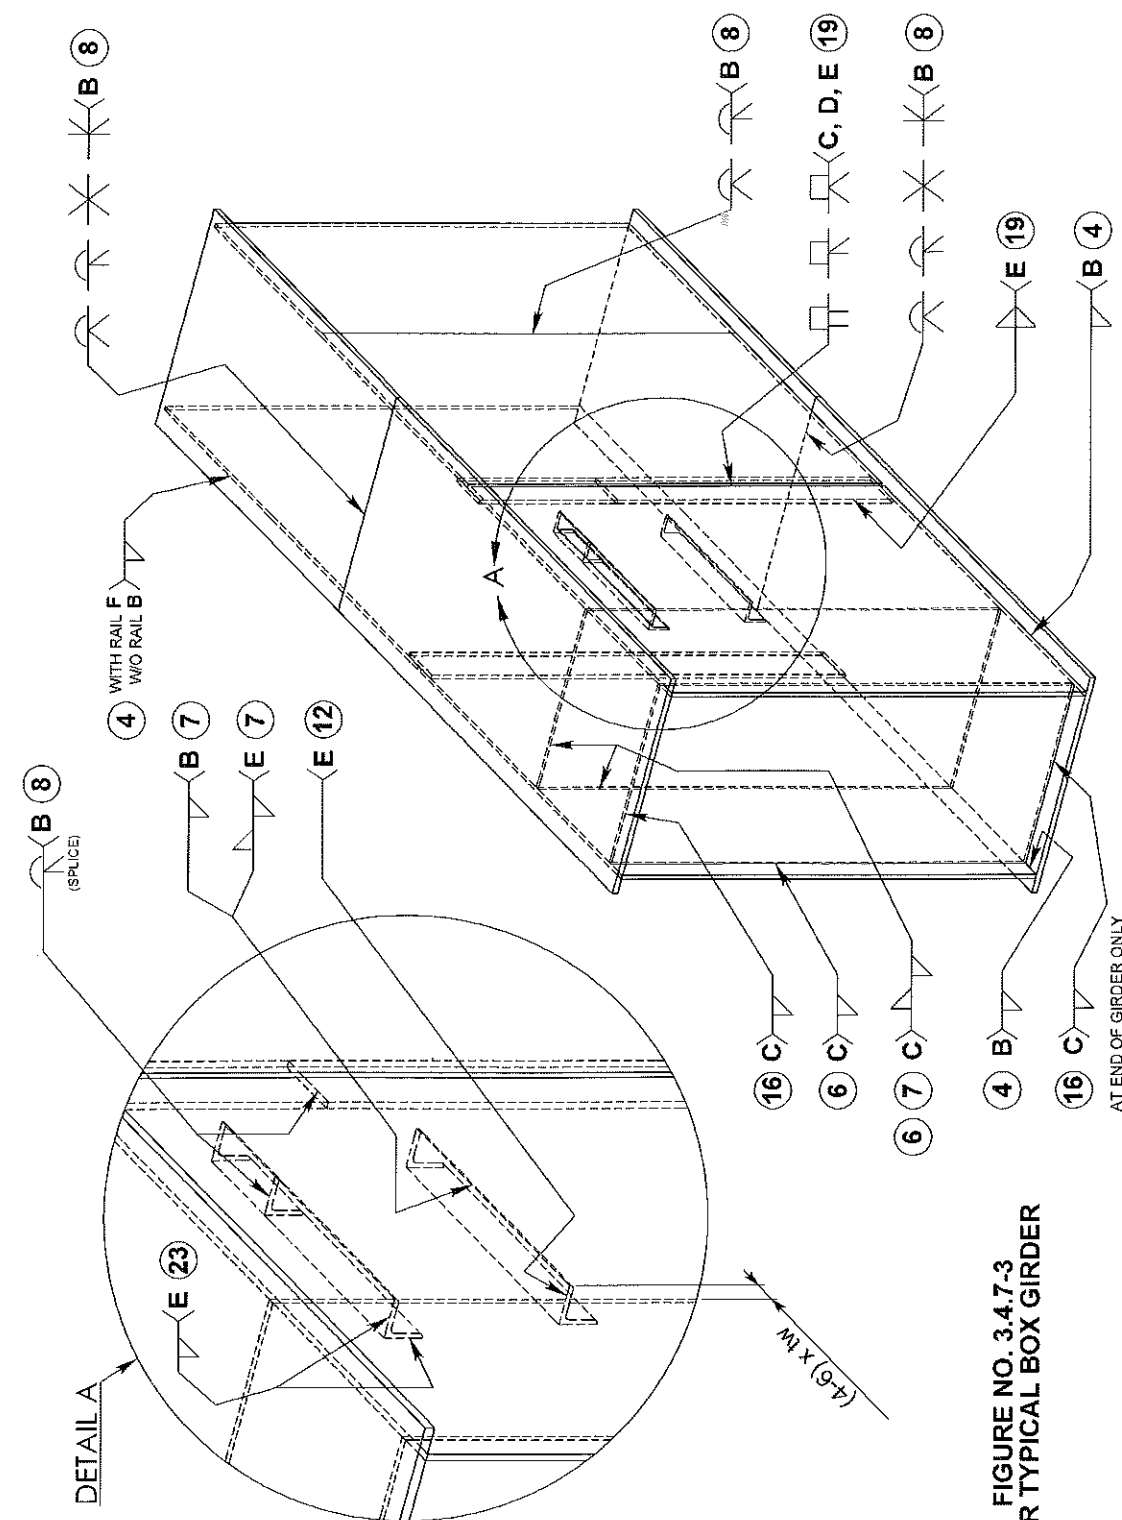


TABLE NO. 3.4.8.2-1

Case	Loading		Buckling Stress	Range of Application	Buckling Coefficient
1	Compressive stresses, varying as a straight line. $0 \leq \psi \leq 1$		$\sigma_k = K_\sigma \sigma_e$	$\alpha \geq 1$ $\alpha < 1$	$K_\sigma = \frac{8.4}{\psi + 1.1}$ $K_\sigma = \left[\alpha + \frac{1}{\alpha} \right]^2 \left[\frac{2.1}{\psi + 1.1} \right]$
2	Compressive and tensile stresses; varying as a straight line and with the compression predominating. $-1 < \psi < 0$		$\sigma_k = K_\sigma \sigma_e$		$K_\sigma = [(1 + \psi)K'] - (\psi K'') + [10\psi(1 + \psi)]$ wherein K' is the buckling coefficient for $\psi = 0$ (case 1) and K'' is the buckling coefficient for $\psi = -1$ (case 3).
3	Compressive and tensile stresses, varying as a straight line, with equal edge values, $\psi = -1$ or with predominantly tensile stresses, $* \psi < -1$		$\sigma_k = K_\sigma \sigma_e$	$\alpha \geq 2/3$ $\alpha < 2/3$	$K_\sigma = 23.9$ $K_\sigma = 15.87 + \frac{1.87}{\alpha^2} + 8.6\alpha^2$
4	Uniformly distributed shear stresses. $\psi = 1$		$\tau_k = K_\tau \sigma_e$	$\alpha \geq 1$ $\alpha < 1$	$K_\tau = 5.34 + \frac{4.00}{\alpha^2}$ $K_\tau = 4.00 + \frac{5.34}{\alpha^2}$

*For the calculation of α and σ_e in case 3 with predominant tension, replace dimension b by $2 \times$ the width of the compression zone. But use actual b dimension to determine α and σ_e for the simultaneously acting shear stress portion.

where:

- σ = actual compression stress
- τ = actual shear stress
- σ_k = critical compression stress
- τ_k = critical shear stress
- Ψ = stress ratio (see Table No. 3.4.8.2-1)

In the special case where $\tau = 0$ it is simply $\sigma_{1k} = \sigma_k$ and in the special case where $\sigma = 0$ then

$$\sigma_{1k} = \tau_k \sqrt{3}$$

If the resulting critical stress is below the proportional limit σ_p , buckling is said to be elastic. If the resulting value is above the proportional limit σ_p , buckling is said to be inelastic. For inelastic buckling, the critical stress shall be reduced to:

$$\sigma_{1kR} = \frac{\sigma_{yp}(\sigma_{1k})^2}{0.1836(\sigma_{yp})^2 + (\sigma_{1k})^2}$$

where: σ_{yp} = yield point

σ_p = proportional limit (assumed at $\frac{\sigma_{yp}}{1.32}$)

3.4.8.3

Design Factors

The safety factor is ϕ_B calculated with the aid of the formulas:

In case of elastic buckling: $\phi_B = \frac{\sigma_{1k}}{\sqrt{\sigma^2 + 3\tau^2}} \geq \text{DFB}$

In case of inelastic buckling: $\phi_B = \frac{\sigma_{1kR}}{\sqrt{\sigma^2 + 3\tau^2}} \geq \text{DFB}$

The design factor DFB requirements of buckling are as follows:

TABLE 3.4.8.3-1

LOAD COMBINATION	DESIGN FACTOR DFB
Case 1	$1.7 + 0.175(\Psi - 1)$
Case 2	$1.5 + 0.125(\Psi - 1)$
Case 3	$1.35 + 0.05(\Psi - 1)$

3.5

DESIGN REQUIREMENTS

3.5.1

Proportions for Welded Box Girders

The span to section element ratios shall not exceed the following:

$$L/d \leq 25$$

$$L/b \leq 65$$

$$h/t \leq 1000 / \sqrt{\sigma_y} ; \text{ when longitudinal stiffeners are not provided}$$

$$\text{or } \leq 2000 / \sqrt{\sigma_y} ; \text{ when longitudinal stiffeners are provided}$$

where: L = span (inches)
b = distance between web plates at the compression flange (inches)
d = depth of beam (inches)
h = web height; depth of web plate (inches)
t = thickness of web plate (inches)
 σ_y = minimum yield strength of web plates (ksi)

3.5.2 Longitudinal Stiffeners

3.5.2.1 When one longitudinal stiffener is used, it should be placed so that its centerline is approximately 0.4 times the distance from the inner surface of the compression flange plate to the neutral axis. It shall have a moment of inertia no less than:

$$I_o = 1.2 \left[0.4 + 0.6 \left(\frac{a}{h} \right) + 0.9 \left(\frac{a}{h} \right)^2 + 8 \frac{A_s a}{h^2 t} \right] h t^3$$

3.5.2.2 When two longitudinal stiffeners are used, they should be placed so that their centerlines are approximately 0.25 and 0.55 times the distance, respectively, from the inner surface of the compression flange plate to the neutral axis. They shall each have a moment of inertia no less than:

$$I_o = 1.2 \left[0.3 + 0.4 \left(\frac{a}{h} \right) + 1.3 \left(\frac{a}{h} \right)^2 + 14 \frac{A_s a}{h^2 t} \right] h t^3$$

where: a = longitudinal distance between full depth diaphragms or transverse stiffeners (inches)
h = web height; depth of web plate (inches)
t = thickness of web (inches)
A = area of one stiffener (in²)
I_o = required moment of inertia of one stiffener (in⁴)

If the stress within the plate is predominately compressive (Table 3.4.8.2-1; Case 2), the depth of the web shall be considered as twice the distance from the inner surface of the compression flange to the neutral axis of the section, when determining the required moment of inertia of the stiffener.

3.5.2.3 The moment of inertia of longitudinal stiffeners welded to one side of a plate shall be calculated about the interface of the plate adjacent to the stiffener. For elements of the stiffeners supported along one edge, the maximum width to thickness ratio shall not be greater than 12.7, and for elements supported along both edges, the maximum width to thickness ratio shall not be greater than 42.2. If the ratio of 12.7 is exceeded for the element of the stiffener supported along one edge, but a portion of the stiffener element conforms to the maximum width-thickness ratio and meets the stress requirements with the excess considered as removed, the member is considered acceptable.

3.5.3 Stiffened Plates in Compression

3.5.3.1 When one, two or three longitudinal stiffeners are added to a plate in compression, dividing it into segments having equal unsupported widths, full edge support will be provided by the longitudinal stiffeners, and the provisions of Section 3.5.2.3 may be applied to the design of the plate when stiffeners meet minimum requirements as follows:

3.5.3.1.1 For one longitudinal stiffener at the center of the compression plate, where b/2 is the unstiffened width, the moment of inertia of the stiffener shall be no less than:

$$I_o = \left[0.6 \frac{a}{b} + 0.2 \left(\frac{a}{b} \right)^2 + 3 \left(\frac{A_s a}{b^2 t} \right) \right] b t^3$$

The moment of inertia need not be greater in any case than as given by the following equation:

$$I_o = \left[2.2 + 10.3 \frac{A_s}{b t} \left(1 + \frac{A_s}{b t} \right) \right] b t^3$$

3.5.3.1.2 For two longitudinal stiffeners, each one at the third points of the compression plate, where b/3 is the unstiffened width, the moment of inertia of each of the two stiffeners shall be no less than:

$$I_o = \left[0.4 \frac{a}{b} + 0.8 \left(\frac{a}{b} \right)^2 + 8 \frac{A_s a}{b^2 t} \right] b t^3$$

The moment of inertia need not be greater in any case than:

$$I_o = \left[9 + 56 \left(\frac{A_s}{b t} \right) + 90 \left(\frac{A_s}{b t} \right)^2 \right] b t^3$$

3.5.3.1.3 For three longitudinal stiffeners, each one spaced equidistant at the one fourth width locations where b/4 is the unstiffened width, and limited to a/b < 3, the moment of inertia of each of the three stiffeners shall be no less than:

$$I_o = \left[0.35 \frac{a}{b} + 1.10 \left(\frac{a}{b} \right)^2 + 12 \left(\frac{A_s a}{b^2 t} \right) \right] b t^3$$

where: a = longitudinal distance between diaphragms or transverse stiffeners (inches)
b = total width of stiffened plate; distance between web plates (inches)
t = thickness of stiffened plate (inches)
A_s = area of one stiffener (in²)
I_o = required moment of inertia of one stiffener (in⁴)

Stiffeners shall also meet the slenderness requirements of para. 3.5.2.3.

3.5.4 Diaphragms, Transverse Stiffeners, and Longitudinal Stiffeners used for shear buckling stability of web

3.5.4.1 Structural box members shall have at least one full depth diaphragm at each end. When the web height to thickness ratio of any structural member exceeds the following, or when required for plate buckling stability requirements per section 3.4.8, additional full depth diaphragms or transverse stiffeners shall be used:

$$h/t > 240 / \sqrt{\tau_v}; \text{ or } > 150$$

3.5.4.1.1 When additional full depth diaphragms or transverse stiffeners are required, they shall be spaced so that all web panels are in compliance with the plate buckling stability requirements per section 3.4.8. Also, the spacing shall not exceed 1½ times the web height or 72 inches, whichever is greater, nor the distance established by the following:

$$a \leq h [260 / (h/t)]^2$$

3.5.4.1.2 Furthermore, the spacing of these stiffeners at each end, and in locations where the web plate panels contain large holes, shall not exceed the depth of the web, nor the distance established by the following:

$$a \leq 350 t / \sqrt{\tau_v}$$

where: h = web height; depth of web (inches)
a = spacing of full depth diaphragms or transverse stiffeners (inches)
t = thickness of web (inches)
 τ_v = nominal shear stress in web, per Load Case 1 (ksi)

- 3.5.4.2 Either full depth diaphragms or transverse stiffeners may be used to meet the spacing requirements.
- 3.5.4.3 The moment of inertia, about the interface of the web plate, of a transverse or longitudinal stiffener when used for the purpose of shear buckling stability requirements, shall not be less than:
- $$I \geq 1.2 h^3 t^3 / a^2$$

where: h = web height; depth of web, for transverse stiffeners (inches) - or -
 = length of the stiffened panel edge, for longitudinal stiffeners (inches)
 A = spacing of transverse stiffeners, for transverse stiffeners (inches) - or -
 = average width of adjacent panels to be stiffened, but no greater than 125% of the smaller panel width, for longitudinal stiffeners (inches)
 T = thickness of web (inches)
 I = minimum moment of inertia of transverse stiffener (in⁴)

Stiffeners shall also meet the slenderness requirements of para. 3.5.2.3.

When additional loading conditions exist (e.g.; localized loads imposed by drive units, motor supports, walk supports, etc.), special design considerations may be needed for sizing the required stiffener.

- 3.5.4.4 Webs shall be reinforced with full depth diaphragms, transverse stiffeners, or other suitable means, at locations of major load attachments.

3.5.5 Deflection and Camber

- 3.5.5.1 The maximum vertical deflection of uncambered girders produced by the dead load, the weight of hoist, trolley and the rated load shall not exceed 1/600 of the span. Vertical inertia forces shall not be considered in determining deflection.
- 3.5.5.2 The maximum vertical deflection of cambered girders produced by the weight of the hoist, trolley and the rated load shall not exceed 1/888 of the span. Vertical inertia forces shall not be considered in determining deflection.
- 3.5.5.3 Box girders and single web girders should be cambered an amount equal to the dead load deflection plus one-half of the live load deflection.

3.5.6 Single Web Girders

Single web girders include wide flange beams, standard I beams, or beams reinforced with plate, or other structural configurations having a single web. Where necessary, an auxiliary girder or other suitable means should be provided to support overhanging loads to prevent undue torsional and lateral deflections.

In addition to other applicable design criteria for structural members (i.e.; loadings, allowable stresses, fatigue, buckling and deflection) the maximum compression stress shall not exceed the following:

$$\sigma_{\text{Comp ALL}} (\text{ksi}) = \frac{12,000}{\frac{Ld}{A_f}} \times F_{LC} \times \sigma_{\text{CALL}}$$

Where L = span (unbraced length of top flange) (inches)
 d = depth of beam (inches)
 A_f = area of compression flange (in²)
 F_{LC} = load case factor
 = 1.0 for Load Case 1
 = 1.1 for Load Case 2
 = 1.25 for Load Case 3

3.5.7 Box Section Girder Built of Two Beams

Box section girder built up of two beams, either with or without reinforcing flange plates, shall be designed according to the same design data as for box section girder cranes for stress and deflection values only.

3.6 BRIDGE END TRUCK

- 3.6.1 The crane bridge shall be carried on end trucks designed to carry the rated load when lifted at one end of the crane bridge. The wheel base of the end truck shall be 1/8 of the span or greater.
- 3.6.2 End trucks may be of the rotating axle or fixed axle type as specified by the crane manufacturer.
- 3.6.3 The bridge end trucks should be constructed of structural steel or other suitable material. Provision shall be made to prevent the end truck from dropping more than one inch in case of axle failure. Rail sweeps shall be provided in front of each outside wheel and shall project below the top of the runway rail.
- 3.6.4 Load combinations and basic allowable stresses are to be in accordance with Sections 3.3.2.5 and 3.4.
- 3.6.5 When appropriate, equalizer bridge trucks are to be incorporated to promote sharing of bridge wheel loads. Equalizing pins are to be provided between equalizer truck and equalizer beams and/or rigid bridge structures.

3.7 OPERATOR'S CAB

- 3.7.1 The standard location of the operator's cab is at one end of the crane bridge unless otherwise specified. It shall be so located as not to interfere with the hook approach. The operator's cab shall be open type for indoor service unless otherwise specified. The cab shall be adequately braced to prevent swaying or vibration, but not so as to interfere with access to the cab or the vision of the operator. All bolts for supporting member connections should be in shear. Cab shall be provided with an audible warning device and fire extinguisher.
- 3.7.2 Provisions shall be made in the operator's cab for placement of the necessary equipment, wiring and fittings. All cabs should be provided with a seat unless otherwise specified.
- 3.7.3 For allowable stresses, use stress level 2, Section 3.4.2.
- 3.7.4 The controllers or their operating handles are located as shown in Section 5.7.3 for the cab location, unless otherwise specified.
- 3.7.5 The means of access and egress to the cab should conform to ASME Standards B30.17.

3.8 STRUCTURAL BOLTING

- 3.8.1 Structural connections in the primary load path shall conform to AISC "Specification for Structural Joints Using ASTM A325 or A490 Bolts," including tensile fatigue loading requirements as applicable. (Cyclic shear need not be considered). Provision should be made in structural connections for maintaining structural and machinery alignment. Zinc (galvanizing) causes stress corrosion in A490 bolts and therefore galvanized A490 bolts shall not be used.
- 3.8.2 ASTM A307 bolts shall not be used for structural connections in the main load path. A307 bolts used for other connections shall conform to the AISC Manual of Steel Construction.
- 3.8.3 The nominal allowable bolt stresses in accordance with Sections 3.8.1 and 3.8.2 may be increased by 25% for Load Case 3 (reference Section 3.3.2.5).

3.9 GANTRY CRANES

- 3.9.1 Design of leg, end tie, knee brace, and sill members shall conform to applicable sections of this Specification.
- 3.9.2 Lateral deflection of gantry legs is defined as horizontal displacement of the gantry structure in a direction perpendicular to the runway rail axis. Gantry structure and legs shall be designed to have adequate stiffness to limit deflection that adversely affects the intended use and performance of the crane. Deflection during normal operations under principal and additional loading (3.3.2.5, Load Case 2), shall not result in violation of the minimum clearances required between the crane and obstructions.

74-4 MECHANICAL DESIGN

4.1 BRIDGE DRIVES

- 4.1.1 The bridge drive will consist of motor or motors driving through a suitable reduction unit or units to the wheels located at each end of the bridge.
- 4.1.1.1 When called for on the information sheets, a cushioned drive may be provided for starting the bridge.

4.2 GEARING

- 4.2.1 The types of gearing shall be specified by the crane manufacturer. When worm gearing is used for travel drives, consideration should be given to its backdriving characteristics.
- 4.2.2 All gears and pinions shall be constructed of material of adequate strength and durability to meet the requirements for the intended class of service, and manufactured to American Gear Manufacturers Association (AGMA) quality class 5 or better.

For the purpose of this Specification, hoist gearing strength and durability shall be based on the horsepower required to lift the rated load. Travel gearing strength and durability shall be based on the motor name plate rating. Due consideration shall be given to the maximum brake torque which can be applied to the drive. Also, consideration shall be given to the fact that gearing for travel drives transmit a larger portion of the available motor torque than gearing for hoist drives.

- 4.2.3 The horsepower rating for all spur and helical gearing shall be based upon AGMA Standard 2001-C95 (Fundamental Rating Factors and Calculation Methods for Involute Spur and Helical Gear Teeth). For the purpose of this Specification, the horsepower formula may be written:

ALLOWABLE STRENGTH HORSEPOWER—

$$P_{at} = \left[\frac{N_p d}{126000 K_v} \right] \left[\frac{F S_{at} J}{K_m P_d S_{fs} K_B} \right]$$

ALLOWABLE DURABILITY HORSEPOWER—

$$P_{ac} = \left[\frac{N_p F I}{126000 K_v K_m S_{fd}} \right] \left[\frac{S_{ac} d C_h}{C_p} \right]^2$$

where:

- P_{at} = allowable strength horsepower
- P_{ac} = allowable durability horsepower
- N_p = pinion speed (rpm)
- d = pitch diameter of pinion (inches)
- K_v = dynamic factor (strength and durability)
- F = net face width of the narrowest of the mating gears
- K_m = load distribution factor (strength and durability)
- C_p = elastic coefficient
- C_h = hardness factor (durability)
- J = geometry factor (strength)
- I = geometry factor (durability)
- P_d = diametral pitch
- K_B = rim thickness factor
- S_{at} = allowable bending stress for material (psi) (strength)
- S_{ac} = allowable contact stress for material (psi) (durability)
- S_{fs} = crane class factor (strength)
- S_{fd} = crane class factor (durability)

Values for K_v , K_m , C_p , C_h , J , I , K_B , S_{ac} and S_{at} can be determined from the tables and curves in AGMA Standard 2001-C95. Crane class factor S_{fs} is tabulated in Table 4.2.3-2 and S_{fd} shall be the product of the machinery service factor (C_d) and the load factor (K_w), [$S_{fd} = C_d \times K_w$]. For C_d , refer to Table 4.2.3-1 and for K_w , refer to the equation below. The remaining values pertain to gear size and speed.

$$K_w = \frac{2 (\text{Maximum load}) + (\text{Minimum load})}{3 (\text{Maximum load})}$$

**TABLE 4.2.3-1
MACHINERY SERVICE
FACTORS**

Crane Class	C_d
A	.64
B	.72
C	.80
D	.90

**TABLE 4.2.3-1
CRANE CLASS FACTORS FOR
STRENGTH HORSEPOWER RATING**

Crane Class	S_{fs}
A	.75
B	.85
C	.90
D	.95

These factors are not to be used in sizing any commercial gearboxes. All commercial gearboxes are to be sized according to gearbox manufacturer's recommendations.

- 4.2.4 Means shall be provided to insure adequate and proper lubrication on all gearing.
- 4.2.5 All gearing not enclosed in gear cases which may constitute a hazard under normal operating conditions shall be guarded with provision for lubrication and inspection.
- 4.2.5.1 Guards shall be securely fastened.
- 4.2.5.2 Each guard shall be capable of supporting the weight of a 200 pound person without permanent distortion, unless the guard is located where it is impossible to step on.

4.3 BEARINGS

- 4.3.1 The type of bearing shall be specified by the crane manufacturer.
- 4.3.2 Anti-friction bearings shall be selected to give a minimum life expectancy based on full rated speed as follows:

**TABLE 4.3.2-1
AFBMA L_{10} BEARING LIFE**

Class A	1250 Hours
Class B	2500 Hours
Class C	5000 Hours
Class D	10000 Hours

Use K_w load factor for all applications.

Due consideration shall be given to the selection of the bearing in the event a crane is used for a limited time at an increased service class such as:

EXAMPLE - 'during a construction phase'

- 4.3.3 Sleeve bearing shall have a minimum allowable unit bearing pressure as recommended by the bearing manufacturer.
- 4.3.4 All bearings shall be provided with proper lubrication. Bearing enclosures should be designed as far as practicable to exclude dirt and prevent leakage of oil or grease.

4.4 BRIDGE BRAKES

- 4.4.1 A bridge brake or non-freecoasting mechanical drive shall be provided capable of stopping the motion of the bridge within a distance in feet equal to 10% of the full load speed in feet per minute when traveling at full speed with a full load.
- 4.4.2 Bridge braking means shall have thermal capacity for the frequency of operation required by the service.
- 4.4.3 If bridge parking brake(s) are provided on an indoor crane, it should have a torque rating of at least 50 percent of the rated motor torque. Bridge parking brake(s) provided on outdoor cranes shall have a torque rating of at least 100 percent of the rated motor torque.
- 4.4.3.1 If parking brakes are provided they shall not prohibit the use of a drift point in the control circuit.

4.5 SHAFTS

- 4.5.1 All shafts, except the bridge cross-shaft sections which do not carry gears, should be cold rolled shafting quality or better. The shaft diameter and method of support shall be as specified by the crane manufacturer.

The bearing spacing for rotating shafts less than 400 rpm shall not exceed that calculated per:

$$L = \sqrt[3]{432,000 D^2}$$

where: L = Distance between bearing centers (inches)
 D = Shaft diameter (inches)

When the shaft speed exceeds 400 rpm, the bearing spacing shall not exceed that determined by the following formula, or the preceding formula whichever is less in order to avoid objectionable vibration at critical shaft speeds:

$$L = \sqrt{\frac{4,760,000 D}{1.2 N}}$$

where: L = Distance between bearing centers (inches)
 D = Shaft diameter (inches)
 N = Maximum shaft speed (rpm)

- 4.5.2 The torsional deflection of the bridge cross shaft shall not exceed 0.10 degrees/foot when 50% full load bridge drive rated motor torque, increased by any gear reduction between the motor and the shaft, is applied. In addition, this applied torque shall result in a bridge drive wheel movement no greater than 1% of the wheel circumference or 1/2 inch, whichever is less.

4.5.3 Stress Calculations

All shafting shall be designed to meet the stresses encountered in actual operation. Due consideration shall be given to the maximum brake torque which may be applied to this shaft. When significant stresses are produced by other forces, these forces shall be positioned to provide the maximum stresses at the section under consideration. Impact shall not be included.

4.5.3.1 Static Stress Check for Normal Operating Conditions

- A. For shafting subjected to axial loads, the stress shall be calculated as follows— (for shafting not limited by buckling).

$$\sigma_D = \frac{P}{A}$$

where: P = total axial load (pounds)
A = cross sectional area of shaft (in²)

This axial stress shall not exceed $\frac{\sigma_u}{5}$

- B. For shafting loaded in bending, the stress shall be calculated as follows:

$$\sigma_B = \frac{Mr}{I}$$

where: M = bending moment at point of examination (inch pounds)
r = outside radius of shaft at point of examination (inches)
I = bending moment of inertia at point of examination (in⁴)

This bending stress shall not exceed $\frac{\sigma_u}{5}$

- C. For shafting load in torque, the shear stress shall be calculated as follows:

$$\tau_T = \frac{Tr}{J}$$

where: T = torque at point of examination (inch pounds)
r = outside radius of shaft at point of examination (inches)
J = polar moment of inertia of shaft at point of examination (in⁴)

This shear stress shall not exceed $\frac{\sigma_u}{5\sqrt{3}}$

- D. Transverse shear stress in shafting shall be calculated as follows:

For solid shafts:

$$\tau_V = \frac{1.33V}{A}$$

For hollow shafts:

$$\tau_V = \frac{2V}{A}$$

where: V = shear load at point of examination (pounds)
A = cross sectional area at point of examination (in²)

These shear stresses shall not exceed $\frac{\sigma_u}{5\sqrt{3}}$

- E. When combinations of stresses are present on the same element, they should be combined as follows:

Axial and bending stresses

$$\sigma_\Sigma = \sigma_D + \sigma_B$$

and shall not exceed $\frac{\sigma_u}{5}$

Shear stresses:

$$\tau_\Sigma = \tau_T + \tau_V$$

and shall not exceed $\frac{\sigma_u}{5\sqrt{3}}$

Axial and bending with torsional shear:

$$\sigma_{\text{COMB}} = \sqrt{(\sigma_\Sigma)^2 + 3(\tau_T)^2}$$

This stress shall not exceed $\frac{\sigma_u}{5}$

Note: For simply loaded shafting, bending and torsional stresses are maximum on the outer fibers of the shaft and must be combined. The transverse shear stresses are maximum on the neutral axis of the shaft and combine with the torsional stresses but not with the bending stresses.

4.5.3.2 Fatigue Stress Check for Normal Operating Conditions

Any shafting subjected to fluctuating stresses such as the bending in rotating shafts or the torsion in reversing drives must be checked for fatigue. This check is an addition to Section 4.5.3.1 and need only be performed at points of geometric discontinuity where stress concentrations exist, such as fillets, holes, keys, press fits, etc. Pure stresses, i.e., (not combined) are to be calculated as in Section 4.5.3.1 except multiplied by the appropriate stress amplification factor. The allowable stresses are as follows:

a. Direct axial and bending: $\sigma_{F\Sigma} = K_{TD} \sigma_D + K_{TB} \sigma_B \leq \frac{\sigma_e}{K_c}$

b. Torsional and transverse shear: $\tau_{F\Sigma} = K_{ST} \tau_T + K_{SV} \tau_V \leq \frac{\sigma_e}{K_c \sqrt{3}}$

- c. For combined stresses when all of the direct axial and bending stresses are combined with the torsional stresses and all are fluctuating:

$$\sigma_{\text{FCOMB}} = \sqrt{(\sigma_{F\Sigma})^2 + 3(K_{ST} \tau_T)^2} \leq \frac{\sigma_e}{K_c}$$

- d. For combined tensile and shear stresses when only part of these stresses are fluctuating:

$$\sigma_{\text{FCOMB}} = \sqrt{\left[\sigma_{av} \left(\frac{\sigma_e}{\sigma_{yp}} \right) + K_T \sigma_R \right]^2 + 3 \left[\tau_{av} \left(\frac{\sigma_e}{\sigma_{yp}} \right) + K_S \tau_R \right]^2} \leq \frac{\sigma_e}{K_c}$$

where:

σ_e = endurance strength of shaft material = $0.36 \sigma_{um} K_{SC}$
 σ_u = average tensile strength of shaft material
 σ_{um} = minimum tensile strength of shaft material
 σ_{yp} = minimum yield strength of shaft material
 σ_{av} = that part of the bending stress not due to fluctuating loads
 τ_{av} = that part of the shear stress not due to fluctuating loads
 σ_R = that part of the bending stress due to fluctuating loads

τ_R = that part of the shear stress due to fluctuating loads
 K_{TB} = that stress amplification factor for bending
 K_{TD} = stress amplification factor for direct tension
 K_{ST} = stress amplification factor for torsional shear
 K_{SV} = stress amplification factor for transverse shear
 K_c = crane class factor
 K_{SC} = surface condition factor

TABLE 4.5.3.2-1

K _{SC}	SURFACE CONDITION FACTOR
1.4	For Polished-Heat treated and inspected shafting
1.0	For Machined-Heat treated and inspected shafting
0.75	For Machined-General usage shafting

TABLE 4.5.3.2-2

CRANE CLASS	CRANE CLASS FACTOR K _c
A	1.0
B	1.015
C	1.03
D	1.06

- 4.5.4 Shafting in bearing must be checked for operating conditions. The bearing stress is calculated by dividing the radial load by the projected area, i.e. $P/(d \times L)$, where d is the shaft diameter and L is the length in bearing. This bearing stress must not exceed 50 percent of the minimum yield for non-rotating shafting.
- This bearing stress must not exceed 20 percent of the minimum yield for oscillating shafting when not limited by the bushing material.

4.6 **COUPLINGS**

- 4.6.1 Cross shaft couplings other than flexible type, shall be steel or minimum ASTM A48, latest edition, Class 40 cast iron or equal material.
- The type of coupling (other than flexible) may be compression, sleeve or flanged type. Flexible couplings shall be the crane manufacturers standard type.
- 4.6.2 Motor couplings shall be the crane manufacturers standard type.

4.7 **WHEELS**

4.7.1 **Top Running Bridge Wheels**

- 4.7.1.1 Unless other means of restricting lateral movement are provided, wheels shall be double flanged with treads accurately machined. Bridge wheels may have either straight treads or tapered treads assembled with the large diameter towards the center of the span. Drive wheels shall be machined in pairs within 0.001 inches per inch of diameter with a maximum of 0.010 inches on the diameter, whichever case is smaller. When flangeless wheel and side roller assemblies are provided, they shall be of a type and design recommended by the crane manufacturer.
- 4.7.1.2 Wheels shall be constructed of suitable material. Wheels shall be heat treated only if specified. Due consideration shall be given to the brittleness and impact strength of the material used.

4.7.1.3 **Sizing of Wheels and Rails**

Wheels shall be designed to carry the maximum wheel load under normal conditions without undue wear. The maximum wheel load is that wheel load produced with trolley handling the rated load in the position to produce the maximum reaction at the wheel, not including VIF. When sizing wheels and rails, the following parameters shall be considered:

- wheel diameter = D (inches)
- effective rail head width = W (inches)
- hardness coefficient of the wheel = K

where: K = $BHN \times 5$ (for wheels with $BHN \leq 260$)
 K = $1300 (BHN/260)^{.33}$ (for wheels with $BHN > 260$)

The basic bridge and trolley recommended durability wheel loading for different wheel hardnesses and sizes in combination with different rail sizes are shown in Table 4.7.1-4. The values in the table are established by the product of $D \times W \times K$. In addition, the load factor, K_{wbw} , the speed factor C_s , and the crane service class shall be considered.

$$K_{wbw} = \frac{.75(BW) + f(LL) + .5(TW) - .5f(TW)}{.75(BW) + 1.5f(LL)}$$

- where: BW = bridge weight LL = trolley weight + rated load
- TW = trolley weight f = X/span

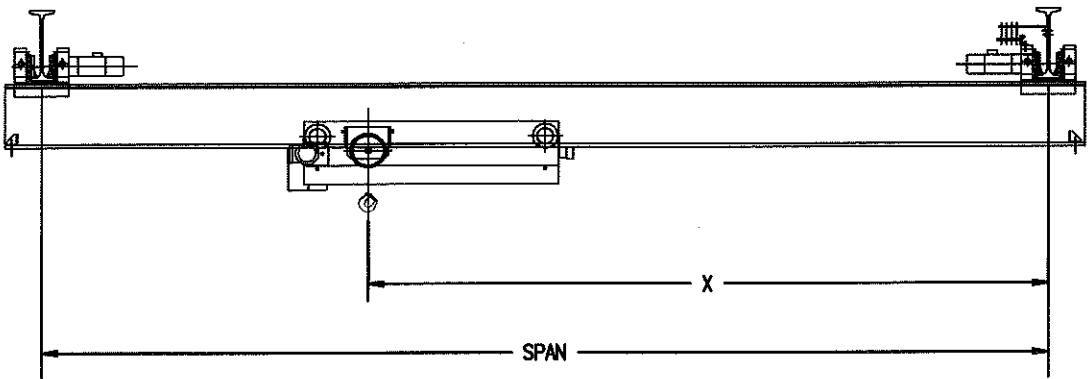


TABLE 4.7.1-1
TYPICAL BRIDGE LOAD FACTORS K_{wbw}

BRIDGE SPAN FT.	CAPACITY IN TONS							
	3	5	7 ½	10	15	20	25	30
20	.812	.782	.762	.747	.732	.722	.716	.716
30	.817	.785	.767	.750	.736	.725	.718	.718
40	.827	.794	.777	.760	.744	.732	.723	.723
50	.842	.809	.791	.771	.758	.740	.738	.731
60	.861	.830	.807	.790	.773	.754	.747	.741
70	.877	.844	.825	.807	.789	.768	.760	.752
80	.888	.857	.835	.818	.802	.779	.770	.761

- 4.7.1.4 The speed factor C_s depends on the rotational speed of the wheel and is listed in Table 4.7.1-2. These factors are obtained from the following formulas:

for $RPM \leq 31.5$ $C_s = \left[1 + \left(\frac{RPM - 31.5}{360} \right)^2 \right]$

for $RPM > 31.5$ $C_s = 1 + \left(\frac{RPM - 31.5}{328.5} \right)$

TABLE 4.7.1-2
SPEED FACTOR C_s

WHEEL DIA. IN INCHES	SPEED IN FEET PER MINUTE								
	30	50	75	100	125	150	175	200	250
5	.952	1.020	1.078	1.136	1.194	1.252	1.310	1.368	1.485
6	.932	1.001	1.049	1.098	1.146	1.194	1.243	1.291	1.388
8	.907	.958	1.013	1.049	1.086	1.122	1.158	1.195	1.267
9	.898	.944	1.001	1.033	1.066	1.098	1.130	1.163	1.227
10	.892	.932	.984	1.020	1.049	1.079	1.108	1.137	1.195
12	.882	.915	.958	1.001	1.025	1.049	1.074	1.098	1.146
15	.872	.898	.932	.967	1.001	1.020	1.040	1.059	1.098
18	.865	.887	.915	.944	.973	1.001	1.017	1.033	1.066

- 4.7.1.5 The wheel service factor S_m is equal to 1.25 times the machinery service factor C_d , and is shown in Table 4.7.1-3 for the different service classifications. This factor recognizes that the interaction between rail and wheel is more demanding in terms of durability than well aligned and lubricated interaction of machined parts.
- 4.7.1.6 The wheel load service coefficient $K_{wl} = K_{wbw} \times C_s \times S_m$ with the following limitations:
 K_{wl} may not be smaller than K_{wl} min. shown in Table 4.7.1-3
- 4.7.1.7 The equivalent durability wheel load P_e shall be determined as follows:
 $P_e = \text{Maximum Wheel load} \times K_{wl}$
The equivalent durability wheel load P_e shall not exceed the wheel load P listed in Table 4.7.1-4.

TABLE 4.7.1-3
WHEEL SERVICE FACTOR S_m AND MINIMUM
LOAD SERVICE FACTOR K_{wl} MINIMUM

CLASS OF CRANE SERVICE	A	B	C	D
K_{wl} MIN.	.75	.75	.8	.85
S_m	.8	.9	1.0	1.12

TABLE 4.7.1-4
MAXIMUM PERMISSIBLE BRIDGE WHEEL LOADING (POUNDS)

Wheel Hardness	Wheel dia. (D) inches	ASCE 20#	ASCE 25#	ASCE 30#	ASCE 40#	ARA- A 90#	ASCE 60 & 70# ARA-B 100#	ASCE 80 & 85# ARA-A 100# BETH 104# USS 105#	ASCE 100#	BETH & USS 135#
200 BHN	5	4200	5000	5300						
	6	5050	6000	6400	7500					
	8	6750	8000	8500	10000					
	9	7600	9000	9550	11250	14900	15750			
	10	8450	10000	10650	12500	16550	17500			
	12		12000	12750	15000	19850	21000	22500	25500	
	15			15950	18750	24850	26250	28150	31850	
260 BHN	18			19150	22500	29800	31500	33750	38250	40500
	5	5500	6500	6900						
	6	6600	7800	8300	9750					
	8	8800	10400	11050	13000					
	9	9850	11700	12450	14600	19400	20450			
	10	10950	13000	13800	16250	21550	22750			
	12		15600	16600	19500	25850	27300	29250	33150	
320 BHN	15			20750	24400	32300	34100	36550	41450	
	18			24850	29250	38750	40950	43850	49700	52650
	5	5850	6950	7400						
	6	7050	8350	8900	10450					
	8	9400	11150	11850	13900					
	9	10550	12550	13300	15650	20750	21950			
	10	11750	13900	14800	17400	23050	24350			
58Rc (615 BHN)	12		16700	17750	20900	27650	29250	31300	35500	
	15			22200	26100	34600	36550	39150	44400	
	18			26650	31300	41500	43850	47000	53250	56400
	5	7300	8650	9200						
	6	8750	10350	11000	12950					
	8	11650	13800	14700	17250					
	9	13100	15550	16500	19450	25750	27200			
Effective Width of Rail Head (W) Inches (Top of head minus corner radii)	10	14600	17250	18350	21600	28600	30200			
	12		20700	22050	25900	34300	36250	38850	44050	
	15			27550	32400	42900	45350	48550	55050	
	18			33050	38850	51500	54400	58300	66050	69950
		.844	1.000	1.063	1.250	1.656	1.750	1.875	2.125	2.250

- Notes:
1. Allowable wheel loads for hardened wheels require depth of hardness sufficient to withstand subsurface shear stresses.
 2. The 58 Rc loads are based on wheels running on heat-treated rail (320 BHN minimum). If the wheels are running on untreated rail, the above loads may cause decreased rail life.
 3. The Rc/BHN conversion is based on ASTM E140, tungsten carbide ball.
 4. Some rail sizes may be out of production.

- 4.7.1.8 Proper Clearance for Bridge Wheels
A total of approximately 3/4 inch to one inch wider than rail head. Tapered tread wheels may have a clearance over the rail head of 150 percent of the clearance provided for straight tread wheels as recommended by the crane manufacturer.
- 4.7.1.9 When rotating axles are used, wheels should be mounted on the axle with press fit alone, or press fit and keyed.

4.7.2 Under Running Bridge Wheels

- 4.7.2.1 Wheels shall be constructed of suitable material. Wheels shall be heat treated only if specified. All under running bridge truck wheels shall be designed to suit the surface on which they run. Drive wheels shall be the same diameter within a tolerance of .010 inch.
- 4.7.2.2 When flangeless wheels are used they and the side roller arrangement shall be the crane manufacturer's standard.
- 4.7.2.3 Wheels shall be designed to carry the maximum wheel load under normal conditions. The recommended wheel load shown on Table 4.7.2.3-1 is that load produced with the trolley handling the rated load in a position to exert the maximum load and may be used as a guide for wheel sizes. It should be noted that impact is not considered in these figures and for unusual conditions consideration should be given to other factors which are not included in the simple formula on which Table 4.7.2.3-1 is based. It is also important to note that a reduction in the allowable wheel load may be necessary to satisfy the runway lower flange stress requirements.

TABLE 4.7.2.3-1

GUIDE FOR MAXIMUM WHEEL LOADS FOR UNDER RUNNING CRANES

For Contour Tread* FFor Convex Tread
Maximum Load (P) = 1000 WD (Pounds) Maximum Load (P) = 600 WD (Pounds)

where: W = Width of wheel tread exclusive of flange (inches)
 D = Diameter of wheel (inches)

Wheel Dia. (D) Inches	Contour Tread*				Convex Tread			
	W = 1/2"	W = 1"	W = 1 1/2"	W = 2"	W = 1/2"	W = 1"	W = 1 1/2"	W = 2"
4	2000	4000	6000	8000	1200	2400	3600	4800
5	2500	5000	7500	10000	1500	3000	4500	6000
6	3000	6000	9000	12000	1800	3600	5400	7200
7	3500	7000	10500	14000	2100	4200	6300	8400
8	4000	8000	12000	16000	2400	4800	7200	9600
9	4500	9000	13500	18000	2700	5400	8100	10800
10	5000	10000	15000	20000	3000	6000	9000	12000

*Where wheel tread matches the rolling surface of the lower flange of the track beam.

Note #1: Charted values are based on wheels with Brinell hardness of 200. Larger wheel loads are obtainable with suitable material and with greater Brinell hardness.

4.8 BUMPERS AND STOPS

- 4.8.1 When provided, bridge bumpers shall be rigidly mounted in such a manner that the attaching bolts are not in shear and they shall be designed and installed to minimize parts falling from the crane in the event of breakage. Bumpers and their mountings shall be of sufficient length that no other parts of either crane shall come in contact when the two cranes come together.
- 4.8.2 Bumpers shall have the energy absorbing (or dissipating) capacity to stop the crane when traveling with power off in either direction at a speed of at least 40% of the rated load speed. The bumpers shall also be capable of stopping the crane (not including load block and lifted load) at a rate of deceleration not to exceed an average of three (3 feet per second per second) when traveling with power off in either direction at 20% of rated load speed.
- 4.8.3 The size and location of the bridge bumpers shall be specified by the crane manufacturer.
- 4.8.4 Runway stops engaging top running wheels are not recommended.
- 4.8.5 Runway stops are normally designed and provided by owner or specifier and are located at the limits of the bridge travel.
- 4.8.6 Runway stops shall be attached to resist the force applied when contacted.

74-5 ELECTRICAL EQUIPMENT

5.1 GENERAL

- 5.1.1 The electrical equipment section of this Specification is intended to cover top running and under running bridge type single girder electric overhead traveling cranes for operation with alternating current or direct current power supplies.
- 5.1.2 The proposal of the crane manufacturer shall include the rating and description of all motors, brakes, control and protective and safety features.
- 5.1.3 The crane manufacturer shall furnish and mount all electrical equipment, conduit and wiring, unless otherwise specified. If it is necessary to partially disassemble the crane for shipment, all conduit and wiring affected shall be cut to length and identified to facilitate reassembly. Bridge conductors, runway collectors and other accessory equipment may be removed for shipment.
- 5.1.4 Wiring and equipment shall comply with Article 610 of the National Electrical Code.
- 5.1.5 Electrical equipment shall comply with ASME B30.11 Monorail and Underhung Cranes, ASME B30.16 Safety Standard for Overhead Hoists, and ASME B30.17 Overhead and Gantry Cranes (top running bridge, single girder, underhung hoist).

5.2 MOTORS - AC AND DC

- 5.2.1 Motors shall be designed specifically for crane and hoist duty and shall conform to NEMA Standard MG1 or AISE Standard No. 1 or 1A, where applicable. Designs not in accordance with these standards may be specified.
- 5.2.1.1 AC induction motors may be wound rotor (slip ring) or squirrel cage (single speed or multispeed) types.
- 5.2.1.2 DC motors may be of series, shunt, compound wound or permanent magnet type.
- 5.2.1.3 AC Motors used with Inverters:**
- 5.2.1.3.1 Motors shall be AC Induction (low slip) type.
- 5.2.1.3.2 Motor construction shall be TENV, TEFC, motor with independent blower or open drip proof type.
- 5.2.1.3.3 Motor insulation should be Class F rated and should be thermally protected with sensor embedded in the motor winding.
- 5.2.1.3.4 Motor selection shall be based on proper horsepower calculation for the drive of the required service class. The motor's duty rating should be based on the service class and on the speed range required for the application.
- 5.2.2 Motor Insulations**
- Unless otherwise specified by the crane manufacturer, the insulation rating shall be in accordance with Table 5.2.2-1.

TABLE 5.2.2-1

NEMA Permissible Motor Winding Temperature Rise, Above 40 Degrees C Ambient, Measured by Resistance**

A.C. Motors			D.C. Motors	
Insulation Class	Open Dripproof & TEFC	TENV	Open Dripproof	TEFC & TENV
B	80 Deg. C	85 Deg. C	100 Deg. C	110 Deg. C
F	105 Deg. C	110 Deg. C	130 Deg. C	140 Deg. C
H	125 Deg. C	135 Deg. C	155 Deg. C	165 Deg. C

*If ambient temperatures exceed 40 Deg. C, the permissible winding temperature rise must be decreased by the same amount, or may be decreased per the applicable NEMA Standards.

+The crane manufacturer will assume 40 Deg. C. ambient temperature unless otherwise specified by the purchaser.

5.2.3 Motors shall be provided with anti-friction bearings.

5.2.4 Voltage

Motor rated voltage and corresponding nominal system voltage shall be in accordance with Table 5.2.4-1 (References: AC-ANSI C84.1-1977, Appendix and Table C3; also NEMA MG 1-10.62).

TABLE 5.2.4-1
NOMINAL SYSTEM AND MOTOR RATED VOLTAGE

SOURCE	DESCRIPTION	Nominal System Voltage		Motor Rated Voltage	
		AC	DC	Three Phase	Single Phase
AC	60 Hz (1) (2)	120		—	115
		208		200	—
		240		230	230
		480		460	—
		600		575	—
	50 Hz	400		380	—
	Rectified			Adjustable Voltage Shunt or Compound	
				Armature	Shunt Field
		400-3-60	460 Max. (9)	230 (4)	230 (5)
		240-3-60	(6) (9)	240	150 or 240
		460-3-60	(7) (9)	500	240 or 300
DC	Generator or Battery	—	250	Constant Potential Series, Shunt, Compound	
				230 or 240 (3) (8)	

- (1) Applicable to all nominal system voltages containing this voltage.
(2) For nominal system voltages other than shown above, the motor rated voltage should be either the same as the nominal system voltage or related to the nominal system voltage by the approximate ratio of 115 to 120. Certain kinds of equipment have a maximum voltage limit of 600 volts; the manufacturer and/or power supplier should be consulted to assure proper application.
(3) Performance will not necessarily equal rated performance when appreciable ripple is present.
(4) AISE Std. No. 1, Rev. 9-68 Electrical 2B (mill motors).
(5) AISE Std. No. 1, Rev. 9-68 Electrical 3 (mill motors).
(6) NEMA MG 1-10.62.2 & Table 10-9 (industrial motors).
(7) NEMA MG 1-10.62.2 & Table 10-10 (industrial motors).
(8) Motor rated voltage may be 250 volts for large frame motors 300 hp and larger.
(9) Maximum motor input voltage.

5.2.4.1 Variations—AC

5.2.4.1.1 Variation from Rated Voltage

All AC induction motors with rated frequency and balanced voltage applied shall be capable of accelerating and running with rated hook load at plus or minus 10 percent of rated motor voltage, but not necessarily at rated voltage performance values. (Reference NEMA MG 1-12.45).

5.2.4.1.2 Voltage Unbalance

AC polyphase motors shall be capable of accelerating and running with rated hook load when the voltage unbalance at the motor terminals does not exceed 1 percent. Performance will not necessarily be the same as when the motor is operating with a balanced voltage at the motor terminals. (Reference NEMA MG 1-12.46)

5.2.4.2 Variations - DC

DC motors shall be capable of accelerating and running with rated hook load with applied armature and field voltages up to and including 110 percent of the rated values of the selected adjustable voltage power supply. With rectified power supplies successful operation shall result when AC line voltage variation is plus or minus 10 percent of rated voltage. Performance will not necessarily be in accordance with the standards for operation at rated voltage. (Reference NEMA MG 1-12.68).

5.2.5 Operation with voltage variations beyond those shown in Sections 5.2.4.1 and 5.2.4.2. Operation at reduced voltage may result in unsatisfactory drive performance with rated hook load such as reduced speed, slower acceleration, increased motor current, noise, and heating. Protective devices may operate stopping the drive in order to protect the equipment. Operation at elevated voltages may result in unsatisfactory operation, such as, excessive torques. Prompt corrective action is recommended; the urgency for such action depends upon many factors such as the location and nature of the load and circuits involved and the magnitude and duration of the deviation of the voltage. (References ANSI C84.1.2.4.3 range, B also IEEE Standard 141).

5.2.6 Deviations from rated line frequency and/or combinations of deviations of line frequency and voltage may result in unsatisfactory drive operation. These conditions should be reviewed based on the type of drive used.

5.2.7 Motor Time Ratings

Single speed motors shall be rated on no less than a 30 minute basis with temperature rise in accordance with the latest NEMA standards for the class of insulation and enclosure used, unless otherwise specified.

5.2.7.1 Multispeed motors may be rated less than 30 minutes on the low speed winding so long as the crane builder data sheets so indicate.

5.2.7.2 Under unusual conditions, such as long lifts at reduced speeds, abnormal inching or jogging requirements, short repeated travel drive movements, altitudes over 3,300 feet above sea level, abnormal ambient temperatures, etc., the motor time rating must be increased accordingly.

5.2.8 Bridge Motor Size Selection

5.2.8.1 The bridge motor rating using either AC or DC power, is basically the mechanical horsepower with considerations for the effect of control, and ambient temperature.

5.2.8.1.1 Indoor bridge motor required horsepower

Required Motor Horsepower:

The bridge motor shall be selected so that the horsepower rating is not less than that given by the following formula:

$$HP = K_a \times W \times V \times K_s$$

- where:
- K_a = acceleration factor for type of motor used
 - K_s = service factor which accounts for the type of drive and duty cycle.
 - K_s = 1.0 for AC magnetic and DC adjustable voltage controls. For other types of control consult control manufacturer.
 - W = total weight to be moved including all dead and live loads (tons)
 - V = rated drive speed (FPM)

- 5.2.8.1.3.1 Compute the free running bridge motor horsepower (HP_F) at rated load and rated speed, neglecting any wind load, using the following formula:

$$HP_F = \frac{W \times V \times f}{33000}$$

where: W = full load weight to be accelerated (tons)

V = full load speed (fpm)

f = friction factor (pounds per ton) per Table 5.2.8.1-1D

- 5.2.8.1.3.2 Compute the free running bridge motor horsepower due to wind force only (HP_w) using the following formula:

$$HP_w = \frac{P \times \text{wind area} \times V}{33000 \times E}$$

where: P = wind pressure (pounds per square foot) computed from the formula $P = .00256(V_w)^2$

V_w = the wind velocity (mph).

When V_w is unspecified, $P = 5$ pounds per square foot should be used.

Wind area = effective crane surface area exposed to wind in square feet as computed in Section 3.3.2.1.2.1.

V = full load speed (fpm).

E = bridge drive mechanical efficiency.

- 5.2.8.1.3.3 The bridge drive motor shall be selected so that its horsepower rating is not less than the indoor crane rating required by 5.2.8.1.1, or as given by the following formula, whichever is greater:

$$0.75(HP_F + HP_w)K_s$$

Using HP_F and HP_w as computed above.

Where:

0.75 = factor to account for variable power requirements, i.e. outdoor crane applications generally encounter wind loads based on $\frac{1}{2}$ of the cycle being head wind and $\frac{1}{2}$ of the cycle being tail wind.

K_s = service class factor per Table 5.2.9.1.2.1-E.

In applications where head winds are for extended durations or governing in terms of motor thermal requirements, due consideration of motor and drive sizing shall be given by the manufacturer.

- 5.2.8.1.3.4 The following items must be considered in the overall bridge drive design to assure proper operation

under all specified load and wind conditions:

- Proper speed control, acceleration and braking without wind.
- Ability of control to reach full speed mode of operation against wind.
- Bridge speed, on any control point, when traveling with the wind not to exceed the amount resulting in the maximum safe speed of the bridge drive machinery.
- Avoidance of wheel skidding which could likely occur under no load, low percent driven wheels and wind conditions.
- Sufficient braking means to maintain the bridge braking requirements.

5.2.9 Bridge Drive Gear Ratios

$$\text{Bridge drive gear ratio} = \frac{N_f \times D_w \times \pi}{V \times 12}$$

where: N_f = free running rpm of the motor, after the drive has accelerated, with rated load to the steady state speed V .

The value of N_f is established from the motor-control speed-torque curves at free running horsepower (HP_{FR}).

$$HP_{FR} = \frac{W \times V \times f}{33000}$$

Where:

W = total load (tons)

f = rolling friction (pounds per ton) per Table 5.2.8.1.1-D

V = specified full load travel drive speed (fpm)

D_w = wheel tread diameter (inches)

- 5.2.9.1 Variations from the calculated gear ratio is permissible to facilitate the use of standard available ratios, provided that motor heating and operational performance is not adversely affected. The actual full load drive speed may vary a maximum of ± 10 percent of the specified full load speed.

5.3 BRAKES

- Types of electrical brakes for the bridge when provided shall be specified by the crane manufacturer.
- Refer to section 4.4 of this Specification for bridge brake selection and rating.
- Holding brakes if provided shall be applied automatically when power to the brake is removed.
- On direct current shunt brakes, it may be desirable to include a forcing circuit to provide rapid setting and release.
- Brake coil time rating shall be selected for the duration and frequency of operation required by the service.
- Brake for the trolley is recommended with use of an inverter when proper braking and three phase monitoring is not provided in the VFD.

5.4 CONTROLLERS, ALTERNATING AND DIRECT CURRENT

- Scope** - This section covers requirements for selecting and controlling the direction, speed, acceleration and electrical braking of the bridge and travel motors. Other control requirements such as protection and master switches are covered in other sections. **This section also covers the requirements for hoist and trolley travel controls if not supplied as an integral part of the monorail hoist.**
- On cranes with a combination of cab with master switches, and pendant floor control, the applicable Specifications for cab controlled cranes shall apply. On floor operated cranes where the pendant master is also used in a "skeleton" cab, the applicable Specifications for floor controlled cranes shall apply.
- On remote controlled cranes, such as by radio or carrier signal the applicable floor control Specifications shall apply, unless otherwise specified.
- Control systems may be manual, magnetic, static, variable frequency or variable voltage DC or in combination as specified.
- Hoists shall be furnished with a control braking means, either mechanical or power. Typical mechanical means include mechanical load brakes or self-locking worm drives. Typical power means include dynamic lowering, eddy-current braking, counter-torque, regenerative braking.

5.4.4.2 Bridge and Trolley Travel

With the exception of floor operated pendant control class A, B & C cranes, all bridges and trolleys shall be furnished with reversing control systems incorporating plugging protection. Typical plugging protection includes a magnetic plugging contactor, ballast resistors, slip couplings, motor characteristics, or static controlled torque.

5.4.5 Magnetic Control

5.4.5.1 Each magnetic control shall have contactors of a size and quantity for starting, accelerating, reversing, and stopping, and for the specified CMAA crane service class. All reversing contactors shall be mechanically and electrically interlocked.

5.4.5.2 The minimum NEMA size of magnetic contactors shall be in accordance with Tables 5.4.5.2-1 AC Wound Rotor, 5.4.5.2-2 AC Squirrel Cage, 5.4.5.2-3 DC, and Tables 5.6.6-1 and 5.6.6-2 Mainline Service. Definite purpose contactors specifically rated for crane and hoist duty service may be used for CMAA crane service classes A, B, and C provided the application does not exceed the contactor manufacturer's published ratings. IEC Contactors may be used for Crane and Hoist duty service provided the application does not exceed the contactor manufacturer's published AC3 ratings at a minimum.

TABLE 5.4.5.2-1
AC CONTACTOR RATINGS FOR WOUND ROTOR MOTORS

Size of Contactor	8-hour Open Rating Amperes	Maximum Intermittent Rating ¹		
		Amperes*	Horsepower at	
			230 Volts	460 and 575 Volts
0	20	20	3	5
1	30	30	7 1/2	10
2	50	67	20	40
3	100	133	40	80

¹Wound rotor primary contactors shall be selected to be not less than the current and horsepower ratings. Wound rotor secondary contactors shall be selected to be not less than the motor full load secondary current, using contactor intermittent rating. The ampere intermittent rating of a three pole secondary contactor with poles in delta shall be 1 1/2 times its wound rotor intermittent rating.

TABLE 5.4.5.2-2
AC CONTACTOR RATINGS FOR SQUIRREL CAGE MOTORS
MAXIMUM INTERMITTENT HORSEPOWER RATING

Size of Contactor	230 Volts	460 and 575 Volts
0	3	5
1	7 1/2	10
2	15	25*
3	30*	50*

*Squirrel cage motors over 20 horsepower are not normally used for crane motions.

TABLE 5.4.5.2-3
DC CONTACTOR RATINGS FOR 230 VOLT CONTROLS¹

Size of Contactor	8-hour Open Rating Amperes	Maximum Intermittent Rating	
		Amperes	Horsepower
1	25	30	7 1/2
2	50	67	15
3	100	133	35

¹For constant potential DC drives other than 230 to 250 volts, refer to NEMA ICS 8 part 3 Table 3-4-1.

For adjustable voltage DC drives at voltage other than 230 volts, the contactor horsepower ratings will be directly proportional to the voltage up to a maximum of 600 volts.

5.4.5.3 The minimum number of resistor stepping contactors, time delay devices and speed points for AC wound rotor motors and DC motors shall be as shown in Table 5.4.5.3-1.

TABLE 5.4.5.3-1
MINIMUM NUMBER OF RESISTOR STEPPING CONTACTORS,
TIME DELAY DEVICES AND SPEED POINTS FOR MAGNETIC CONTROL

HORSEPOWER	MIN. NO. OF RESISTOR STEPPING CONTACTORS (See Note 1)			MIN. NO. OF TIME DELAY DEVICES (See Note 2)			MIN. NO. OF SPEED POINTS (See Note 3)		
	CMAA CLASS			CMAA CLASS			CMAA CLASS		
	A, B	C	D	A, B	C	D	A, B	C	D
Less than 8 8 thru 15 16 thru 30	AC WOUND ROTOR SECONDARY RESISTORS CAB CONTROL CRANES								
	2*	3	3	1	2	2	3	4	4
	3	3	3	1	2	2	4	4	4
	3*	4	4	1	3	3	4	5	5
Less than 30 Greater than 30	AC WOUND ROTOR SECONDARY RESISTORS FLOOR CONTROL CRANES								
	2	2	3	1	1	2	3	3	4
	Same as for cab control cranes								
Less than 8 8 thru 15 16 thru 35	DC MOTOR SERIES RESISTORS @230 VOLTS CAB CONTROL CRANES								
	3	3	3	1	2	2	4	4	4
	3	4	4	1	3**	3**	4	5	5
	3	4	4	1	3**	3**	4	5	5
0 thru 15 16 thru 30 Greater than 30	DC MOTOR SERIES RESISTORS @ 230 VOLTS FLOOR CONTROL CRANES								
	2	2	3	1	1	2	3	3	4
	3	3	4	2	2	3	4	4	5
	Same as for cab control cranes								

* A 10 percent slip resistance or one (1) additional contactor shall be provided on bridge and trolley drives.

**Numbers shown apply to bridge and trolley drives. For hoists, a minimum of two (2) time delay devices are required in the hoisting direction.

Note 1: One (1) contactor of the number shown may be used for plugging on bridge or trolley controls or low torque on hoist controls.

If more than one (1) plugging step is used, additional contactors may be required.

Note 2: Plugging detection means shall be added to prevent closure of the plugging contactors until the bridge or trolley drive has reached approximately zero speed.

Note 3: A speed point may be manual hand controlled, or automatic, as required.

The minimum number of operator station hand controlled speed points shall be three (3) in each direction except as follows:

(a) Class C and D cab operated hoist controllers with four (4) or more resistor stepping contactors shall have a minimum of five (5) hand controlled speed points in each direction.

(b) Class A and B, controllers for AC wound rotor motors less than 8 horsepower shall have a minimum of two (2) hand controlled speed points in each direction.

(c) Controllers for floor operated bridge and trolley motions shall have a minimum of one (1) hand controlled speed points in each direction.

(d) When specified, a drift point (no motor power, brake released) shall be included as a hand controlled speed point in addition to the above minimum requirements for bridge and trolley motions.

5.4.5.4 On multi-motor drives, the contactor requirements of this section apply to each motor individually, except if one set of line reversing contactors is used for all motors in parallel, then the line contactors shall be sized for the sum of the individual horsepower. The resistor stepping contactors may be common multiple devices, if desired. An individual set of acceleration resistors for each motor shall be provided unless otherwise specified. Timing shall be done with one (1) set of time delay devices.

5.4.6 Static Control

5.4.6.1 Static power components such as rectifiers, reactors, resistors, etc., as required shall be sized with due consideration of the motor ratings, drive requirements, service class, duty cycle, and application in the control.

5.4.6.2 Magnetic contactors, if used shall be rated in accordance with Section 5.4.5.2.

5.4.6.3 Static control systems may be regulated or non-regulated, providing stepped or stepless control using AC or DC motors, as specified.

5.4.6.4 Travel Drive Systems may be speed and/or torque regulated, as specified. If a speed regulated system is selected the method of deceleration to a slower speed may be by drive friction or drive torque reversal, as specified. Hoist drives are assumed to be inherently speed regulated and due consideration shall be given to the available speed range, the degree of speed regulation, and optional load float.

5.4.6.5 Primary reversing of AC motor drives shall be accomplished with magnetic contactors or static components as specified. When static components are used, a line contactor shall be furnished for the drive.

5.4.6.6 Current and torque limiting provisions shall be included not to exceed the motor design limitations, and with consideration for desired acceleration.

5.4.6.7 Control torque plugging provisions shall be included for bridge or trolley drives.

5.4.6.8 Permanent slip resistance may be included providing due consideration is given to the actual motor speeds under rated conditions.

5.4.6.9 The crane Specifications shall state whether the hoist motor horsepower used with static control is on the basis of average hoisting and lowering speed with rated load or on the basis of actual hoisting speed to raise rated load.

5.4.7 Enclosures

5.4.7.1 Control panels should be enclosed and shall be suitable for the environment and type of control. The type of enclosure shall be determined by agreement between the purchaser and the crane manufacturer. A typical non-ventilated enclosure may be in accordance with one of the following NEMA Standards publication ICS6 classifications:

ENCLOSURES FOR NON-HAZARDOUS LOCATIONS

- Type 1 - General purpose - Indoor.
- Type 1-A - General purpose - Indoor - Gasketed.
(Note: Type 1-A enclosure is not currently recognized by NEMA)
- Type 2 - Drip-proof - Indoor.
- Type 3 - Dust-tight, rain-tight and sleet-resistant, ice-resistant - Outdoor.
- Type 3R - Rain-proof and sleet-resistant, ice-resistant - Outdoor.
- Type 3S - Dust-tight, rain-tight and sleet (ice)-proof - Outdoor.
- Type 4 - Water-tight and dust-tight - Indoor and Outdoor.
- Type 4X - Water-tight, dust-tight and corrosion-resistant - Indoor and Outdoor.
- Type 12 - Industrial Use - Dust-tight and drip-tight - Indoor.
- Type 13 - Oil-tight and dust-tight - Indoor.

ENCLOSURES FOR HAZARDOUS LOCATIONS

- Type 7 - Class I, Division I and II, Group A, B, C, or D - Indoor Hazardous Locations - Air-break Equipment.
- Type 9 - Class II, Division I and II, Group E, F, or G-Indoor Hazardous Locations - Air-break Equipment.

5.4.7.2 Enclosures containing devices that produce excessive heat or ozone or devices that require cooling for proper operation, may require ventilation means. These enclosures shall be equipped with the necessary ventilation such as louvers or forced cooling. Air filters or similar devices may be necessary depending on the environment. Since the original definition of the enclosure per its specified type may be somewhat altered by the nature of the ventilation means, the final design shall meet the functional intent.

5.4.7.3 Unless otherwise specified, enclosures for electrical equipment other than controls shall be suitable for the environment, and in accordance with the following practices:

- (a) Auxiliary devices such as safety switches, junction boxes, transformers, pendant masters, lighting panels, main line disconnects, accessory drive controls, brake rectifier panels, limit switches, etc., may be supplied in enclosures other than specified for the control panel.
- (b) Resistor covers for indoor cranes, required to prevent accidental contact under normal operating conditions, shall include necessary screening and ventilation. Resistor covers for outdoor cranes shall be adequately ventilated.
- (c) Brake covers:
 - 1. Brakes, for indoor cranes, may be supplied without covers.
 - 2. Brakes, for outdoor cranes, shall be supplied with covers.

5.5 RESISTORS

- 5.5.1 Resistors (except those in permanent sections) shall have a thermal capacity of not less than NEMA Class 150 series for CMAA crane service classes A, B and C and not less than NEMA Class 160 series for CMAA service class D.
- 5.5.2 Resistors used with power electrical braking systems on AC hoists not equipped with mechanical load brakes shall have a thermal capacity of not less than NEMA Class 160 series.
- 5.5.3 Resistors shall be designed to provide the proper speed and torque as required by the control system used.
- 5.5.4 Resistors shall be installed with adequate ventilation, and with proper supports to withstand vibration and to prevent broken parts or molten metal falling from the crane.

5.6 PROTECTION AND SAFETY FEATURES

- 5.6.1 A crane disconnecting means, either a current-rated circuit breaker or motor rated switch, lockable in the open position, shall be provided in the leads from the runway contact conductors or other power supply.
- 5.6.2 The continuous current rating of the switch or circuit breaker in Section 5.6.1 shall not be less than 50 percent of the combined short time motor full load currents, nor less than 75 percent of the sum of the short time full load currents of the motors required for any single crane motion, plus any additional loads fed by the device.
- 5.6.3 The disconnecting means in Section 5.6.1 shall have an opening means located where it is readily accessible to the operator's station, or a mainline contactor connected after the device in Section 5.6.1 may be furnished and shall be operable from the operator's station.
- 5.6.4 Power circuit fault protection devices shall be furnished in accordance with NEC Sections 110-9 Interrupting Rating. The user shall state the available fault current or the crane manufacturer shall state in the Specification the interrupting rating being furnished.

- 5.6.5 Branch circuit protection shall be provided per NEC Section 610-42 Branch Circuit Protection.
- 5.6.6 Magnetic Mainline contactors, when used, shall be as shown in Tables 5.6.6-1 and 5.6.6-2. The size shall not be less than the rating of the largest primary contactor used on any one motion.

TABLE 5.6.6-1
AC CONTACTORS RATINGS FOR MAINLINE SERVICE

Size of Contactor	8-hour Open Rating Amperes	Maximum Intermittent Duty Rating Amperes	Maximum Total Motor Horsepower		Maximum Horsepower for any Motion	
			230 Volts	460 and 575 Volts	230 Volts	460 and 575 Volts
0	20	20	6	6	3	5
1	30	30	10	20	7 1/2	10
2	50	67	30	60	20	40
3	100	133	63	125	40	80

TABLE 5.6.6-2
RATINGS AT 230 TO 250 VOLTS OF DC CONTACTORS
FOR MAINLINE SERVICE

Size of Contactor	8-hour Open Rating Amperes	Maximum Intermittent Duty Rating Amperes	Maximum Total Motor Horsepower	Maximum Horsepower for any Motion
1	25	30	10	7 1/2
2	50	67	22	15
3	100	133	55	35

- 5.6.7 Motor running overcurrent protection shall be provided in accordance with NEC 610-43 Overload Protection.
- 5.6.8 Control circuits shall be protected in accordance with NEC 610-53 Overcurrent Protection.
- 5.6.9 Undervoltage protection shall be provided as a function of each motor controller, or an enclosed protective panel, or a magnetic mainline contactor, or a manual-magnetic disconnect switch.
- 5.6.10 Cranes not equipped with spring-return controllers, spring-return master switches, or momentary contact pushbuttons, shall be provided with a device which will disconnect all motors from the line on failure of power and will not permit any motor to be restarted until the controller handle is brought to the "off" position, or a reset switch or button is operated.
- 5.6.11 On automatic cranes, all motions shall be discontinued if the crane does not operate in accordance with the automatic sequence of operation.
- 5.6.12 Working space dimensions shall apply only to bridge mounted control panel enclosures or switching devices that are serviceable from a crane mounted walkway. The horizontal distance from the surface of the enclosure door to the nearest metallic or other obstruction shall be a minimum of 30 inches. In addition, the work space in front of the enclosure shall be at least as wide as the enclosure and shall not be less than 30 inches wide.
- 5.6.13 Warning Devices**
- 5.6.13.1 Except for floor-operated cranes a gong or other effective warning signal shall be provided for each crane equipped with a power traveling mechanism.
- 5.6.13.2 Owner or Specifier, having full knowledge of the environment in which the crane will be operated, is responsible for the adequacy of the warning devices.
- 5.6.14 A separate grounding conductor shall be provided for below-the-hook devices when both of the following apply:

- (a) Power is supplied from the crane/hoist control system, and the supply voltage is greater than 30VAC RMS, 42VAC peak, or 60 VDC relative to ground.
- (b) The grounding conductor shall be provided in accordance with Article 610 of NFPA 70: National Electrical Code.



- 5.6.15 An emergency stop / stop switch shall be provided on each operator control device and shall be within reach of the operator in any operating position. The stop switch shall open or de-energize a power device (i.e. mainline contactor) that is not required to open and close during normal run – stop operations. A fail-safe circuit shall be utilized to implement this provision. Except for wireless control devices (such as radio or infrared remote control), the stop circuitry shall be hardwired and not dependant on programmable logic devices. All equipment motion stopped by the stop controls shall be capable of being re-started only by deliberate action or sequence of actions by the operator.

5.7 MASTER SWITCHES

- 5.7.1 Cab controlled cranes shall be furnished with master switches for hoist, trolley and bridge motions, as applicable, that are located within reach of the operator.
- 5.7.2 Cab master switches shall be provided with a notch, or spring return arrangement latch, which, in the "off" position prevents the handle from being inadvertently moved to the "on" position.
- 5.7.3 The movement of each master switch handle should be in the same general direction as the resultant movement of the load, except as shown in Figures 5.7.3a and 5.7.3b, unless otherwise specified.
- 5.7.4 The arrangement of master switches should conform to Figures 5.7.3a and 5.7.3b, unless otherwise specified.
- 5.7.5 The arrangement of other master switches, lever switches or pushbuttons for controller, other than hoist, trolley or bridge, (such as grabs, magnetic disconnects, turntables, etc.) are normally specified by the manufacturer.
- 5.7.6 If a master switch is provided for a magnet controller, the 'lift' direction shall be toward the operator and the 'drop' direction away from the operator.
- 5.7.7 Cranes furnished with skeleton (dummy) cabs are to be operated via the pendant pushbutton station and thereby do not require master switches unless otherwise specified by the purchaser.
- 5.7.8 Master switches shall be clearly labeled to indicate their functions.

5.8 FLOOR OPERATED PENDANT PUSHBUTTON STATIONS

- 5.8.1 The arrangement of pendant pushbutton stations should conform to Figure 5.8.1 unless otherwise agreed between the manufacturer and owner.
- 5.8.2 Pushbuttons shall return to the "off" position when pressure is released by the crane operator.
- 5.8.3 Pendant pushbutton stations shall have a grounding conductor between a ground terminal in the station and the crane.
- 5.8.4 The maximum voltage in pendant pushbutton stations shall be 150 Volts AC or 300 Volts DC.
- 5.8.5 Pushbuttons shall be guarded or shrouded to prevent accidental actuation of crane motions.

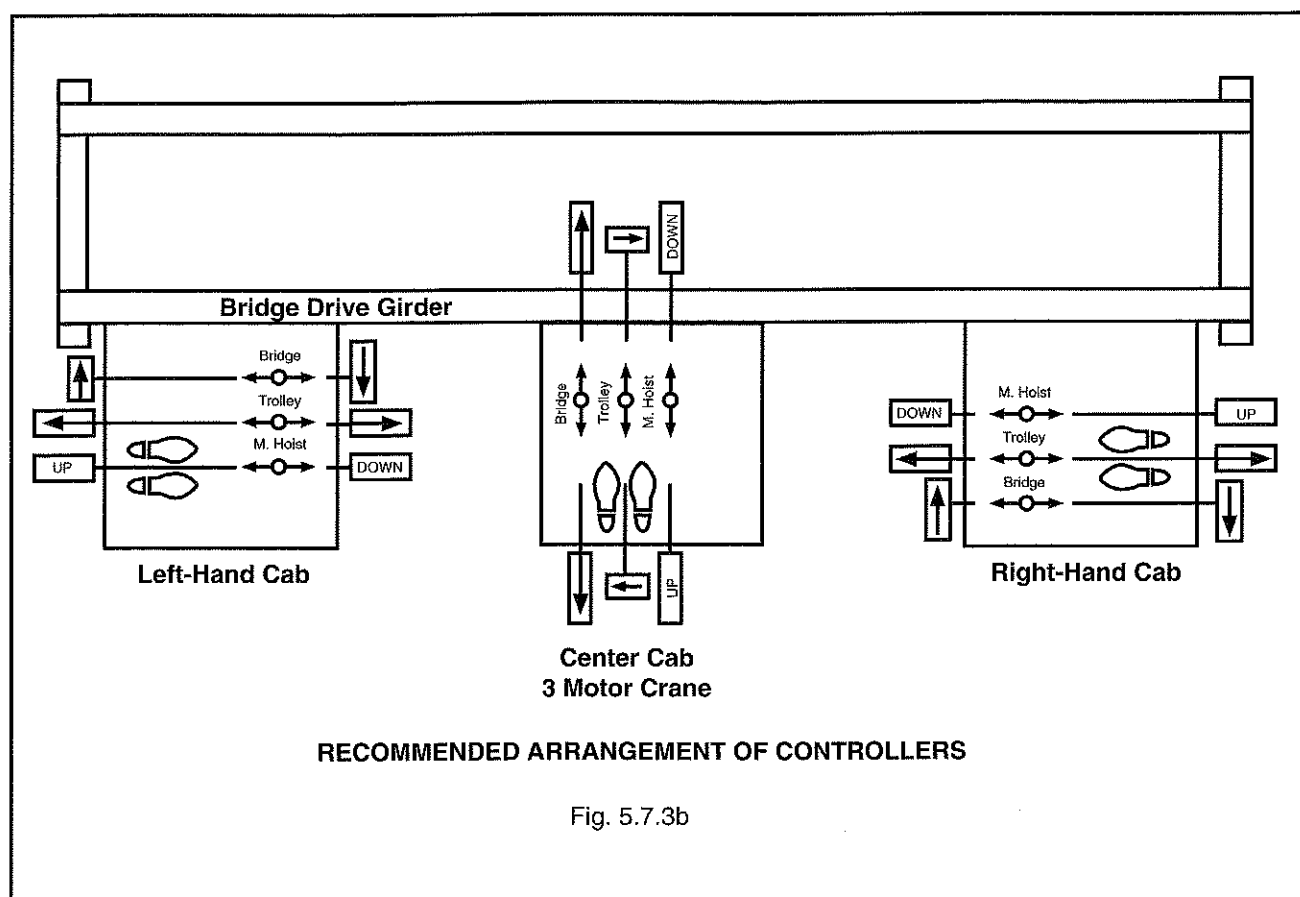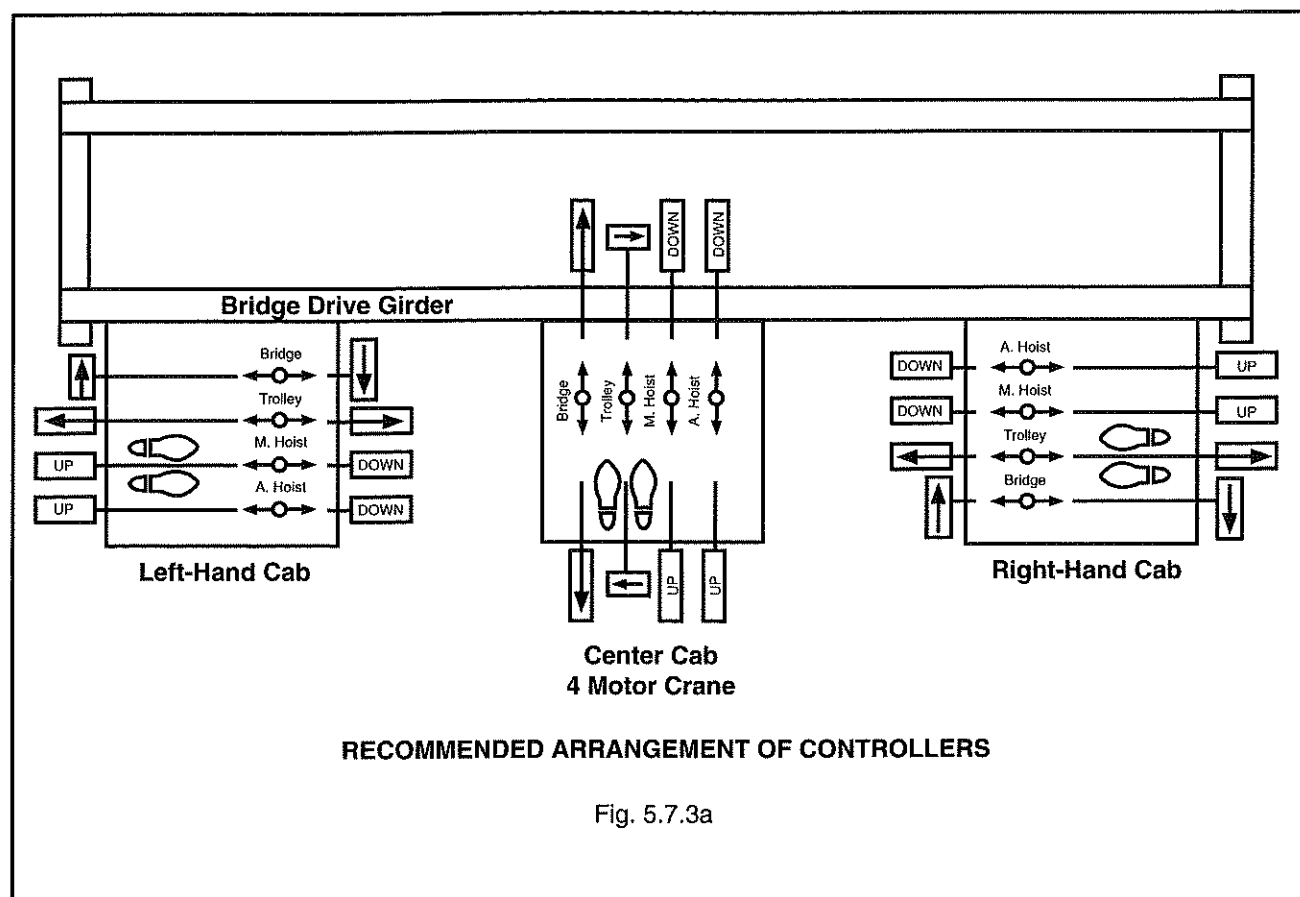

- 5.8.6 'Stop' pushbuttons shall be colored red.
- 5.8.7 Pendant pushbutton station enclosures shall be as defined in Section 5.4.7.3(a).
- 5.8.8 Pendant pushbutton stations shall be supported in a manner that will protect the electrical conductors against strain.
- 5.8.9 Minimum wire size of multiconductor flexible cords for pendant pushbutton stations shall be #16 AWG unless otherwise permitted by Article 610 of the National Electrical Code.

5.9 LIMIT SWITCHES

- 5.9.1 The hoist motion of all cranes shall be equipped with an overtravel limit switch in the raising direction to stop hoisting motion. If a geared or other limit switch or device that operates in relation to drum turns is used, an additional limit switch or device that operates independent of drum turns shall be provided.
- 5.9.2 Interruption of the raising motion shall not interfere with the lowering motion. Lowering of the block shall automatically reset the limit switch unless otherwise specified.
- 5.9.3 The upper limit switch shall be power circuit type, control circuit type or as specified by the purchaser. The manufacturer's proposal shall state which type is being furnished.
- 5.9.4 Lower limit switches shall be provided where the hook can be lowered beyond the rated hook travel under normal operating conditions and shall be of the control circuit type.
- 5.9.5 Trolley travel and bridge travel limit switches, when specified shall be of the control circuit type.
- 5.9.6 The trip point of all limit switches shall be located to allow for maximum runout distance of the motion being stopped for the braking system being used.

5.10 INSTALLATION

- 5.10.1 Electrical equipment shall be so located or enclosed to prevent the operator from accidental contact with live parts under normal operating conditions.
- 5.10.2 Electrical equipment shall be installed in accessible locations and protected against ambient environmental conditions as agreed to by the purchaser and the crane manufacturer.


5.11 BRIDGE CONDUCTOR SYSTEMS

- 5.11.1 The bridge conductors may be bare hard drawn copper wire, hard copper, aluminum or steel in the form of stiff shapes, insulated cables, cable reel pickup or other suitable means to meet the particular application and shall be sized and installed in accordance with Article 610 of the National Electrical Code.
- 5.11.2 If local conditions require enclosed conductors, they must be specified by owner or specifier.
- 5.11.3 The crane manufacturer shall state the type conductors to be furnished.
- 5.11.4 The published crane intermittent ratings of manufactured conductor systems shall not be less than the ampacity required for the circuit in which they are used.

FIGURE 5.8.1

PENDANT PUSHBUTTON STATION ARRANGEMENT

In each user location, the relative arrangement of units on crane Pendant pushbutton stations should be standardized. In the absence of such standardization, suggested arrangement is shown in Figure 5.8.1.

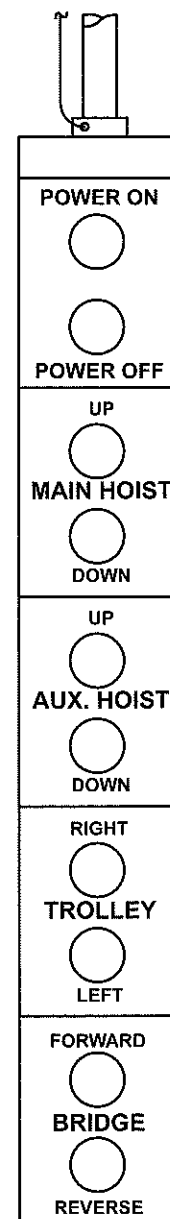

- 5.11.5 Current collectors, if used, shall be compatible with the type of contact conductors furnished and shall be rated for the ampacity of the circuit in which they are used. Two (2) sets of current collectors shall be furnished for all contact conductors that supply current to a lifting magnet.
- 5.11.6 For grounding purposes, a separate grounding conductor should be provided.

5.12 RUNWAY CONDUCTOR SYSTEMS

- 5.12.1 Refer to Section 1.5 of 74-1 General Specifications for information on runway conductors.
- 5.12.2 Current collectors, if used, shall be compatible with the type of contact conductors furnished. The collector rating shall be sized for the crane ampacity as computed by Article 610 of the National Electrical Code. A minimum of two (2) collectors for each runway conductor shall be furnished when the crane is used with a lifting magnet. Refer to section 5.14.7 for additional requirements and recommendations when using inverters.
- 5.12.3 For grounding purposes, a separate grounding conductor should be provided.

5.13 VOLTAGE DROP

- 5.13.1 The purchaser shall furnish actual voltage at the runway conductor supply taps not more than 105 percent and not less than 96 percent of the nominal system voltage, and shall define the requirements of the runway conductor system to achieve an input voltage not less than 93 percent of the nominal system voltage of the crane at the point of runway conductor collection farthest from the runway conductor supply taps.
- 5.13.2 The crane manufacturer shall limit the voltage drops within the crane to the motors and other electrical loads to approximately 2 percent of the nominal system voltage.
- 5.13.3 All voltage drops in Section 5.13.1 and 5.13.2 shall be computed by using main feeder currents, individual motor currents, fixed load currents, and demand factors of multiple cranes on the same runway as defined by Article 610 of the National Electrical Code.
- 5.13.4 Voltage drops shall be calculated during maximum inrush (starting) conditions to insure that motor terminal voltages are not less than 90 percent of rated motor voltage, and control and brake voltages are not less than 85 percent of device rated voltages.
- 5.13.5 The operating voltages at the crane motor terminals shall not exceed 110 percent or not drop below 95 percent of motor ratings, for rated running conditions, to achieve the results defined in Section 5.2.4 (voltage).


5.14 INVERTERS (VARIABLE FREQUENCY DRIVES)

- 5.14.1 Inverter selection shall be based on inverter manufactures recommendation given due consideration of the following: Crane class of service, application, operating environment, power supply and full load motor current. Inverter continuous current must be equal to or greater than full load motor current. Overload capacity = 1.5X full load motor current for 60 seconds.
- 5.14.2 Inverter drives shall be provided with dynamic braking function or fully regenerative capability. The dynamic braking and inverter duty shall meet the requirements of the drives service class.
- 5.14.3 Inverters shall be provided with proper branch circuit protection on the line side.
- 5.14.4 Distorted waveforms on the line and/or short circuit current may require the use of isolation transformers, filter or line reactors.
- 5.14.5 Line contactor(s) should be used with inverters for hoisting applications to disconnect power from drive in case of overspeed or fault.
- 5.14.6 Hoist and traversing inverters shall have overspeed protection. A mechanical load brake may be considered as overspeed protection for hoisting motion.
Dynamic braking resistors may be considered as overspeed protection for traversing drives.
- 5.14.7 A minimum of two collectors for each runway conductor shall be furnished with inverter use.

5.15 REMOTE CONTROL

- 5.15.1 Remote control may be by means of radio or infrared transmission or an off-crane control station connected to the crane through wiring. The control station may consist of pushbuttons, masterswitches, computer keyboards or combination thereof. For definition of remote control, see the applicable ANSI/ASME standards.
- 5.15.2 The selection and application of the remote control system should be done to assure compatibility between the remote control and the crane control system and eliminate interference.
- 5.15.3 When more than one control station is provided, electrical interlocks shall be included in the system to permit operation from only one station at a time. Electrical interlock is defined as effective isolation of the control circuits with the use of rotary switch contacts, relay contacts or with the use of a programmable logic controller and its input/output modules.
- 5.15.4 Due consideration should be given to elimination of interference between electronic signals and power circuits. This includes physical and electrical separation, shielding, etc.
- 5.15.5 Due consideration should be given to the following:
- (a) Operating range of the remote control equipment.
 - (b) Operating speeds of the crane.
 - (c) Application of end travel limit switches.
 - (d) Wiring of magnet and vacuum circuits to the line side of the disconnecting means and use of latching controls.
- 5.15.6 See Figure 5.15.6 for traditional radio transmitter lever arrangement. Transmitter arrangements other than as shown (belly box style) may be used.
- 5.15.7 Power disconnecting circuits and warning device shall be provided.
- 5.15.8 For cable-less controls, systems shall be provided in accordance with ECMA Specification No. 15.

FIGURE 5.15.6
RADIO CONTROL TRANSMITTER LEVER ARRANGEMENT

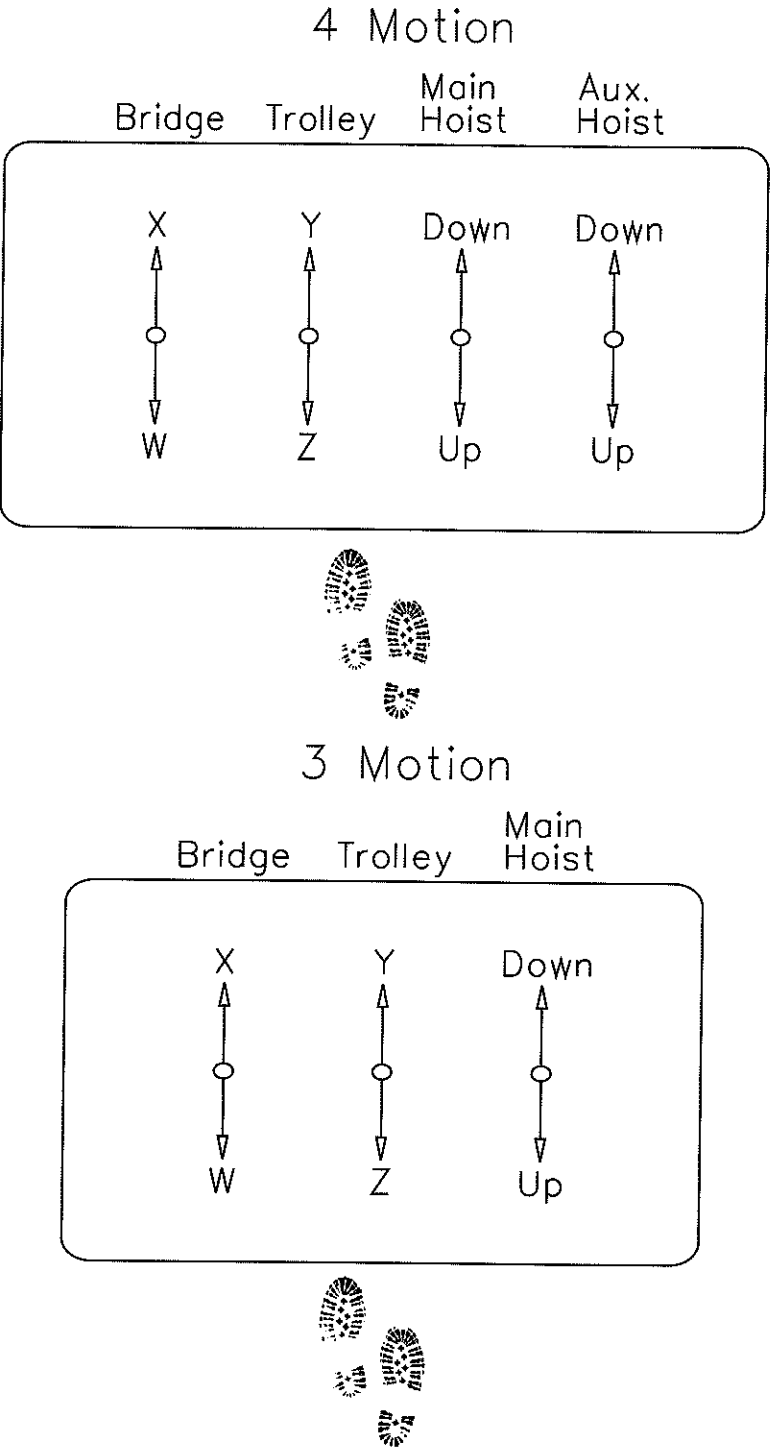

NOTE:

Markings on the crane, visible from the floor, shall indicate the direction of bridge and trolley travel corresponding to the W, X, Y and Z designations on the transmitter.

The letters used are only intended for the purpose of illustration.

Designations should be selected as appropriate to each installation.

74-6 CRANE INQUIRY DATA SHEET

(Figure 6.1)

Customer _____

Spec. No. _____

Date _____

1. Number of Cranes Required: _____
2. Capacity: Hoist(s) _____ Tons.
3. Required Hook Lift (Max. Including Pits or Wells Below Floor Elevation)
Hoist _____ Ft. _____ In.
4. Approximate Length of Runway: _____ Ft.
5. Number of Cranes on Runway: _____
6. Service Information: (Description of Use)
Hoist:
Number of Lifts per Hour _____ Hours per Day _____
Height of Lift _____
Hook _____ Magnet _____ Other _____
Give Size & Weight of Magnet or any Attachment _____
Trolley:
Number Moves per Hour _____ Hours per Day _____ Speed _____ fpm
Average Movement _____ Ft.
Bridge:
Number Moves per Hour _____ Hours per Day _____ Avg. Movement _____ Ft.
7. Furnish complete information regarding special conditions such as acid fumes, steam, high temperatures, high altitudes, excessive dust or moisture, very sever duty, special or fine load handling.

8. Ambient Temperature in Building: Max.: _____ Min.: _____
9. Material Handled _____
10. Speeds Required: Hoist _____ fpm. Bridge _____ fpm. Trolley _____ fpm.
11. Crane to Operate: Indoors _____ Outdoors _____ Both _____
12. Current: Volts _____ Phase _____ Hertz _____ AC Volts _____ DC
13. Method of Control: Cab _____ Floor _____ Remote _____
14. Location of Control: End of Crane _____ Center _____ On Trolley _____
Other _____
15. Type of Control: (Give complete information including No. of speed points).
Full Magnetic _____ Static _____ Other _____

16. Type of Control Enclosure: _____
17. Type of Motors: (Give complete information)

18. Must wiring comply with Special Conditions or Codes
Describe briefly (See items 7 and 8)

19. Are Runway Conductors to be included
Type: Loose Wires _____ Rigid Wires _____ Angles _____
Insulated (Mnfr.) _____ Other _____
20. List of Special Equipment if Accessories Desired


21. Specify when double hook cranes, double trolley cranes or special cranes are required giving detailed information on hook spacing, etc.

22. Complete attached building clearance drawing, making special note of any obstructions which may interfere with the crane, including special clearance conditions underneath the girders or cab.


CRANE INQUIRY DATA SHEET

BUILDING CLEARANCES FOR TOP RUNNING SINGLE GIRDER CRANES

Complete the building drawing below making special note of any obstructions which may interfere with the crane including special clearance requirements under girders.

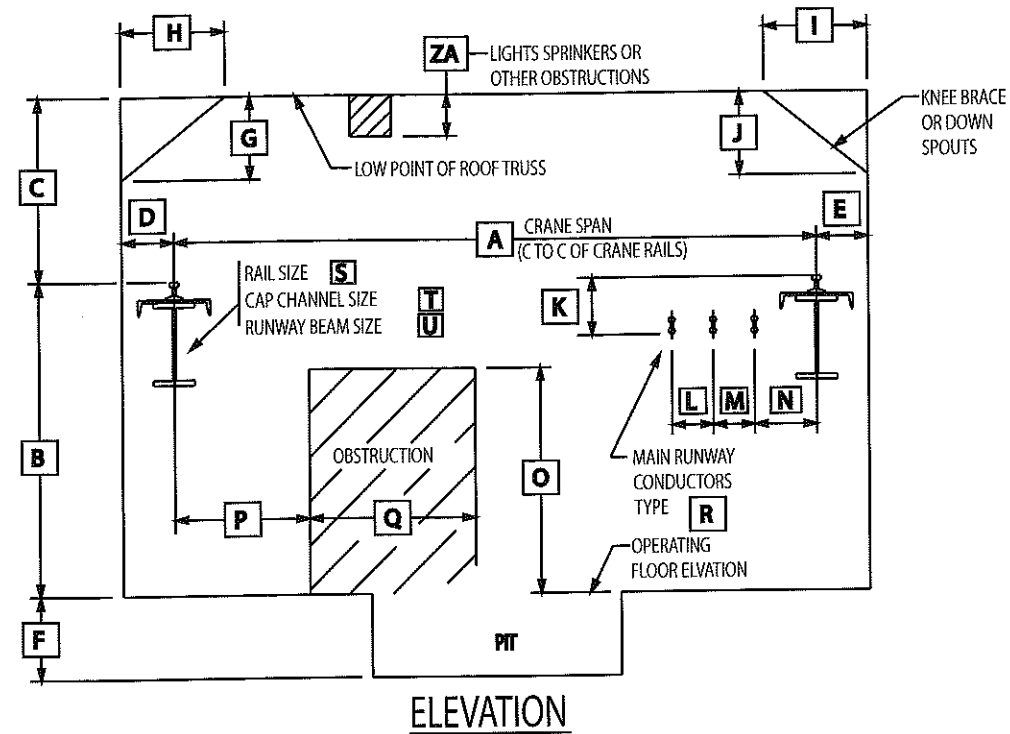

Indicate the "North" direction, pendant location, runway conductor location, adjacent cranes, etc.

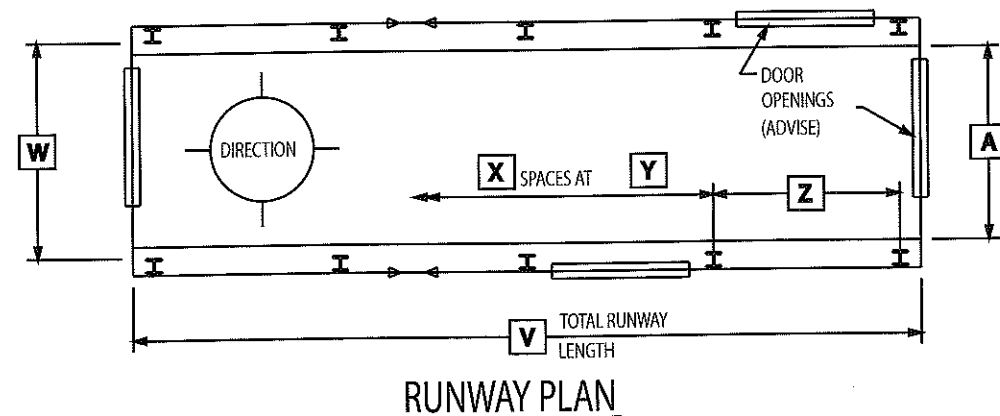


RUNWAY PLAN

A	E	I	M	Q	U	Y
B	F	J	N	R	V	Z
C	G	K	O	S	W	ZA
D	H	L	P	T	X	


CRANE INQUIRY DATA SHEET

BUILDING CLEARANCES FOR UNDER RUNNING SINGLE GIRDER CRANES

Complete the building drawing below making special note of any obstructions which may interfere with the crane including special clearance requirements under girders.

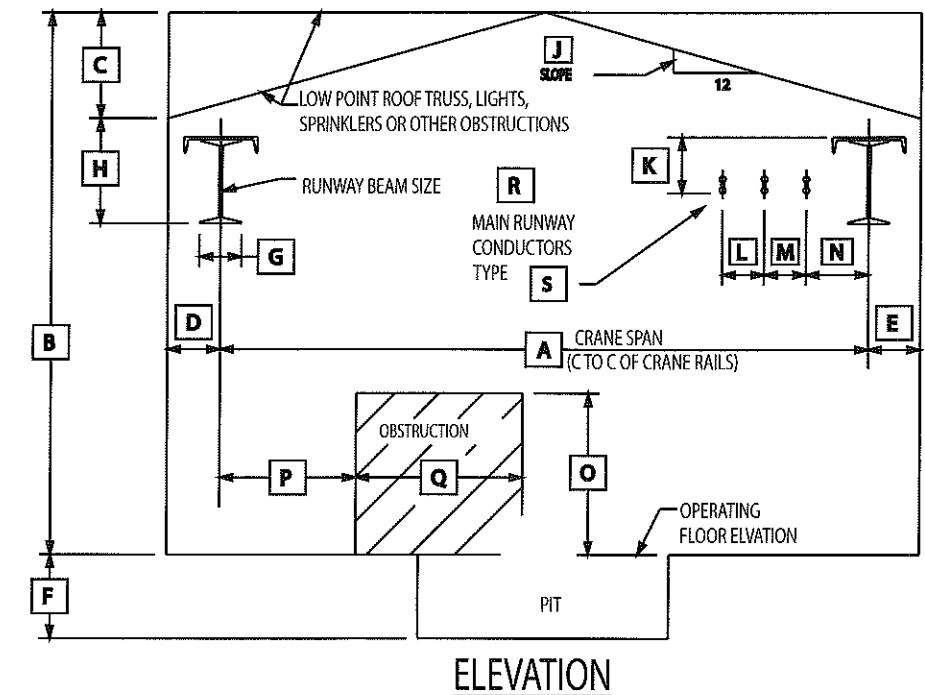

Indicate the "North" direction, pendant location, runway conductor location, adjacent cranes, etc.

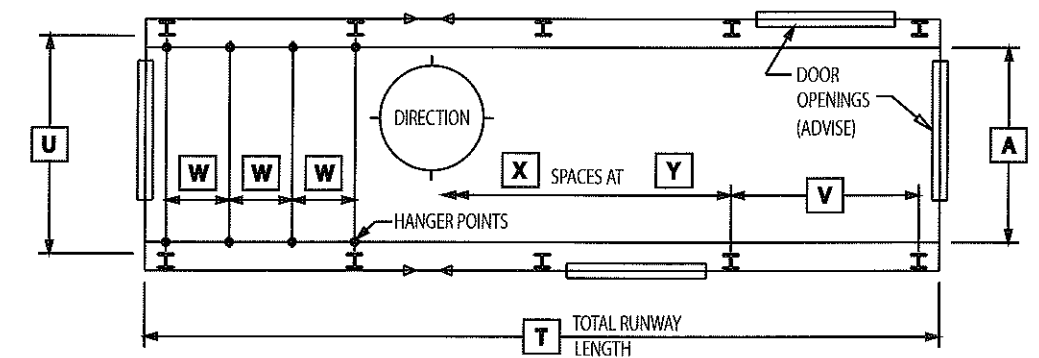

RUNWAY PLAN

A	E	J	N	R	V
B	F	K	O	S	W
C	G	L	P	T	X
D	H	M	Q	U	Y

FIGURE 6.2

**SUGGESTED OPERATING SPEEDS
FEET PER MINUTE
FLOOR CONTROLLED CRANES**

CAPACITY IN TONS	HOIST			TROLLEY			BRIDGE		
	SLOW	MEDIUM	FAST	SLOW	MEDIUM	FAST	SLOW	MEDIUM	FAST
3	14	35	45	50	80	125	50	115	175
5	14	27	40	50	80	125	50	115	175
7.5	13	27	38	50	80	125	50	115	175
10	13	21	35	50	80	125	50	115	175
15	13	19	31	50	80	125	50	115	175
20	10	17	30	50	80	125	50	115	175
25	8	14	29	50	80	125	50	115	175
30	7	14	28	50	80	125	50	115	150

**FIGURE 6.3
RADIO CONTROLLED CRANES**

CAPACITY IN TONS	HOIST			TROLLEY			BRIDGE		
	SLOW	MEDIUM	FAST	SLOW	MEDIUM	FAST	SLOW	MEDIUM	FAST
3	20	35	45	50	80	130	100	150	220
5	20	30	40	50	80	130	100	150	220
7.5	15	25	40	50	80	130	100	150	220
10	15	25	35	50	80	130	100	150	220
15	15	20	30	50	80	125	100	150	220
20	10	20	30	50	80	125	100	150	220
25	10	20	25	50	80	125	75	120	220
30	10	15	25	50	80	125	75	120	180
35	8	15	25	50	80	125	75	120	180
40	8	15	25	40	70	100	50	100	180
50	5	11	20	40	60	100	50	100	180
60	5	9	18	40	60	80	40	80	150
75	4	9	15	40	60	80	30	80	150
100	4	8	13	30	60	80	25	50	125
150	3	6	11	25	60	80	25	50	100

NOTE: Consideration must be given to length of runway for the bridge speed, span of bridge for the trolley speed, distance average travel, and spotting characteristics required.

74-7 GLOSSARY

AUXILIARY GIRDER (OUTRIGGER): A girder arranged parallel to the main girder for supporting the platform motor base, operator's cab, control panels, etc., to reduce the torsional forces such load would otherwise impose on the main girder.

AUTOMATIC CRANE: A crane which when activated operates through a preset cycle or cycles.

BEARING LIFE EXPECTANCY: The L-10 life of an anti-friction bearing is the minimum expected life, hours, of 90 percent of a group of bearings which are operating at a given speed and loading. The average expected life of the bearings is approximately five times the L-10 life.

BHN: Brinell hardness number, measurement of material hardness.

BOX SECTION: The rectangular cross section of girders, trucks or other members enclosed on four sides.

BRAKE: A device, other than a motor, used for retarding or stopping motion by friction or power means.

BRIDGE: That part of an overhead crane consisting of girder(s), trucks, end ties, walkway and drive mechanism which carries the trolley and travels in a direction parallel to the runway.

BRIDGE CONDUCTORS: The electrical conductors located along the bridge structure of a crane to provide power to the trolley.

BUMPER (BUFFER): An energy absorbing device for reducing impact when a moving crane or trolley reaches the end of its permitted travel, or when two moving cranes or trolleys come into contact.

CAB-OPERATED CRANE: A crane controlled by an operator in a cab located on the bridge or trolley.

CAMBER: The slight upward vertical curve given to girders to compensate partially for deflection due to hook load and weight of the crane.

CAPACITY: The maximum rated load (in tons) which a crane is designed to carry.

CLEARANCE: Minimum distance from the extremity of a crane to the nearest obstruction.

CMAA: Crane Manufacturers Association of America, Inc. (formerly EOCI—Electric Overhead Crane Institute).

COLLECTORS: Contacting devices for collecting current from the runway or bridge conductors. The mainline collectors are mounted on the bridge to transmit current from the runway conductors, and the trolley collectors are mounted on the trolley to transmit current from the bridge conductors.

CONTACTOR, MAGNETIC: An electro-magnetic device for opening and closing an electric power circuit.

CONTROLLER: A device for regulating in a pre-determined way the power delivered to the motor or other equipment.

COVER PLATE: The top or bottom plate of a box girder.

CRANE: A machine for lifting or lowering a load and moving it horizontally, with the hoisting or mechanism being an integral part of the machine.

CROSS SHAFT: The shaft extending across the bridge, used to transmit torque from motor to bridge drive wheels.

DEAD LOADS: The loads on a structure which remain in a fixed position relative to the structure. On a crane bridge such loads include the girders, footwalk, cross shaft, drive units, panels, etc.

DEFLECTION: Displacement due to bending or twisting in a vertical or lateral plane, caused by the imposed live and dead loads.

DIAPHRAGM: A plate or partition between opposite parts of a member, serving a definite purpose in the structural design of the member.

DUMMY CAB: An operator's compartment or platform on a pendant or radio controlled crane, having no permanently mounted electrical controls, in which an operator may ride while controlling the crane.

ELECTRICAL BRAKING SYSTEM: A method of controlling crane motor speed when in an overhauling condition, without the use of friction braking.

ENCLOSED CONDUCTOR(S): A conductor or group of conductors substantially enclosed to prevent accidental contact.

ENCLOSURE: A housing to contain electrical components, usually specified by a NEMA classification number.

END APPROACH: The minimum horizontal distance, parallel to the runway, between the outermost extremities of the crane and the centerline of the hook.

END TRUCK: The unit consisting of truck frame, wheels, bearings, axles, etc., which supports the bridge girders.

FIELD WIRING: The wiring required after erection of the crane.

FIXED AXLE: An axle which is fixed in the truck and on which the wheel revolves.

FLOOR-OPERATED CRANE: A crane which is pendant controlled by an operator on the floor or an independent platform.

FOOTWALK: The walkway with handrail and toeboards, attached to the bridge or trolley for access purposes.

GANTRY CRANE: A crane similar to an overhead except that the bridge is rigidly supported on structural columns referred to as legs.

GIRDER: The principal horizontal beam of the crane bridge which supports the trolley and is supported by the end trucks.

GROUND FAULT: An accidental conducting connection between the electrical circuit or equipment and the earth or some conducting body that serves in place of the earth.

HOIST: A machinery unit that is used for lifting and lowering a load.

HOLDING BRAKE: A brake that automatically prevents motion when power is off.

HOOK APPROACH: The minimum horizontal distance between the center of the runway rail and the hook.

INTERLOCKING CRANE: A crane equipped with a device to hold alignment between the crane girder and a spur or another crane girder.

INVERTER (VARIABLE FREQUENCY DRIVE): A method of control by which the fixed line voltage and frequency is changed to a three-phase system with infinitely variable voltage and frequency.

K.S.I.: Kips per square inch, measurement of stress intensity.

KIP: A unit of force, equivalent to 1000 pounds.

KNEE BRACE: The diagonal structural member joining the building column and roof truss.

LIFT: Maximum safe vertical distance through which the hook, magnet, or bucket can move.

LIFT CYCLE: Single lifting and lowering motion (with or without load).

LIFTING DEVICES: Buckets, magnets, grabs and other supplemental devices, the weight of which is to be considered part of the rated load, used for ease in handling certain types of loads.

LIMIT SWITCH: A device designed to cut off the power automatically at or near the limit of travel for the crane motion.

LINE CONTACTOR: A contactor to disconnect power from the supply lines.

LIVE LOAD: A load which moves relative to the structure under consideration.

LOAD CARRYING PART: Any part of the crane in which the induced stress is influenced by the load on the hook.

LOAD CYCLE: One lift cycle with load plus one lift cycle without load.

MAGNETIC CONTROL: A means of controlling direction and speed by using magnetic contactors and relays.

MAIN LINE CONTACTOR: A magnetic contactor used in the incoming power circuit from the main line collectors.

MAIN LINE DISCONNECT SWITCH: A manual switch which breaks the power lines leading from the main line collectors.

MANUAL-MAGNETIC DISCONNECT SWITCH: A power disconnecting means consisting of a magnetic contactor that can be operated by remote pushbutton and can be manually operated by a handle on the switch.

MANUALLY-OPERATED CRANE: A crane whose hoist mechanism is driven by pulling an endless chain, or whose travel mechanism is driven in the same manner or by manually moving the load or hook.

MASTER SWITCH: A manually operated device which serves to govern the operation of contactors and auxiliary devices of an electric control.

MATCH MARKING: Identification of non-interchangeable parts for reassembly after shipment.

MEAN EFFECTIVE LOAD: A load used in durability calculations accounting for both maximum and minimum loads.

MOLTEN-MATERIAL HANDLING CRANE: A crane used for transporting or pouring molten material.

OPERATOR'S CAB: The operator's compartment from which movements of the crane are controlled. To be specified by the manufacturer as open, having only sides or a railing around the operator, or enclosed, complete with roof, windows, etc.

OUTDOOR CRANE: An overhead or gantry crane that operates outdoors and for which provisions are not available for storage in an area that provides protection to the crane from weather conditions. A crane that may operate outdoors on a periodic basis is not classified as an outdoor crane.

OVERHEAD CRANE: A crane with a single or multiple girder movable bridge carrying a movable or fixed hoisting mechanism, and traveling on an overhead fixed runway structure.

OVERLOAD: Any load greater than the rated load.

OVERLOAD PROTECTION (OVERCURRENT): A device operative on excessive current to cause and maintain the interruption or reduction of current flow to the equipment governed.

PATENTED TRACK: A generic term referring to crane and monorail equipment built in accordance with the MMA specification utilizing a composite track section incorporating a proprietary bottom flange shape.

PENDANT PUSHBUTTON STATION: Means suspended from the crane operating the controllers from the floor or other level beneath the crane.

PLAIN REVERSING CONTROL: A reversing control which has identical characteristics for both directions of motor rotation.

PLUGGING: A control function which accomplishes braking by reversing the motor line voltage polarity or phase sequence.

POLAR CRANE: An overhead or gantry type crane that rotates on a circular runway.

PROTECTIVE PANEL: An assembly containing overload and undervoltage protection for all crane motions.

PULPIT-OPERATED CRANE: A crane whose movements are controlled by an operator through use of controllers located in a control room or a fixed or movable cab or platform that is independent of the crane.

QUALIFIED: A person who, by possession of a recognized degree, certificate of professional standing or who by extensive knowledge, training, and experience, has successfully demonstrated the ability to solve or resolve problems relating to the subject matter and work.

RAIL SWEEP: A device attached to the truck and located in front of the truck's leading wheels to remove obstructions.

RATED LOAD: The maximum load which the crane is designed to handle safely as designated by the manufacturer.

REMOTE OPERATED CRANE: A crane whose movements are controlled by an operator through the use of controllers contained in an operating station not attached to the crane or by means of a radio transmitter.

RESISTOR RATING: Rating established by NEMA which classifies resistors according to percent of full load current on first point and duty cycle.

ROTATING AXLE: An axle which rotates with the wheel.

RUNWAY: The rails, beams, brackets and framework on which the crane operates.

RUNWAY CONDUCTORS: The main conductors mounted on or parallel to the runway which supplies current to the crane.

RUNWAY RAIL: The rail supported by the runway beams on which the bridge travels.

"S" SECTION: A standard beam shape as defined by the American Institute of Steel Construction.

SEMI-GANTRY CRANE: A variant of the gantry crane where one end of the bridge is supported on structural columns referred to as legs, and the other end travels on an overhead runway structure.

SAFETY LUG: A mechanical device fixed securely to the end truck or trolley yoke which will limit the fall of the crane or carrier in case of wheel or axle failure.

SHALL: This word indicates that adherence to the particular requirement is necessary in order to conform to the specification.

SHOULD: This word indicates that the requirement is a recommendation, the advisability of which depends on the facts in each situation.

SILL: Horizontal structural members that connect the lower ends of two or more legs of a gantry crane on one runway.

SINGLE GIRDER CRANE: An electric overhead traveling crane having one main girder which supports a fixed hoist or a hoist mounted on an under running trolley. An auxiliary girder may be provided to reduce the torsional stresses on the main girder.

SKEWING FORCES: Lateral forces on the bridge truck wheels caused by the bridge girders not running perpendicular to the runways. Some normal skewing occurs in all bridges.

SPAN: The horizontal distance center-to-center of runway rails.

STANDBY CRANE: A crane not in regular service that is used occasionally or intermittently as required.

STATIC CONTROL: A method of switching electrical circuits without the use of contacts.

STEPLESS CONTROL: A type of control system with infinite speed control between minimum speed and full speed.

STEPPED CONTROL: A type of control system with fixed speed points.

STOP: A device to limit travel of a trolley or crane bridge. This device normally is attached to a fixed structure and normally does not have energy absorbing ability.

STRENGTH, AVERAGE ULTIMATE: The average tensile force per unit of cross sectional area required to rupture the material as determined by test.

STRESS: Load or force per unit area tending to deform the material usually expressed in pound per square inch.

SWEEP: Maximum lateral deviation from straightness of a structural member, measured at right angles to the Y-Y axis.

TEFC: Totally enclosed fan cooled.

TENV: Totally enclosed non-ventilated.

TOP-RUNNING CRANE: An overhead or gantry crane having end trucks that travel on the top surface or rails attached to the runway or runway structure.

TORQUE, FULL LOAD (MOTOR): The torque produced by a motor operating at its rated horsepower and speed.

UNDER RUNNING CRANE: An electric overhead traveling crane having the end trucks supported on tracks attached to the bottom flanges of the beams; or supported on bottom flanges of beams. These beams make up the crane runway.

TWO BLOCKING: Condition under which the load block or load suspended from the hook becomes jammed against the crane structure preventing further winding up of the hoist drum.

UNDERVOLTAGE PROTECTION: Advice operative on the reduction or failure of voltage to cause and maintain the interruption of power in the main circuit.

VARIABLE FREQUENCY: A method of control by which the motor supply voltage and frequency can be adjusted.

VOLTAGE DROP: The loss of voltage in an electric conductor between supply tap and load tap.

W SECTION: A wide flange beam shape as defined by the American Institute of Steel Construction.

WEB PLATE: The vertical plate connecting the upper and lower flanges or cover plates of a girder.

WHEELBASE: Distance from center-to-center of outermost wheels.

WHEEL LOAD: The load without vertical inertia force on any wheel with the trolley and lifted load (rated capacity) positioned on the bridge to give maximum loading.

74-8 INDEX

Acceleration Torque	FactorsTable 5.2.8.1.1-C	Enclosure - Resistor.....	5.4.7.3 (b)
Acceleration Rate—Guide	Table 5.2.8.1.1-A	Enclosure - Types	5.4.7.1
Acceleration Rate - Maximum	Table 5.2.8.1.1-B	Enclosure - Ventilated	5.4.7.2
Accessibility - Control	5.10.2	End Trucks - Bridge	3.6
Allowable Stress - Structural	3.4	Equalizer Trucks	3.6.4
Allowable Stress - Shafts	4.5.3	Erection	1.13
Allowable Stress - Gears	4.2.3	Euler Stress.....	3.4.8.2
Assembly	1.10	Fatigue - Structural Stress	Table 3.4.7-1
Bearings	4.3	Friction - Travel Wheel	Table 5.2.8.1.1-D
Bearing - Cross Shaft	4.5.1	Gears.....	4.2
Bearing Life	4.3.2	Gear Ratio - Travel.....	5.2.9
Bolts - Structural.....	3.8	Gear Service Factors	Table 4.2.3-1
Box Girder - Proportions.....	3.5.1	Girder - Box - Proportions	3.5.1
Brake - Bridge	4.4 and 5.3	Girder - Beam Box	3.5.7
Brake Coil Time Rating	5.3.5	Girder - Single Web.....	3.5.6
Brake - DC Shunt	5.3.4	Girder - Welding - Figure.....	3.4.7-3
Bridge Acceleration	Table 5.2.8.1.1-A	Glossary	74-7
Bridge Conductors.....	5.11	Hoist Load Factors	3.3.2.1.4.2
Bridge Drives	4.1	Impact.....	See VIF
Bridge Motors	5.2.8	Inspection	1.15
Bridge Wheels - Top Running	4.7.1	Inverters (Variable Frequency Drives)	5.14
Bridge Wheels - Under Running	4.7.2	Life - Bearing.....	4.3.2
Buckling	3.4.8	Limit Switches	5.9
Buckling Coefficient -	Table 3.4.8.2-1	Loads.....	3.3.2
Bumpers	3.3.2.3.2 and 4.8	Load Combination	3.3.2.5
Building.....	1.2 and 1.3	Load Factor - Dead	3.3.2.1.4.1
Cab - Operators.....	3.7	Load Factor - Hoist.....	3.3.2.1.4.2
Capacity Rated	1.6	Load - Mean Effective	4.2.3
Classification of Cranes.....	2.1 thru 2.6	Load Principal	3.3.2.1
Clearance	1.3	Load Spectrum	2.1
Codes - Referenced	1.1.6	Longitudinal Stiffeners.....	3.5.2
Collectors.....	5.11.5 and 5.12.2	Lubrication.....	1.14
Collision Loads	3.3.2.5.3.2	Machinery Service Factors.....	Table 4.2.3-1
Collision Forces - Bumpers	3.3.2.3.2	Magnet Control.....	5.7.6
Compression Member	3.4.6	Magnetic Control	5.4.5
Contact Rating - AC Squirrel Cage ...	Table 5.4.5.2-2	Main Line Contactor	5.6.6
Contact Rating - AC Wound Rotor....	Table 5.4.5.2-1	Maintenance.....	1.15
Contact Rating - DC 230 Volt.....	Table 5.4.5.2-3	Master Switches	5.7
Control - Magnetic.....	5.4.5	Material - Structural.....	3.1
Control - Remote	5.4.3	Motors	5.2
Control - Static.....	5.4.6	Motor Travel	5.2.8.1
Controllers - Arrangement - Figures 5.7.3a and 5.7.3b		Operator	1.15
Controllers - AC and DC.....	5.4	Operators Cab.....	3.7
Controllers - Bridge	5.4.4.2	Outdoor - Bridge Drive Power.....	5.2.8.1.3
Coupling	4.6	Paint	1.9
Cross Shaft - Bridge	4.5	Protection - Electrical	5.6
Deflection.....	3.5.5	Pushbutton Pendant.....	5.8, Figure 5.8.1
Diaphragms	3.5.4	Proportions - Box Girder	3.5.1
Disclaimer.....	Page 2	Radio Control	5.6.11, 5.8.1, Figure 5.8.1-C & 6.3
Disconnect - Drive	5.6	Remote Control	5.4.3
Drawings.....	1.12	Resistors	5.5, 5.4.5.3
Drives - Bridge.....	4.1	Resistor Enclosure	5.4.7.3(b)
Efficiency - Gear	Table 5.2.8.1.1	Runway	1.4
Electrical Equipment.....	5.10.1	Runway Conductor.....	1.5, 5.12
Enclosure - Brake.....	5.4.7.3 (c)	Runway Tolerances	Table 1.4.1-1
Enclosure - Control.....	5.4.7		

Service Class	Table 2.6-1
Shafting	4.5
Shafting-Bridge Cross Shaft.....	4.5
Shaft Angular Deflection.....	4.5.2
Skewing Forces.....	3.3.2.2.2
Speed - Floor Control	74-6, Figure 6.2
Standards - Referenced	1.1.6
Stability Analysis	3.4.5
Stiffened Plates	3.5.3
Stiffener - Longitudinal Web.....	3.5.2
Stiffener - Vertical.....	3.5.4
Stress - Allowable Structural	3.4
Stress - Allowable Shaft	4.5.3
Stress - Allowable Range.....	3.4.7
Stress - Combined.....	3.4.4 and 4.5.3.1E
Stress Concentration Factors.....	4.5.3.2
Testing.....	1.11
Torsion - Cross Shaft	4.5.2
Truck.....	3.6
VIF (Vertical Inertia Forces).....	1.4.1.1.4, 1.4.1.2.3, 4.7.1.3
Voltage Drop	5.13
Warning Devices	5.6.14
Weld Stress	3.4.4.2
Welding.....	3.2, Fig. 3.4.7-2 and 3.4.7-3
Wheels - Top Running.....	4.7.1
Wheels - Under Running	4.7.2
Wheel Loads - Top Running.....	4.7.1.3
Wheel Loads - Under Running.....	4.7.2.3
Wheel Sizing - Top Running.....	4.7.1.3
Wheel Sizing - Under Running.....	4.7.2.3
Wheel Skidding - Maximum Acceleration Rate	
.....	Table 5.2.8.1.1-B
Wind Loads.....	3.3.2.2.1, 3.3.2.3.1,
.....	5.2.8.1.3

-NOTES-

© 2010 by Crane Manufacturers Association
of America, Inc.



An Affiliate of Material Handling Industry of America
A Division of Material Handling Industry
8720 Red Oak Blvd., Suite 201
Charlotte, NC 28217-3992
Telephone: (704) 676-1190
FAX: (704) 676-1199
Website: www.mhia.org/cmaa

1M 4/10 PBM