




10	100	89063068	AA-AA-036068	M	066
PLANT NO.	INDEX	DRAWING NUMBER	SHT. NO.	REV. NO.	

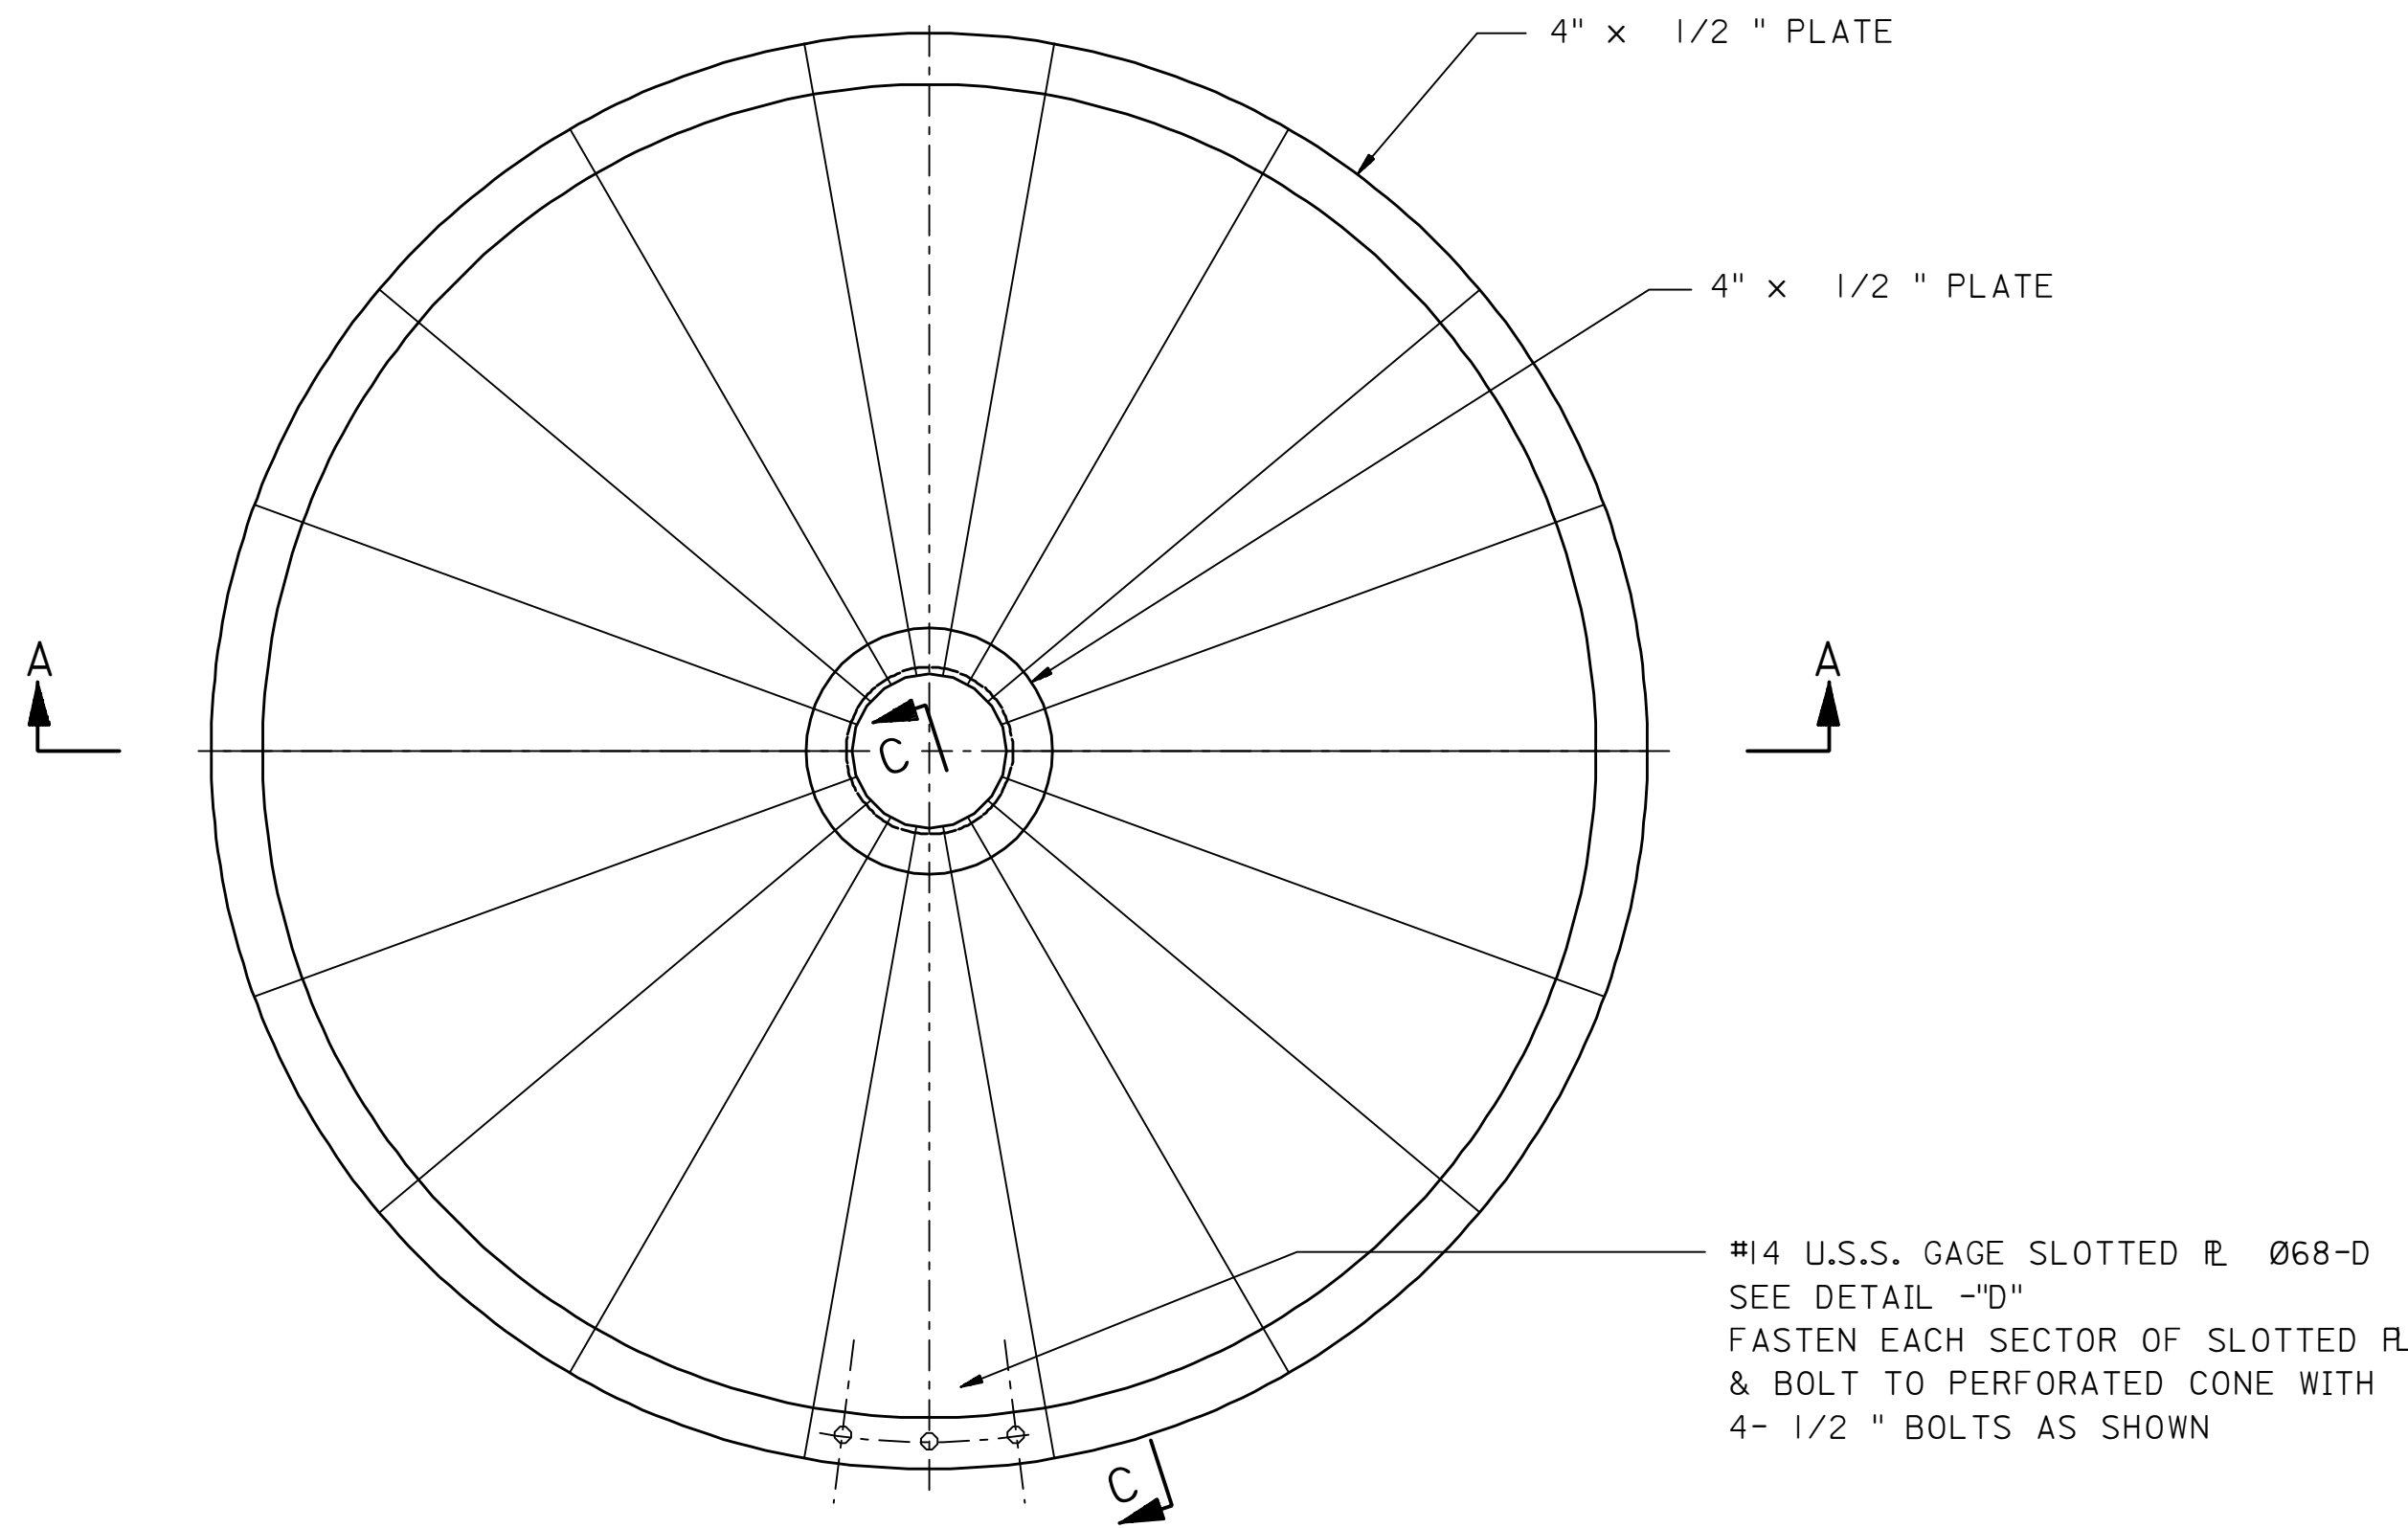


ASSEMBLY OF SLOTTED PLATES

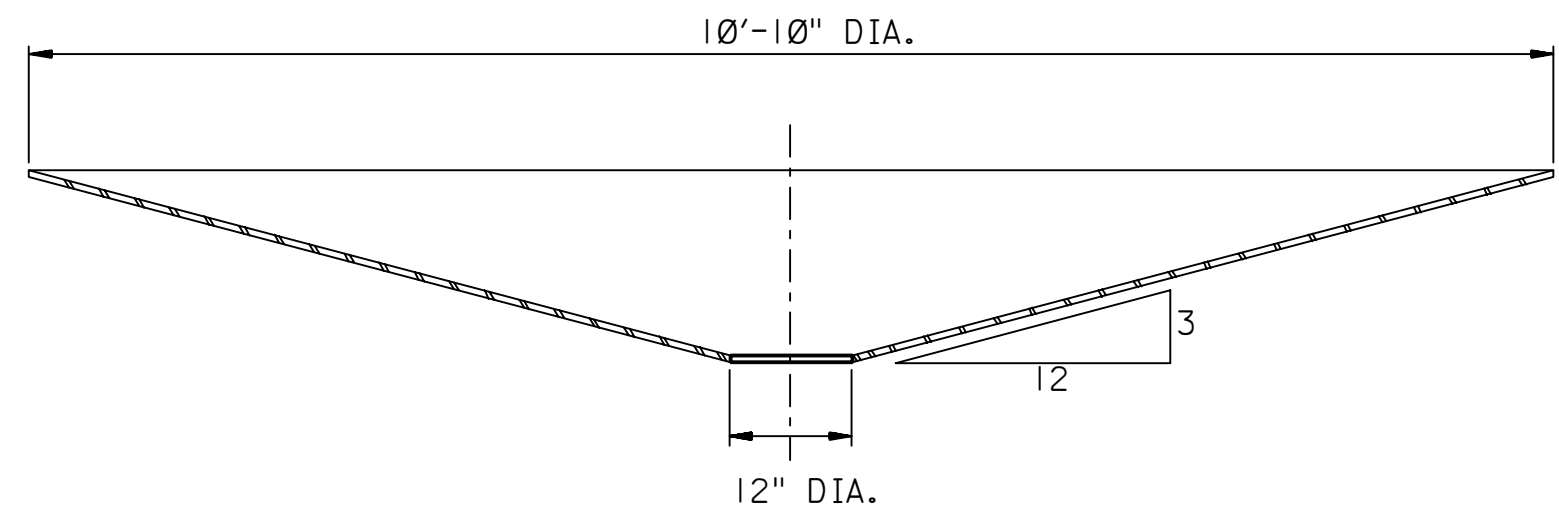


SECTION A-A

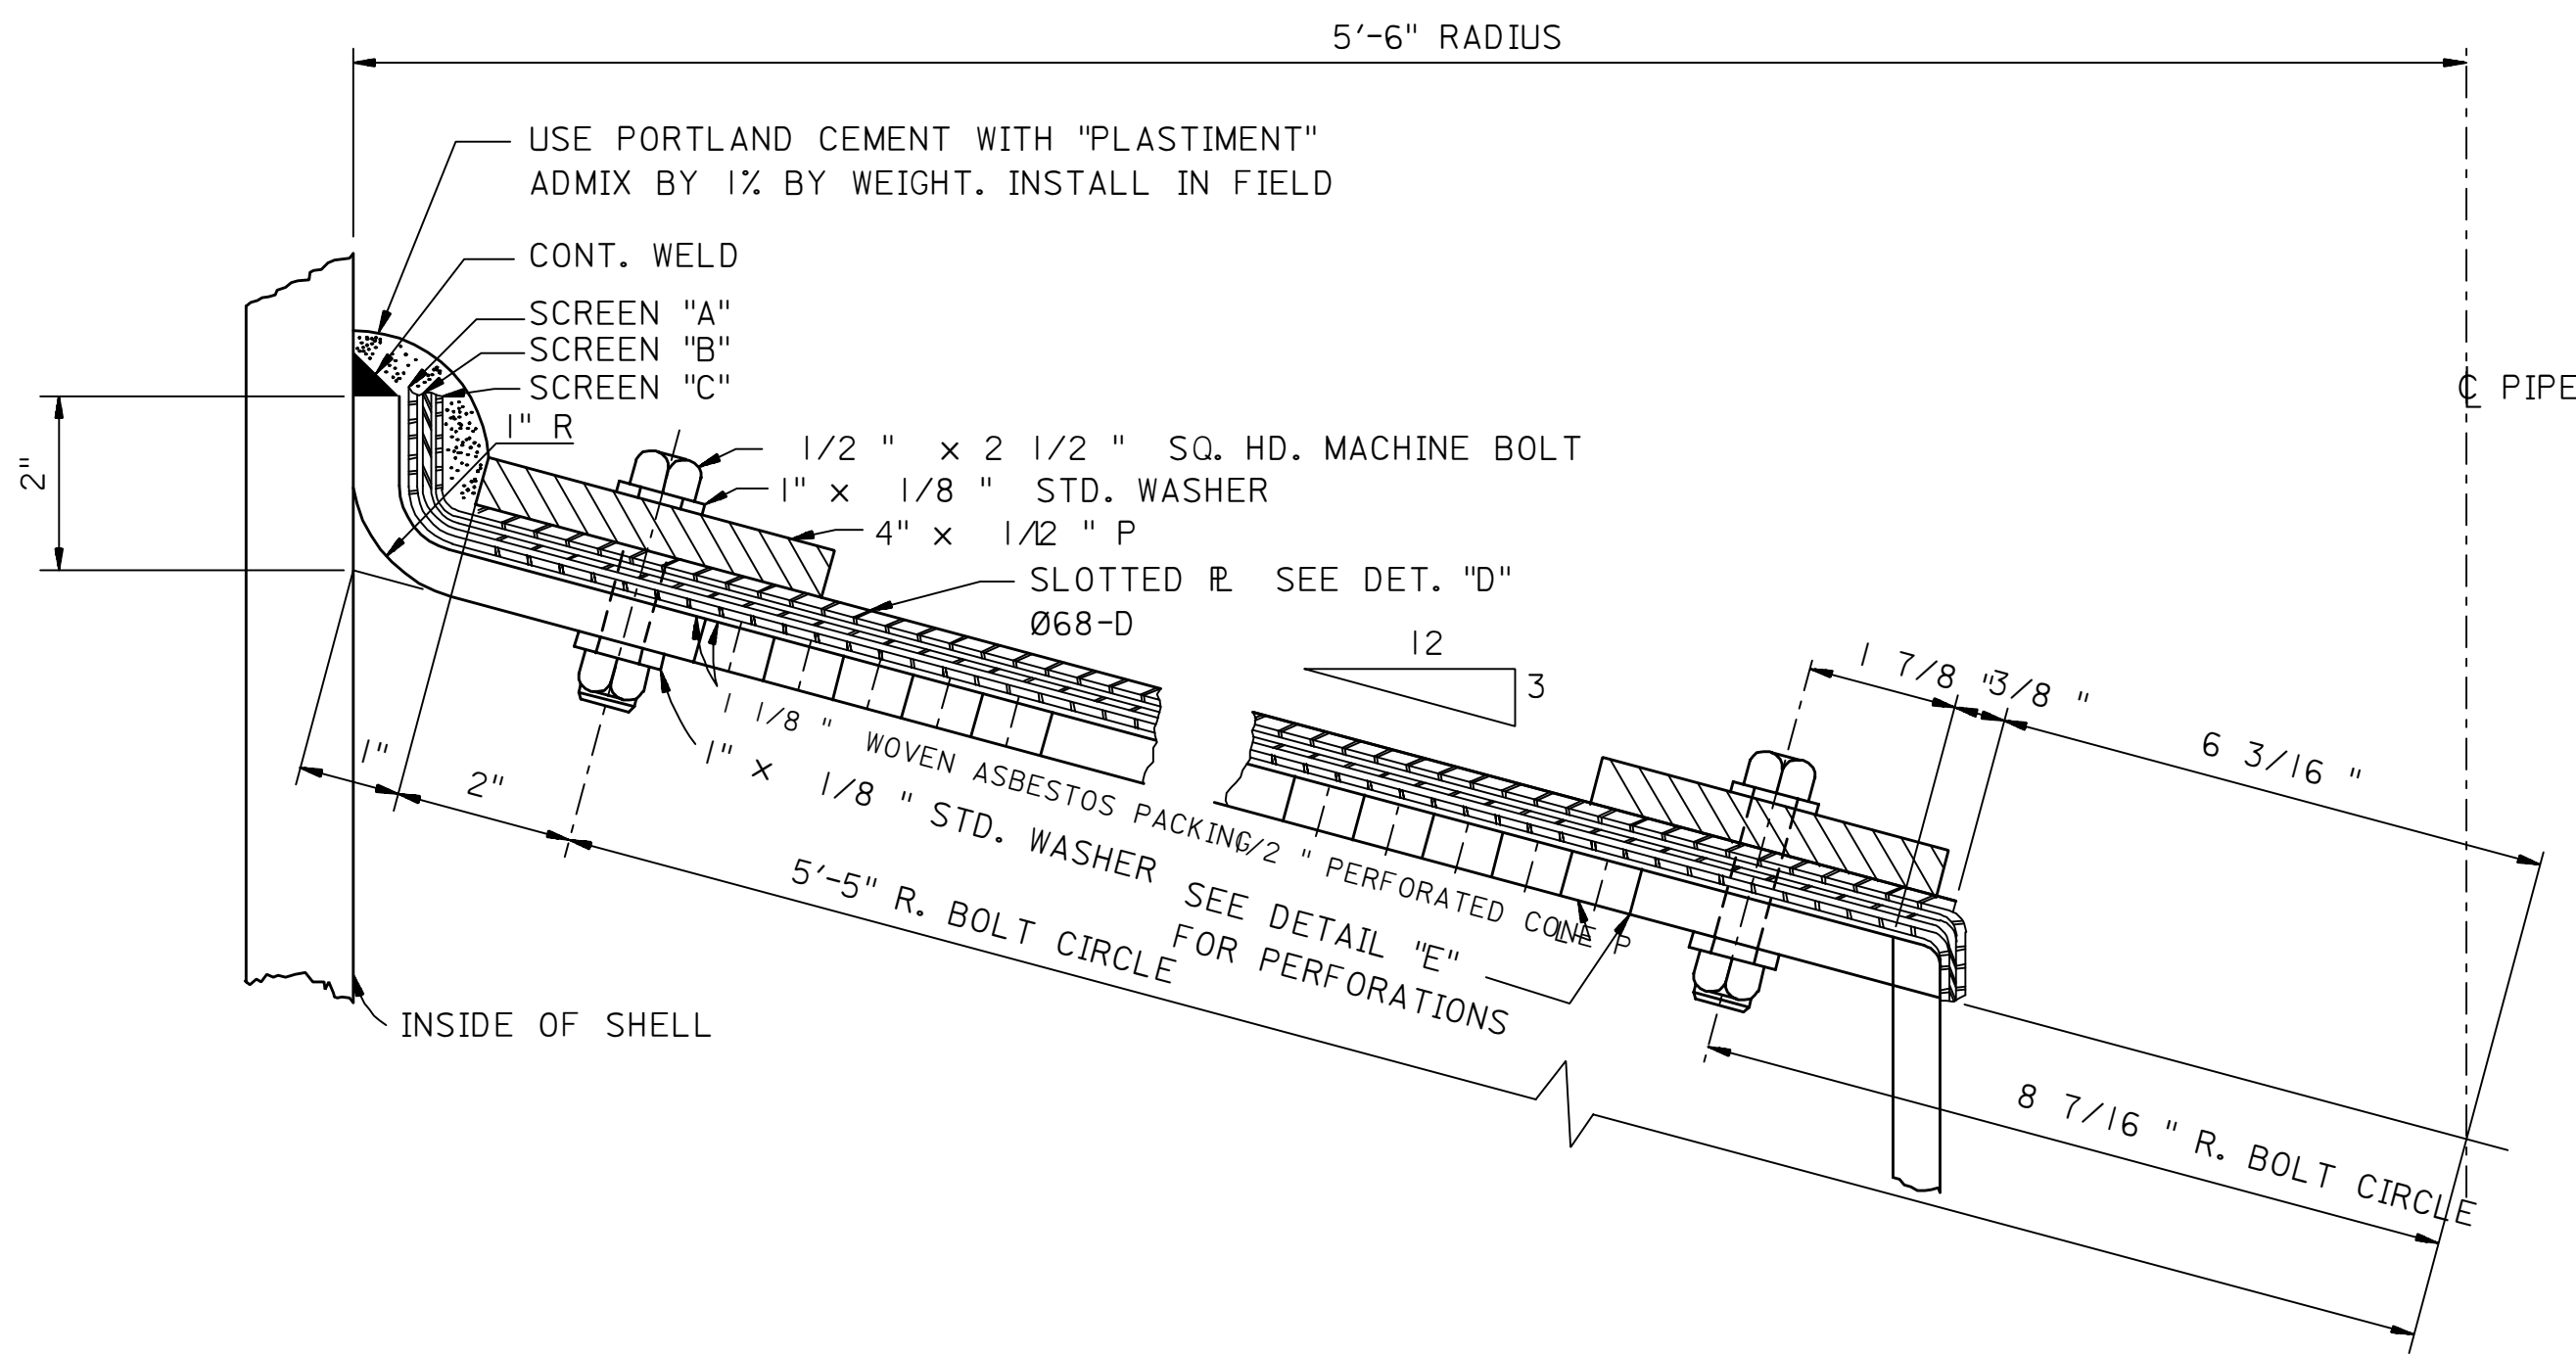


SECTION C-C
ASSEMBLY OF SCREENS

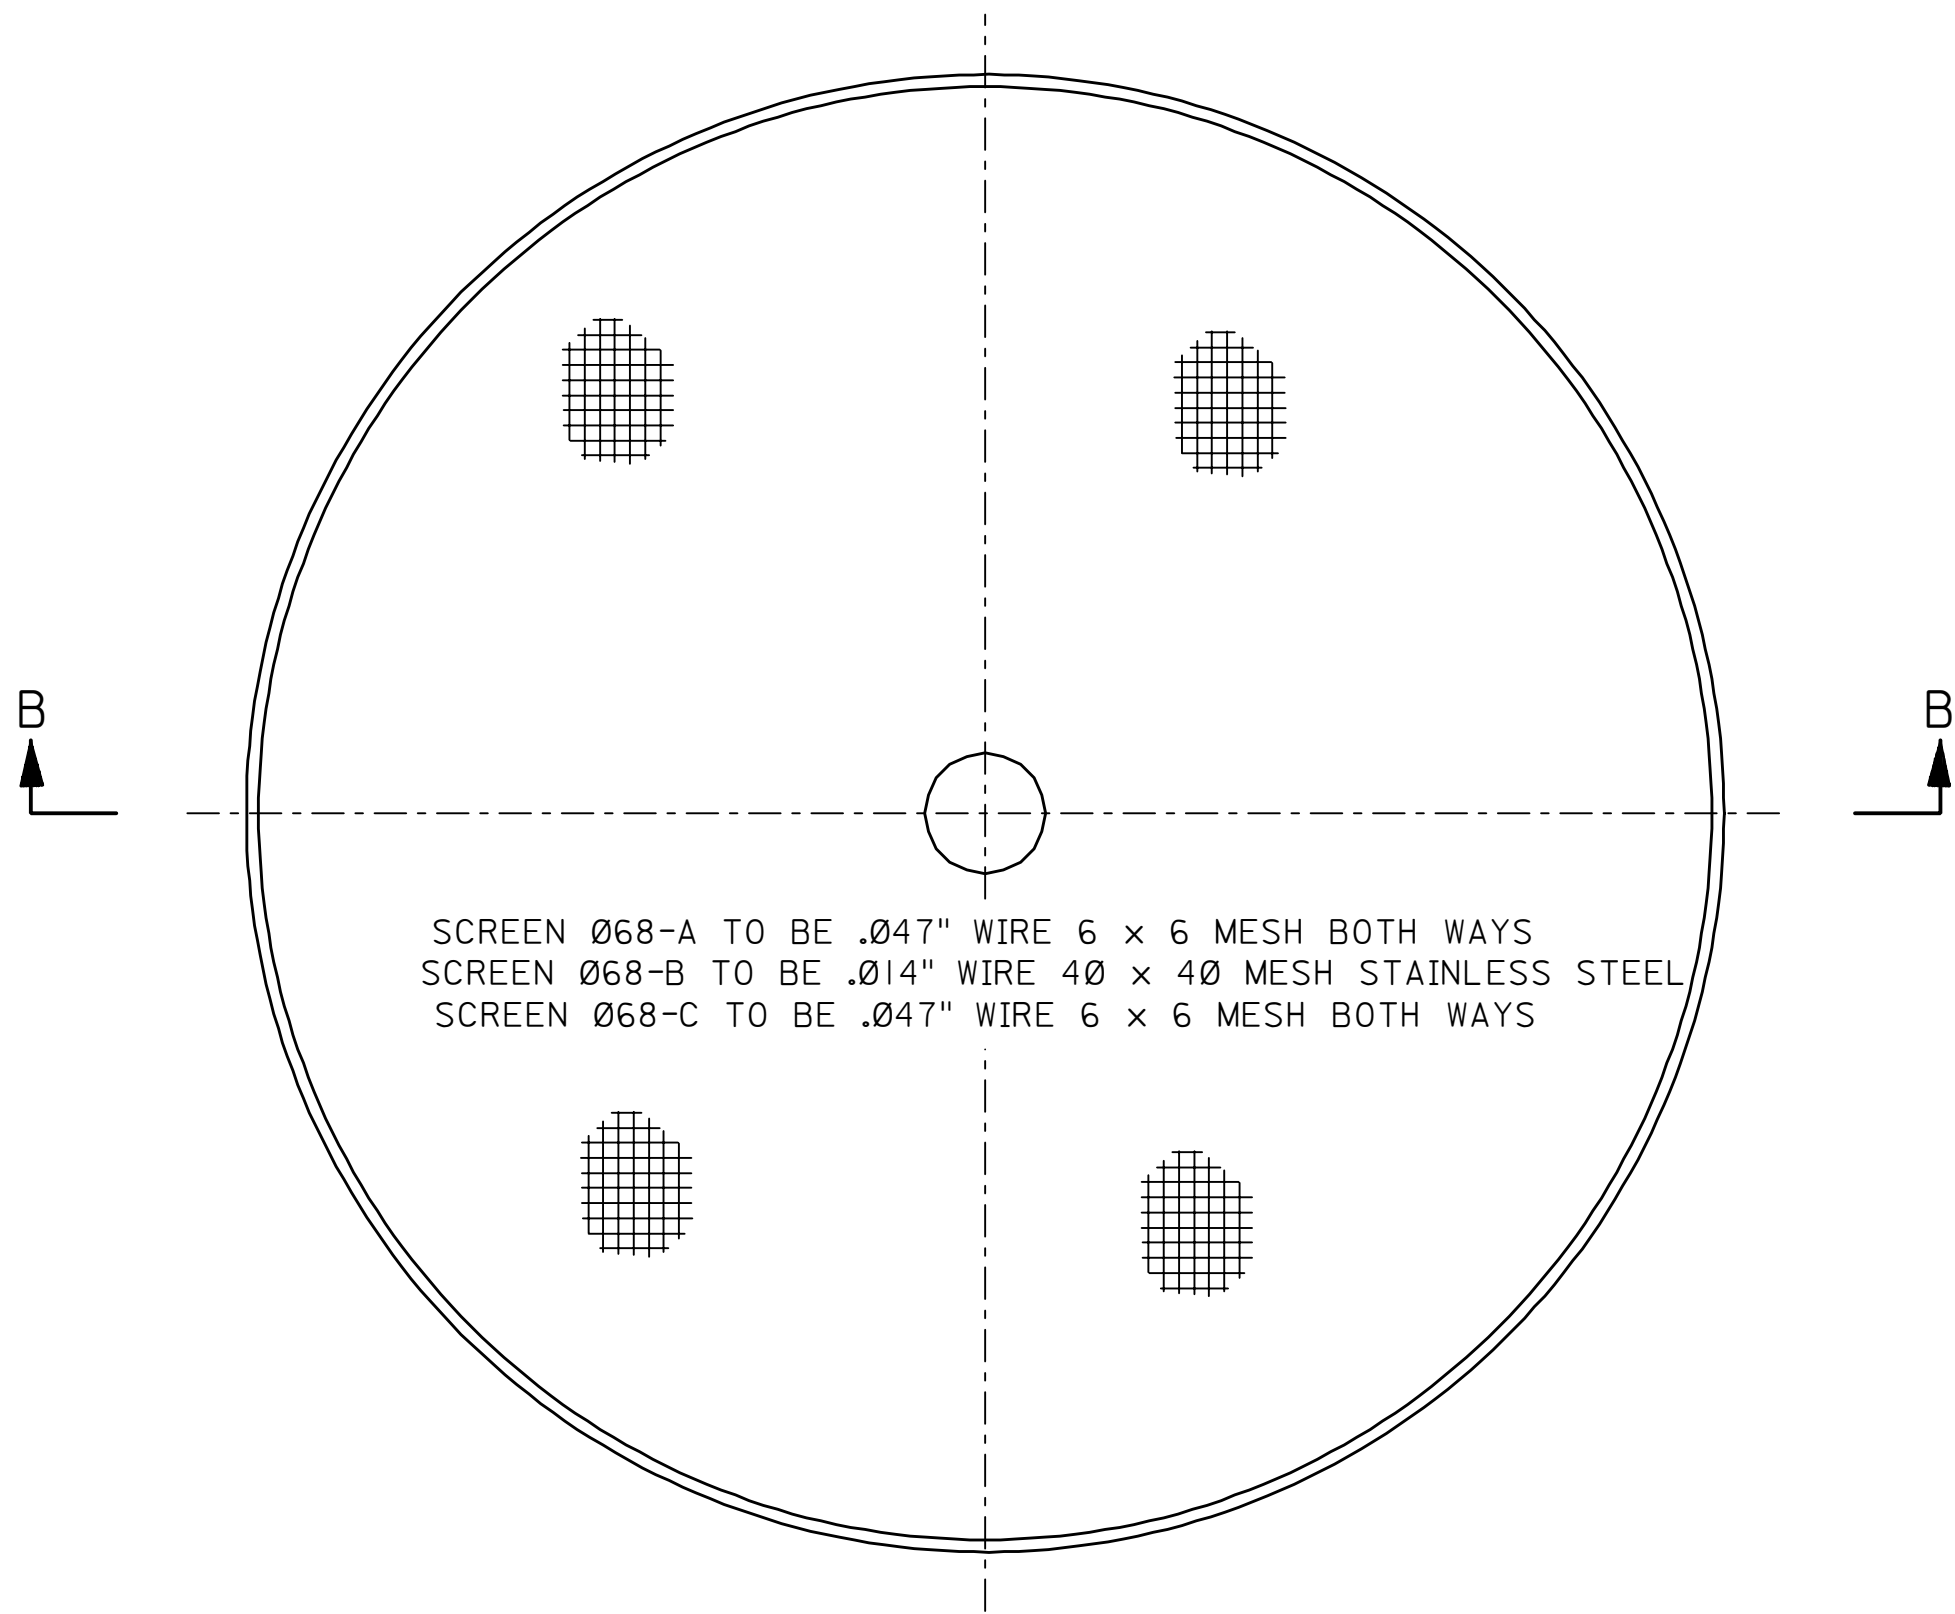


PLAN OF SCREEN

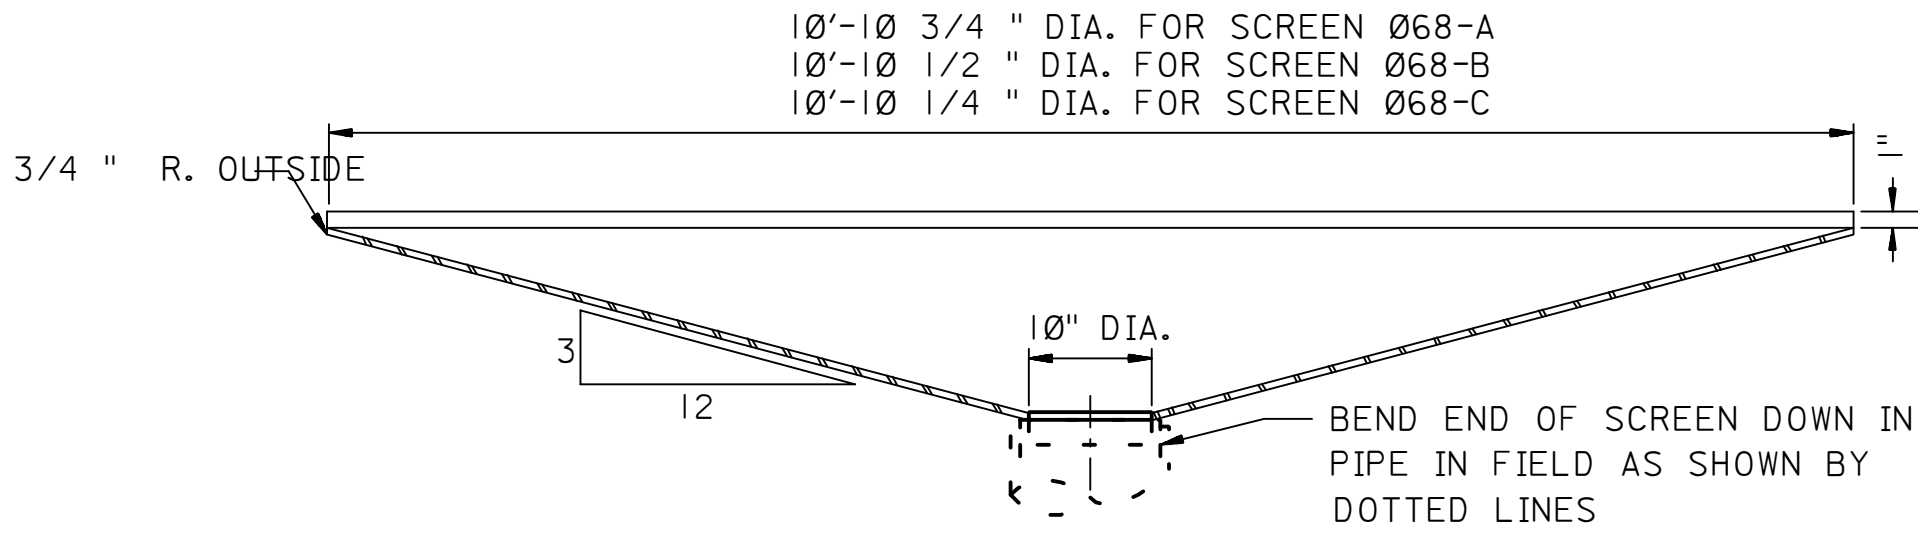

SECTION B-B

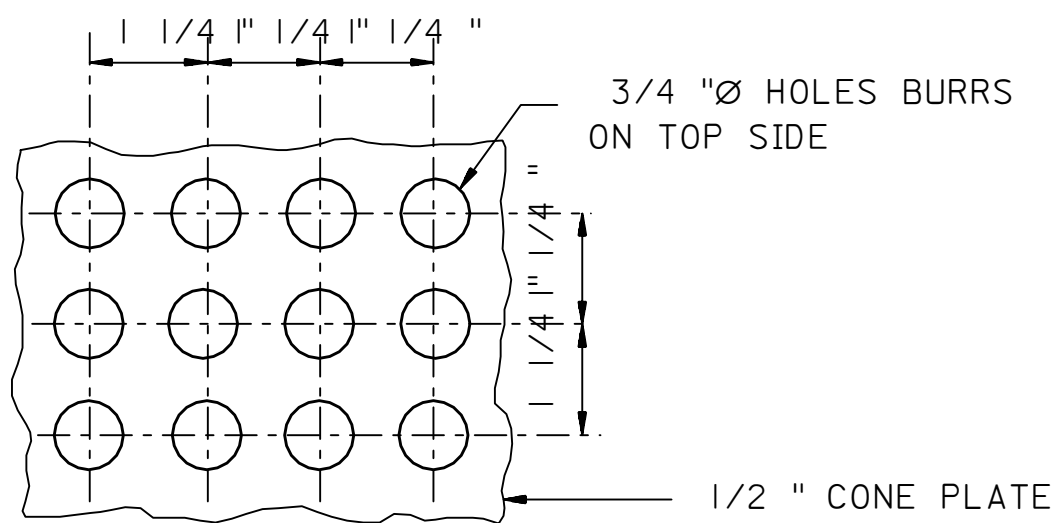


DETAIL E

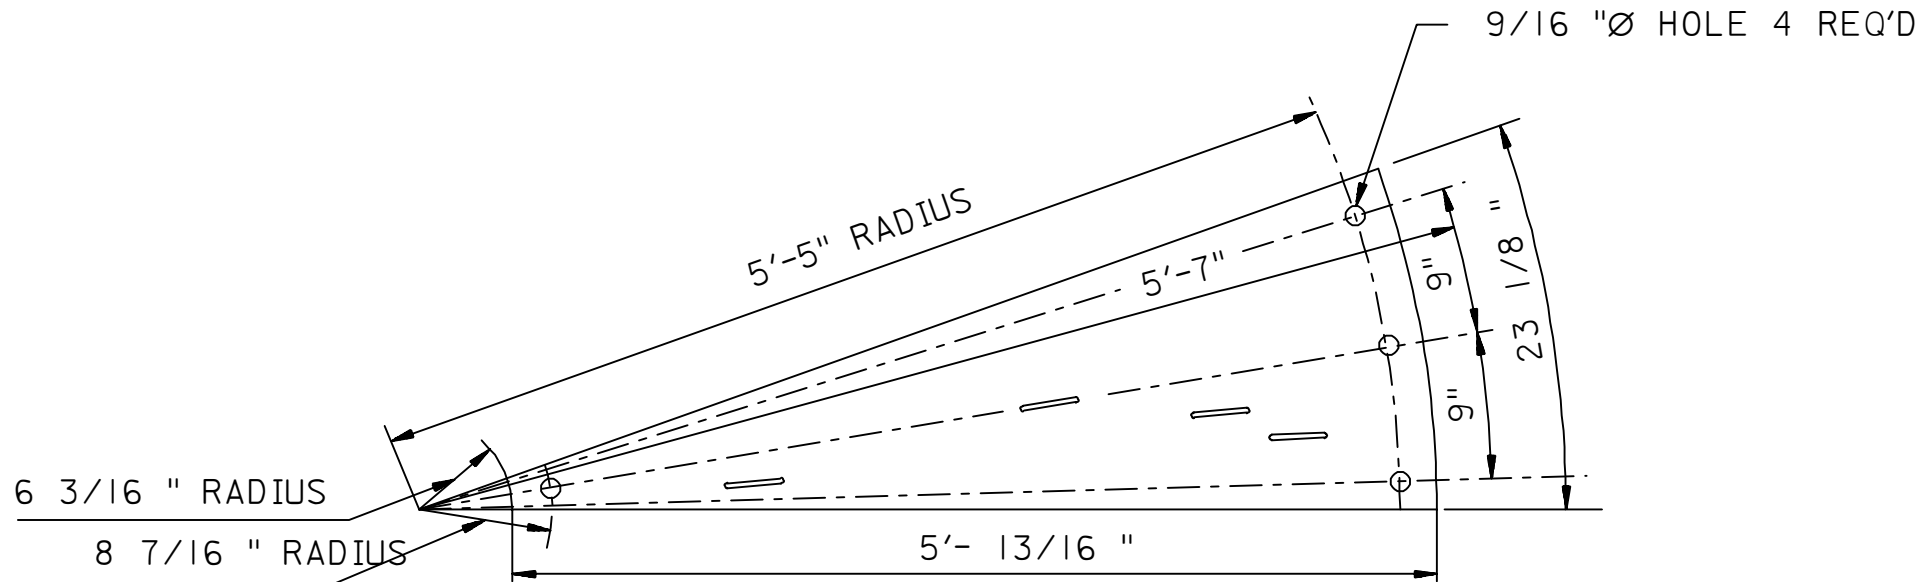

#14 U.S.S. GAGE SLOTTED PLATE-068-D

DETAIL D

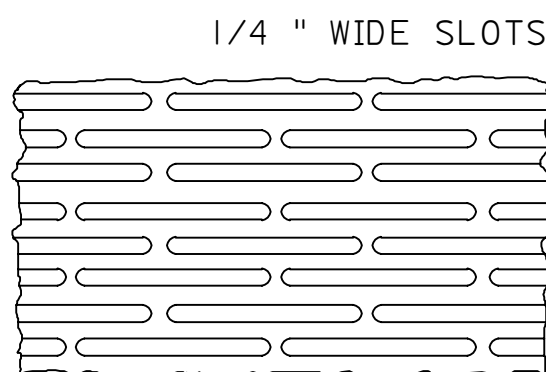

OPEN AREA TO EQUAL 50% PLATE AREA
REMOVE ALL BURRS

NOTES:

1. ALL SCREENS WHEN SHIPPED BY THE MANUFACTURER SHALL PASS THRU A 24" MANHOLE.
2. SCREENS NOT TO BE PLACED UNTIL TOWER PRESSURE TESTS ARE MADE.
3. SCREENS AND PLATES DETAILED ON THIS DRAWING REPLACE U.O.P. NUMBERS AS FOLLOWS:
SCREEN 068-A REPLACES UOP #25269-1
SCREEN 068-B REPLACES UOP #25269-2
SCREEN 068-C REPLACES UOP #25269-3
SLOTTED PLATE 068-D REPLACES UOP #25269-4

TYPICAL INSTALLATION DRAWING

01	MAY92	ESSD JVV	DRAWING DIGITIZED INTO CADD DATABASE WITHOUT CHANGES			
REV. NO.	DATE	BY	DESCRIPTION	CHKD.	CERT.	APPD.

SAUDI ARABIAN OIL COMPANY

DRAWN BY D.B. CHECKED BY FM SCALE: NONE

DATE STARTED DATE COMPLETED 12-28-50

OPR'G. DEPT. ENG. DEPT. ORIGINAL SIGNED

APP'D. FOR CONST.

THIS DRAWING IS NOT TO BE USED FOR CONSTRUCTION OR FOR ORDERING MATERIAL UNTIL CERTIFIED AND DATED

CERTIFIED BY DATE

DETAILS
SCREENS AND SLOTTED PLATES
FOR GRAY TOWER

STD. DWG.

PLANT NO.	INDEX	DRAWING NUMBER	SHT. NO.	REV. NO.
990	M	AA-036068	001	01