


9906	7	AA-036399	001	00
PLANT NO.	INDEX	DRAWING NUMBER	SHT. NO.	REV. NO.

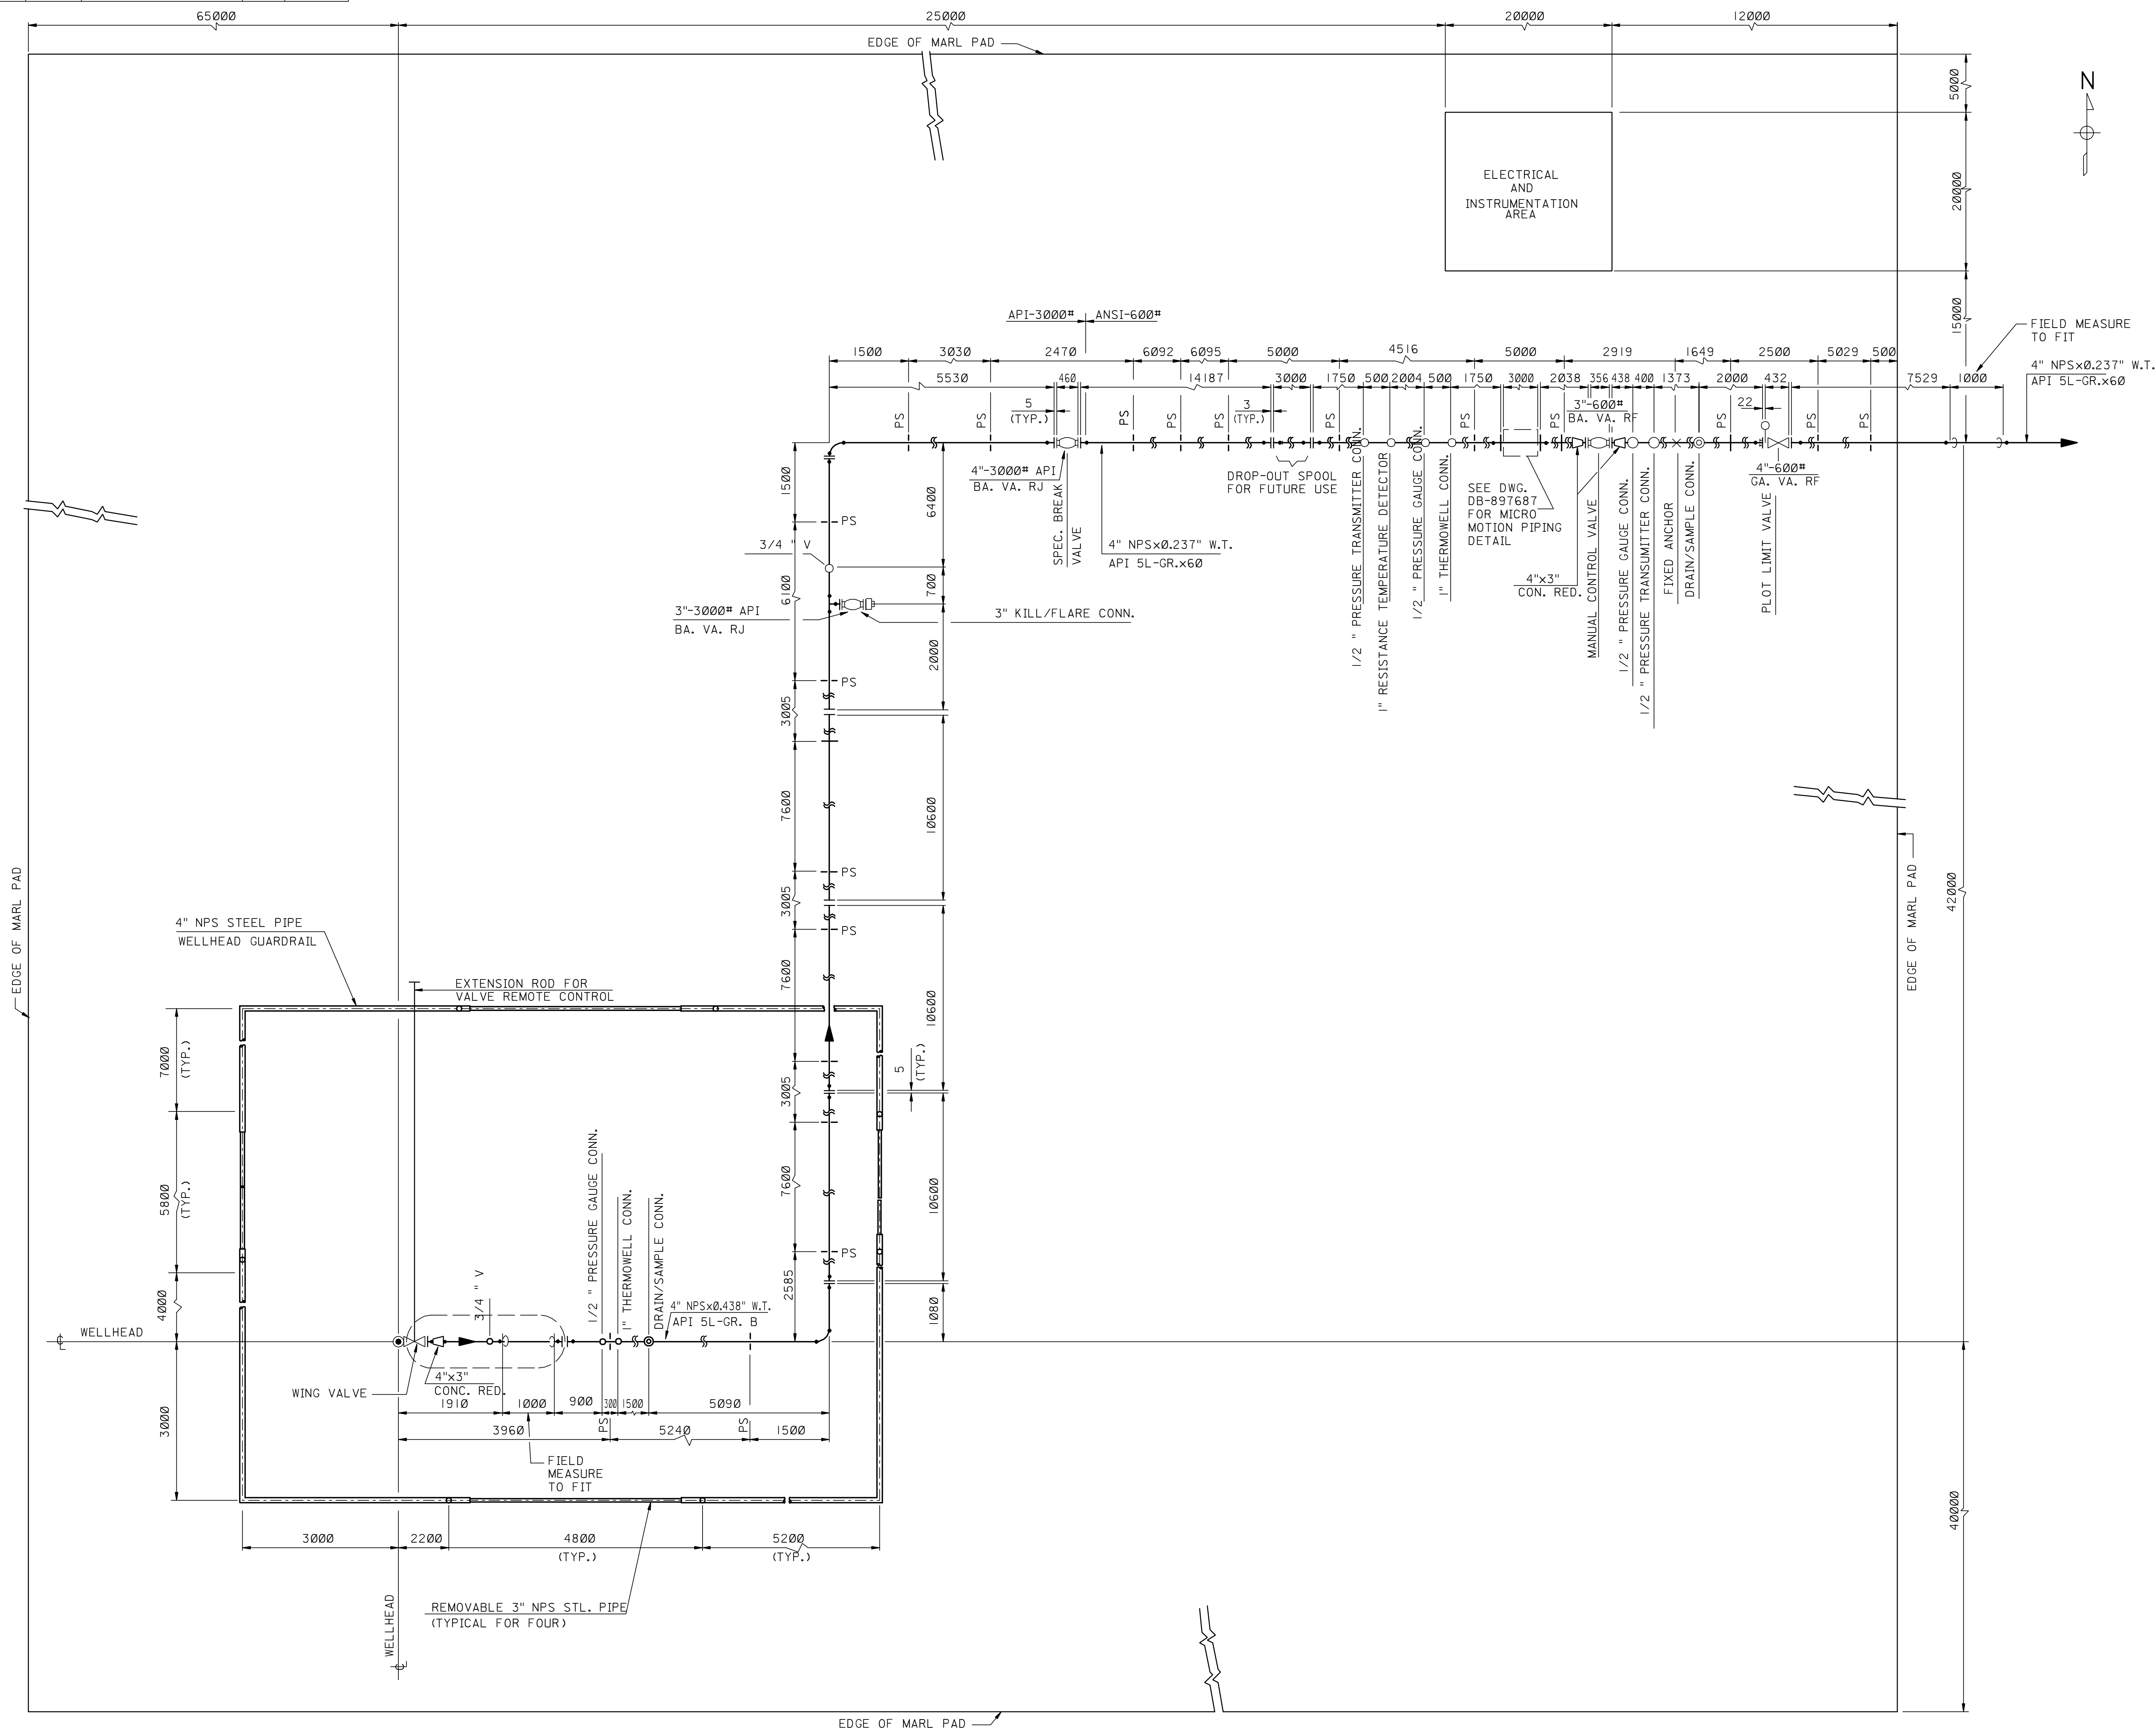

- ### NOTES:
1. COORDINATES ARE IN UNIVERSAL TRANSVERSE MERCATOR PROJECTION, ZONE 38, AND IN METERS.
 2. ALL DIMENSIONS ARE IN MILLIMETERS, AND ALL PIPE SIZES ARE IN INCHES UNLESS OTHERWISE NOTED.
 3. FIELD VERIFY ALL DIMENSIONS PRIOR TO PIPE FABRICATION.
 4. WELLHEAD PIPING, VALVES AND STEEL SUPPORTS SHALL BE PAINTED ALUMINUM COLOR IN ACCORDANCE WITH APCS-26B OF SAES-H-101.
 5. GRIND INSIDE WELD OF MATING FLANGE OF 3 INCH BRANCH OF KILL CONNECTION.
 6. INSTALL THERMOWELL IN ACCORDANCE WITH STANDARD DRAWING AB-036019.

TYPICAL INSTALLATION DRAWINGS									
REV. NO.	DATE	BY	JO/EWO	DESCRIPTION			CHKD.	CERT.	APPD.
SAUDI ARABIAN OIL COMPANY									
DRAWN BY: <u>ESSD/MAO</u> CHECKED BY: _____ SCALE: <u>NONE</u>									
DATE STARTED: <u>10-16-93</u> DATE COMPLETED: <u>10-23-93</u>									
OPR'G. DEPT. _____ ENG. DEPT. _____									
APP'D. FOR CONST. _____									
THIS DRAWING IS NOT TO BE USED FOR CONSTRUCTION OR FOR ORDERING MATERIAL UNITS. CERTIFIED AND DATED					CERTIFIED BY _____ DATE _____				
WELLHEAD PIPING FOR HAWTAH FIELD									
STD. DWG.					METRIC				
PLANT NO.	INDEX	DRAWING NUMBER				SHT. NO.	REV. NO.		
990	L	AA-036399				001	00		