


9900	A	AA-036466	001	02
PLANT NO.	INDEX	DRAWING NUMBER	SHT. NO.	REV. NO.

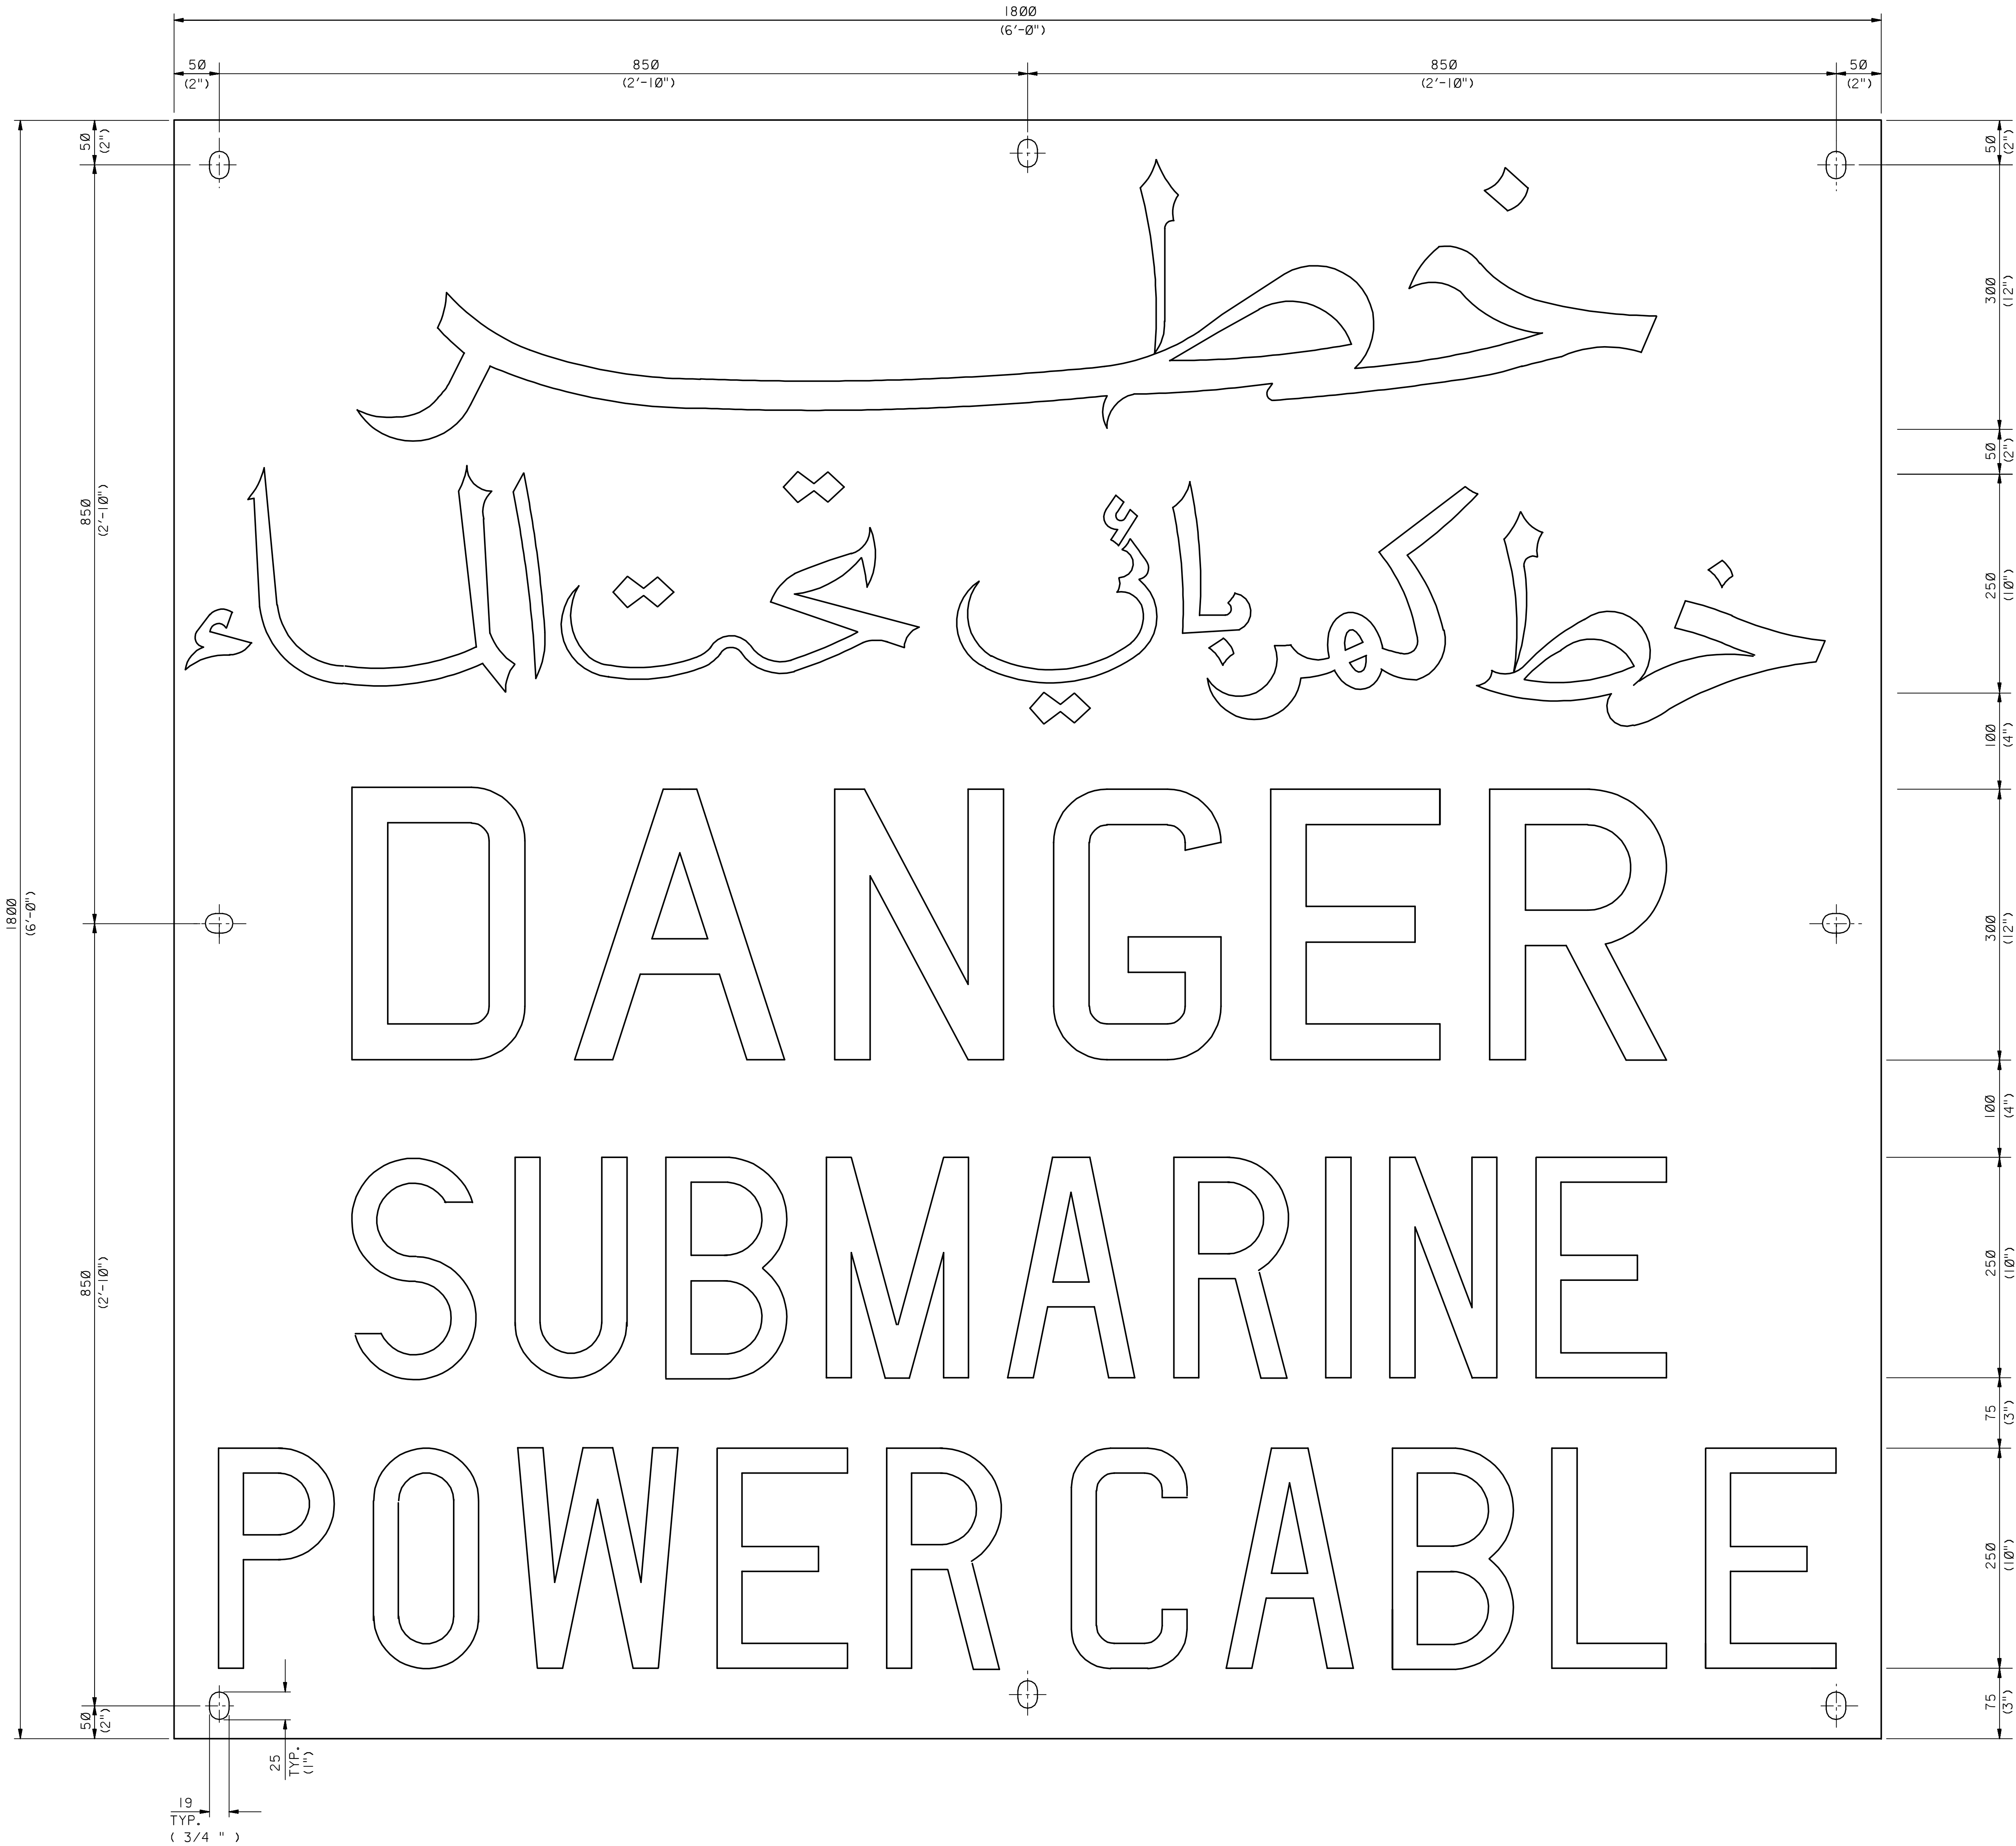

- NOTES:
1. PAINT:
MARKER PLATES SHALL BE GIVEN A PRIMER COAT AND ONE INTERMEDIATE COAT OF APC-1B (AES-H-001) THE SECOND TOP COAT SHALL BE WHITE EPOXY AMS NO. 09-611-097. LETTERING SHALL BE RED EPOXY AMS NO. 09-611-093.
 2. THE SIGN SHALL BE MADE FROM 10 GAUGE STEEL.
 3. ALL DIMENSIONS ARE IN MILLIMETERS UNLESS NOTED OTHERWISE.

REFERENCE DRAWINGS									
MARKER PILES AND MARINE LANTERN SUPPORTS FOR UNDERWATER PIPELINES							AA-036654		
TYPICAL INSTALLATION DRAWING									
	-	-							
	-	-							
	-	-							
02	10-12-88		RLO	DRAWING DIGITIZED INTO CADD DATABASE AND UPDATED					
REV. NO.	DATE		BY	DESCRIPTION			CHKD.	CERT.	APPD.
FOR ARABIAN AMERICAN OIL COMPANY									
DRAWN BY J. FELTHUIS CHECKED BY S.H. SCALE: NONE									
DATE STARTED - - DATE COMPLETED 07-27-74									
ORIG. DEPT. - - - - - ENG. DEPT. - - - - - ORIG. SIGNED 09-07-74									
APP'D. FOR CONST. - - - - -									
THIS DRAWING IS NOT TO BE USED FOR CONSTRUCTION OR FOR ORDERING MATERIAL UNTIL CERTIFIED AND DATED					CERTIFIED DATE				
SIGN, WARNING									
SUBMARINE CABLE									
FOR ATTACHMENT TO MARKER PILES									
STD. DWG.									
PLANT NO.		INDEX		DRAWING NUMBER			SHT. NO.		REV. NO.
990		A		AA-036466			001		02