


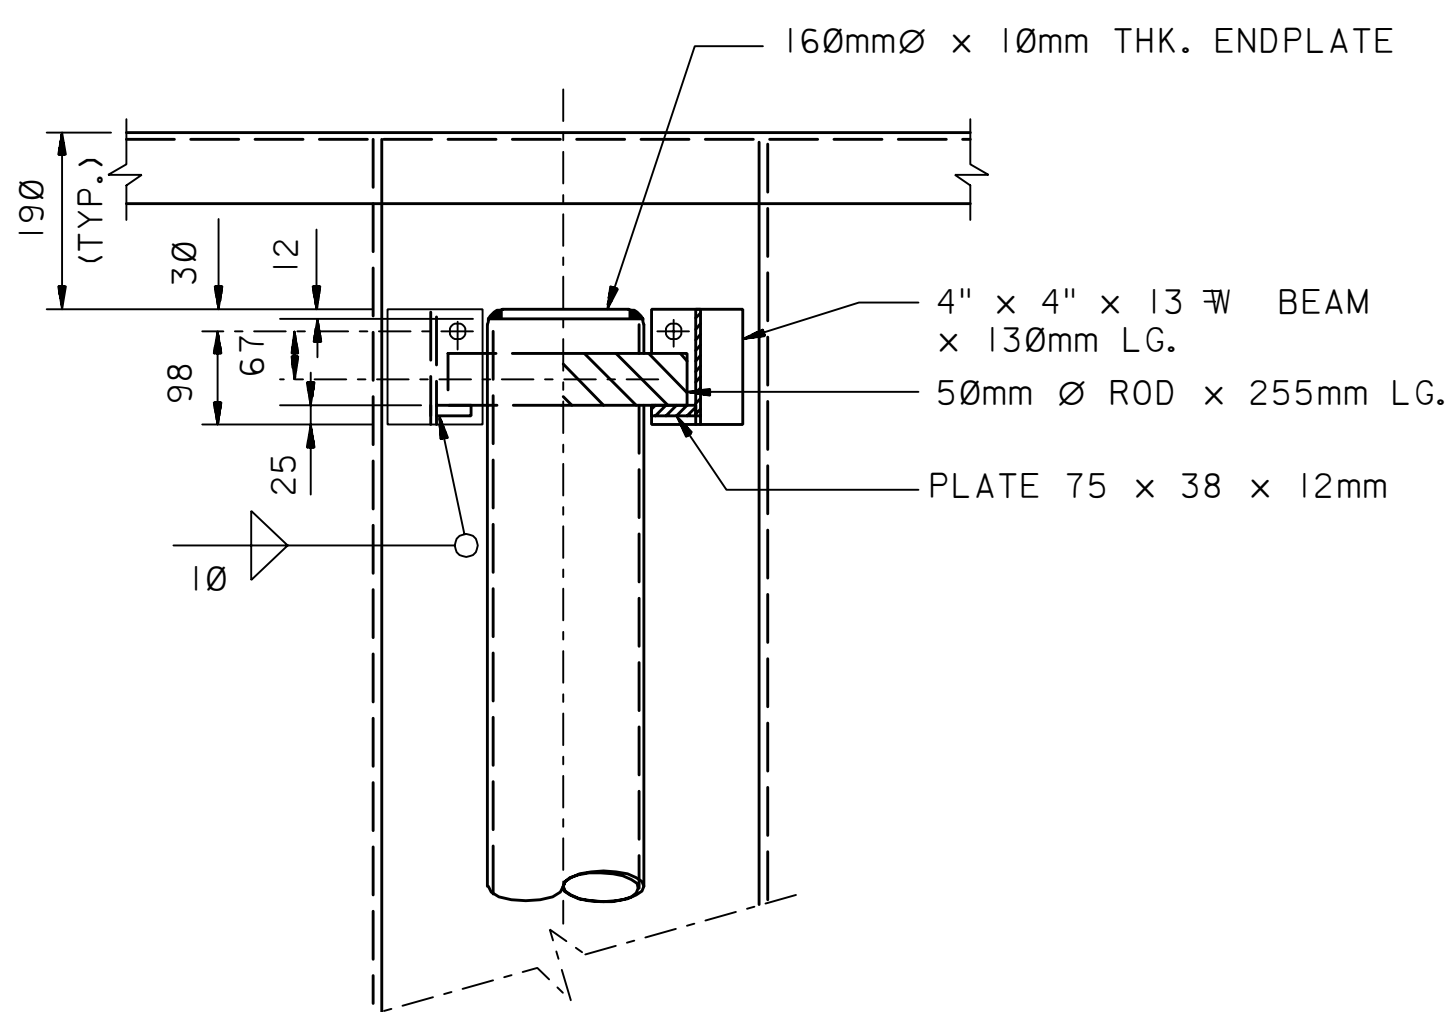
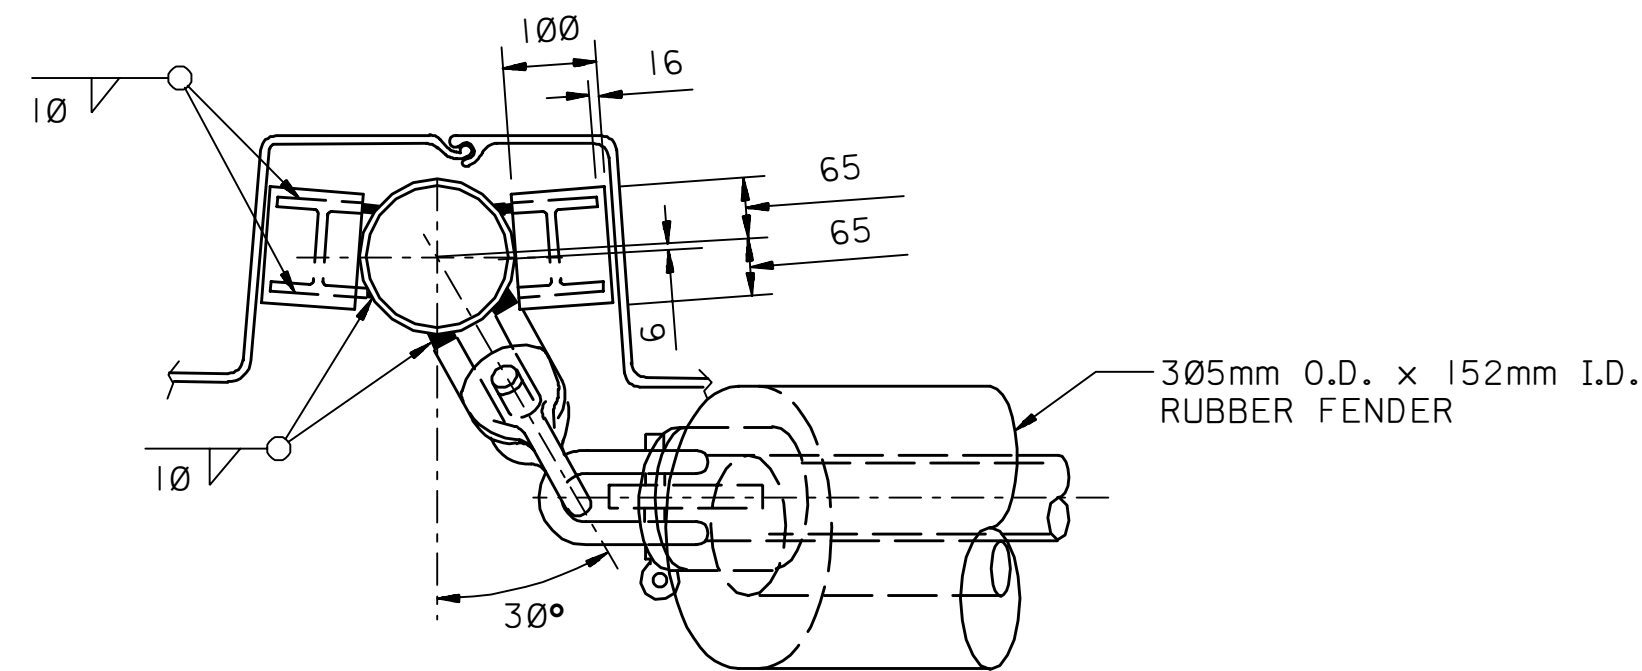
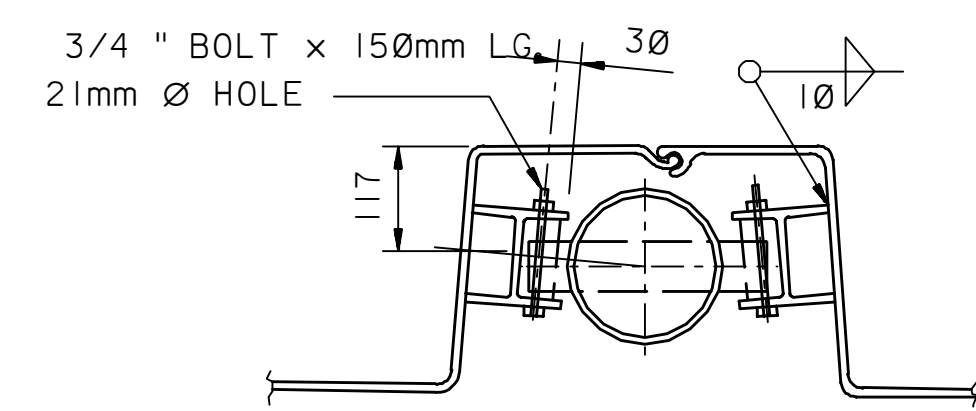


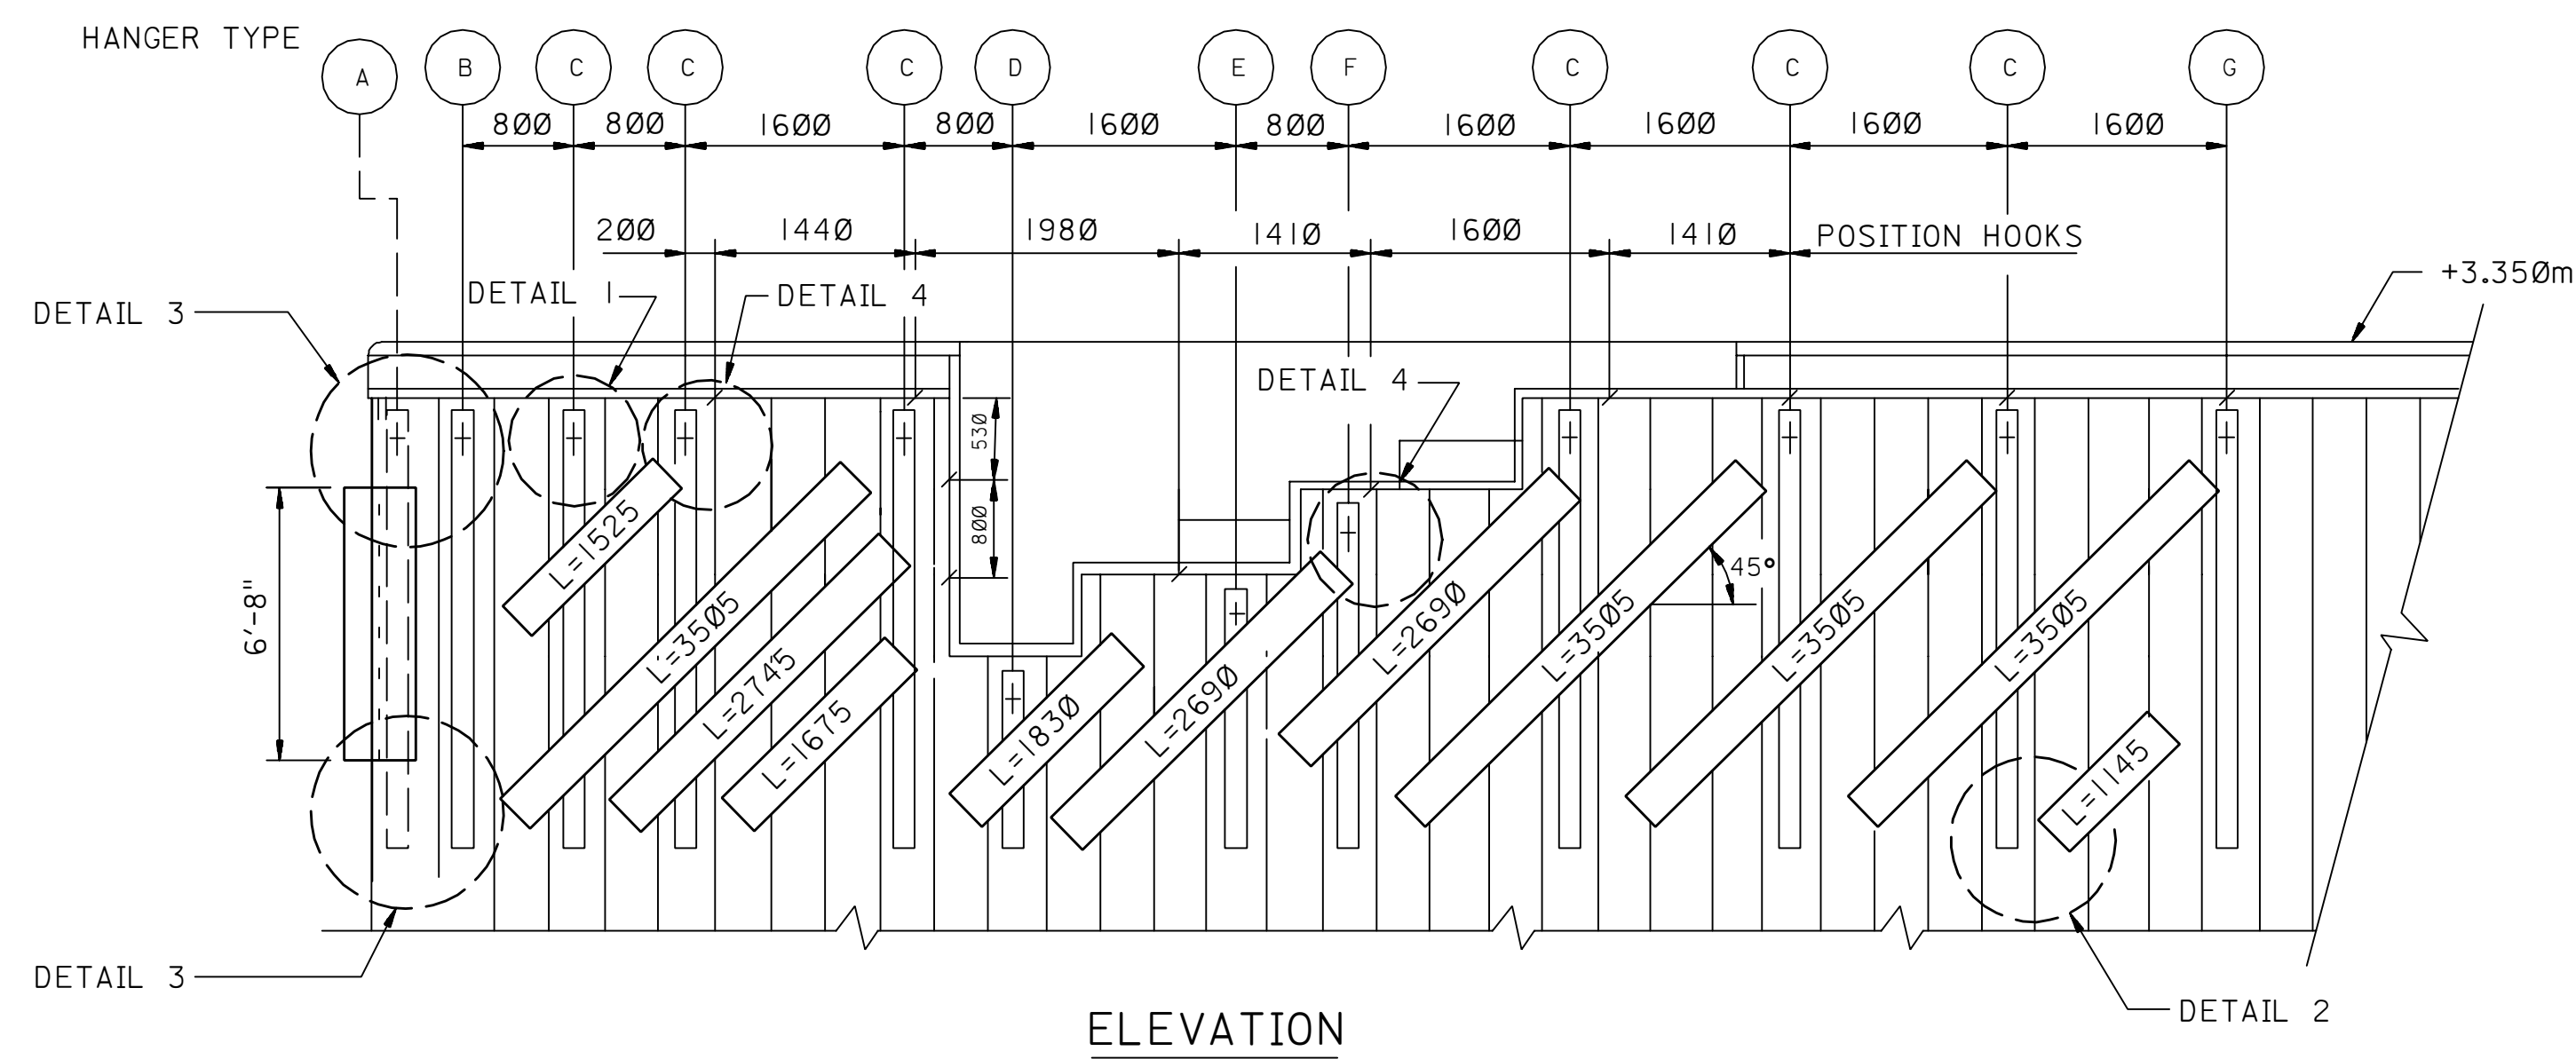


DETAIL-1
(TYP.)

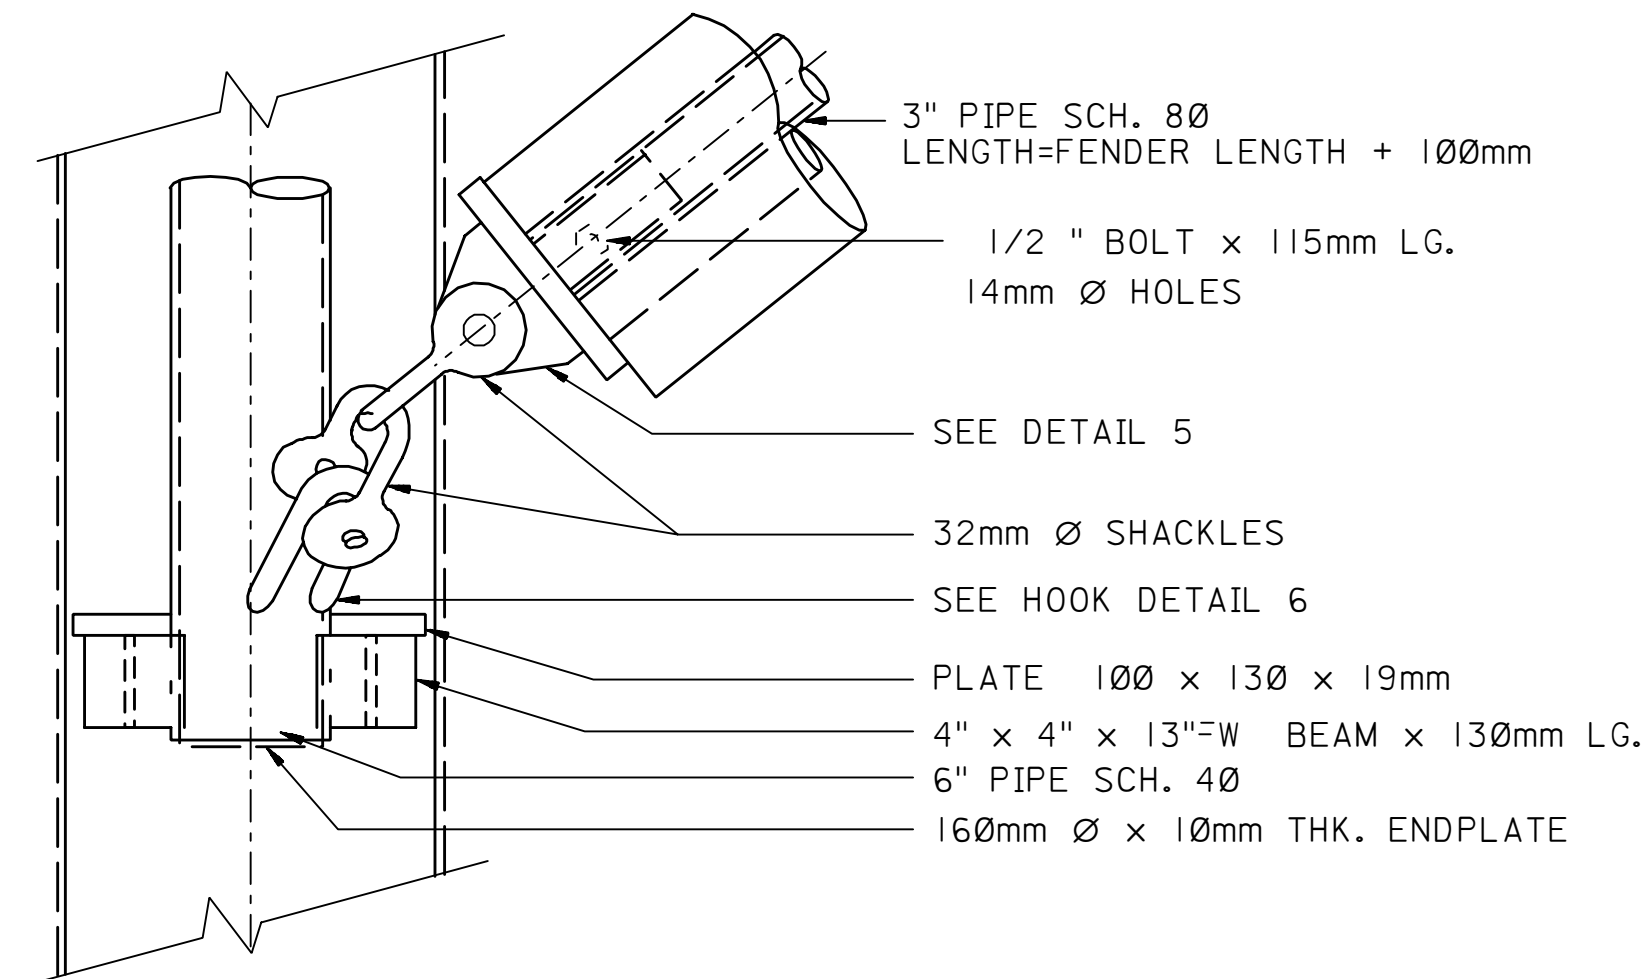


DETAIL-2
(TYP.)

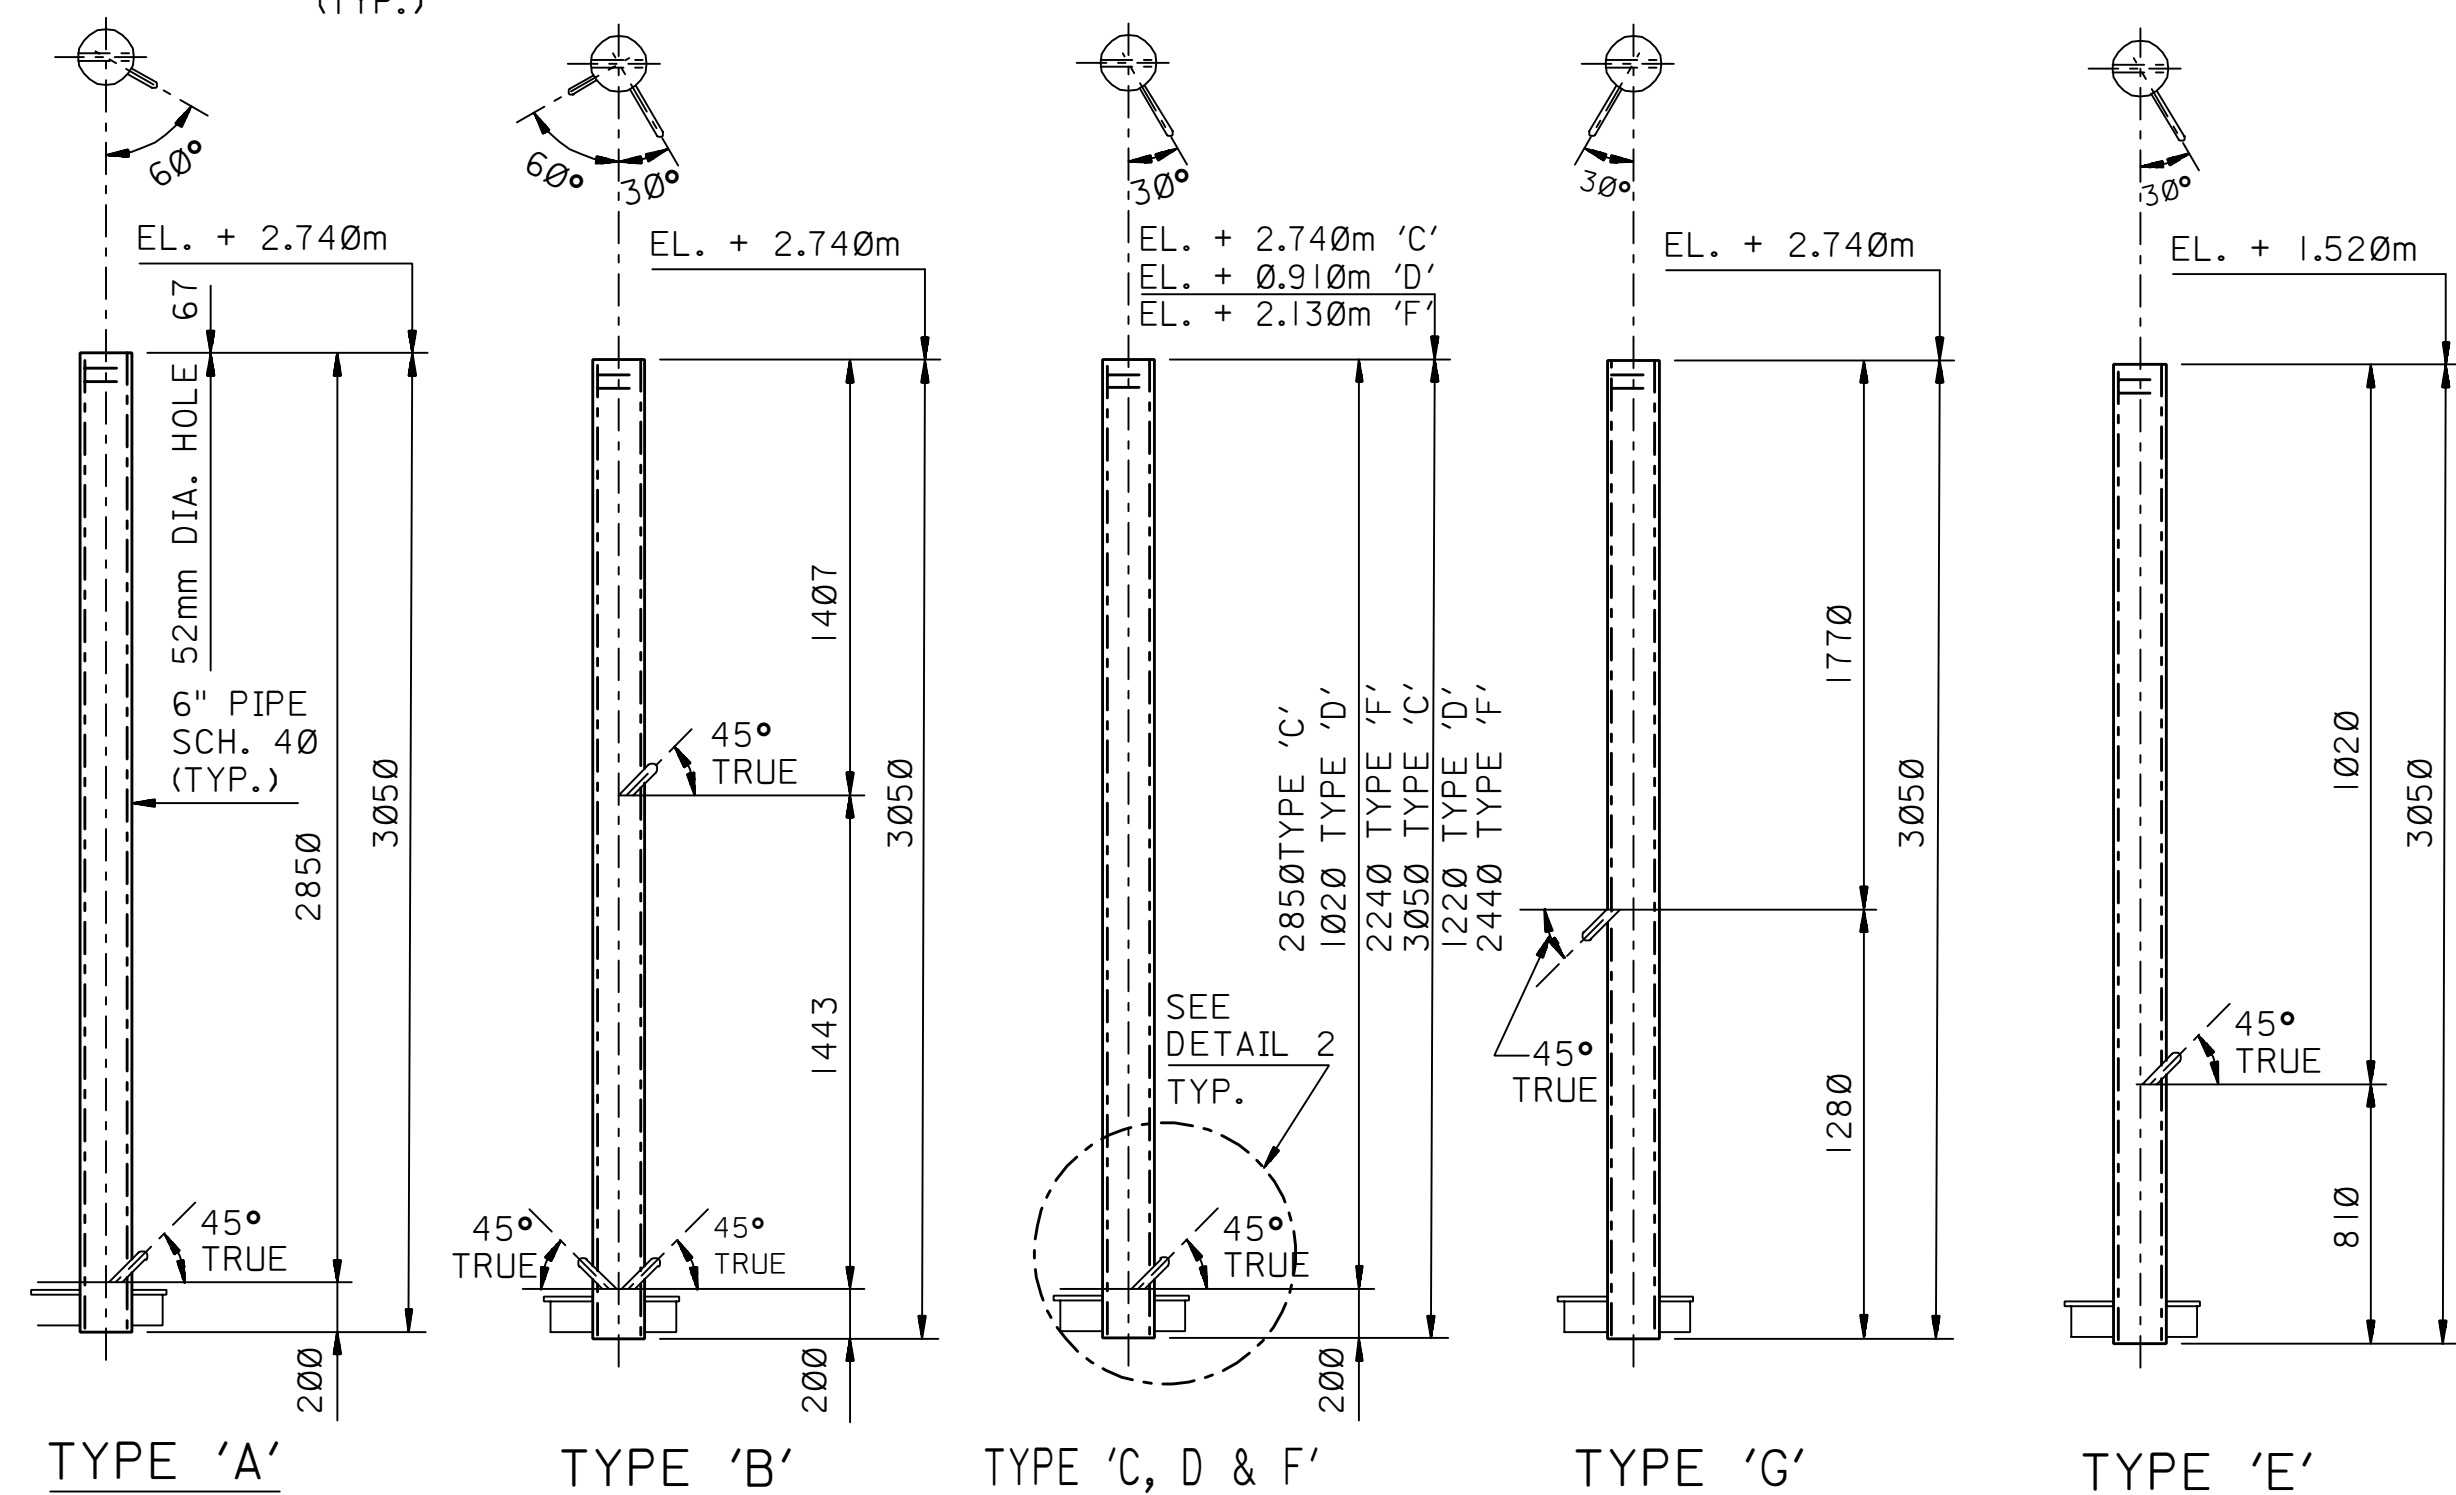


LOCATION OF HOOKS ON HANGERS

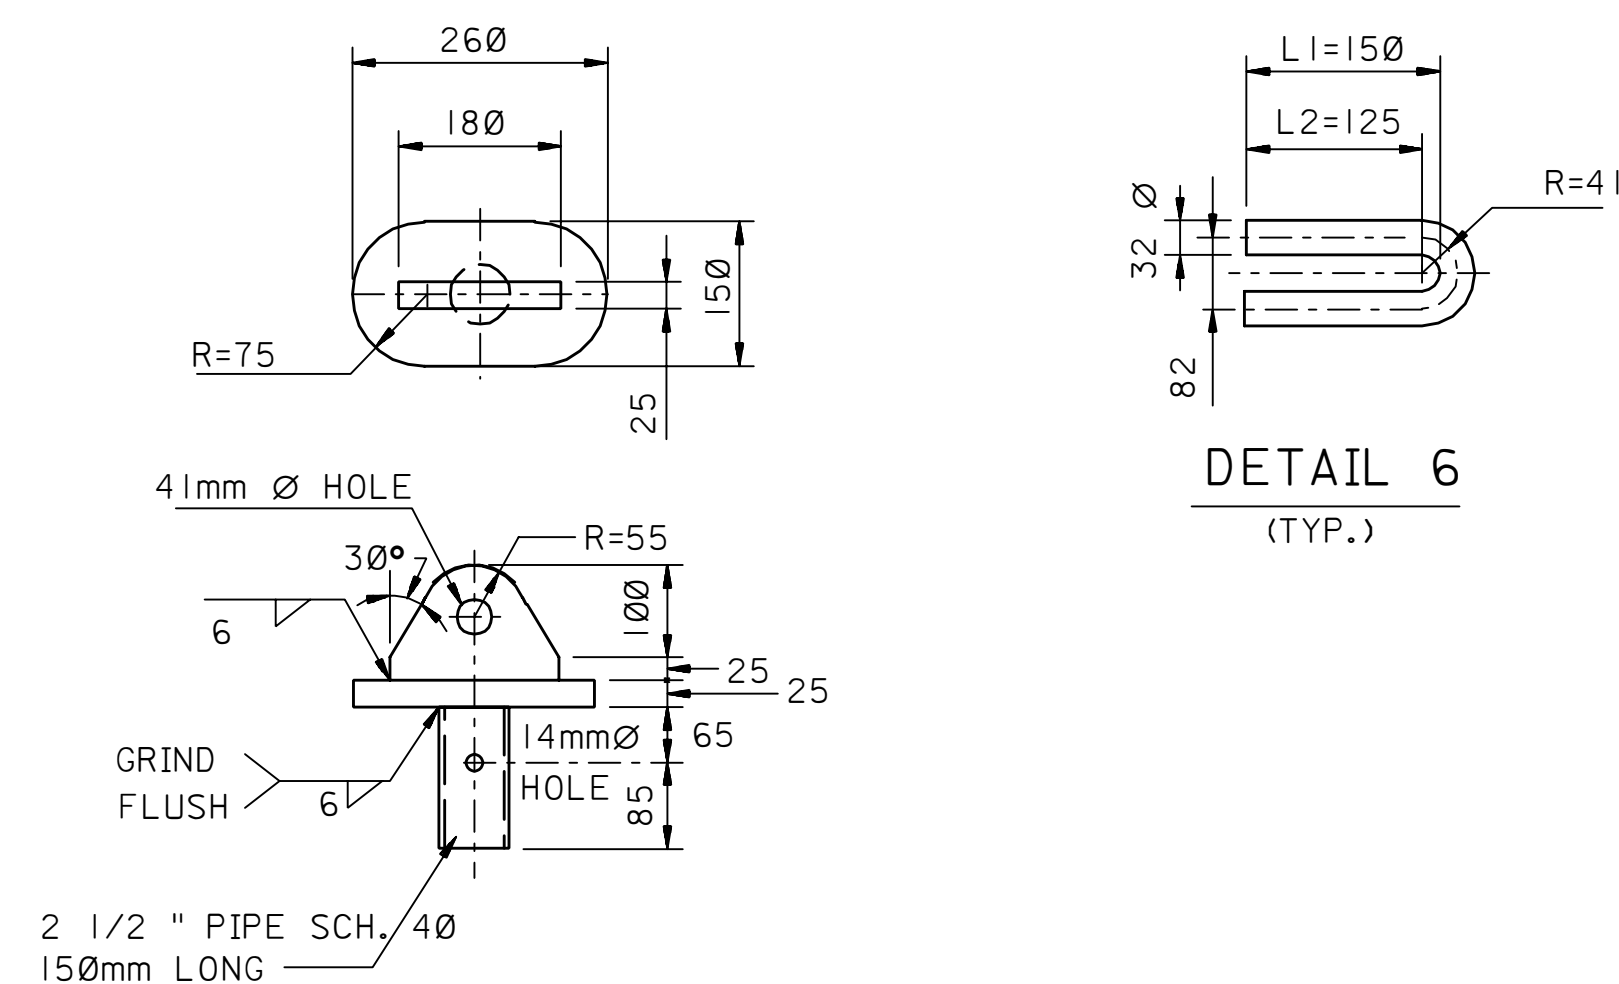


DETAIL 5
(TYP.)

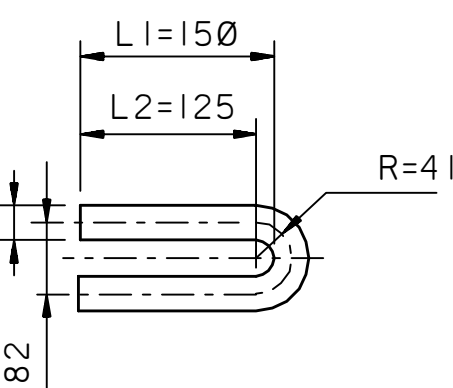

DETAIL 6
(TYP.)

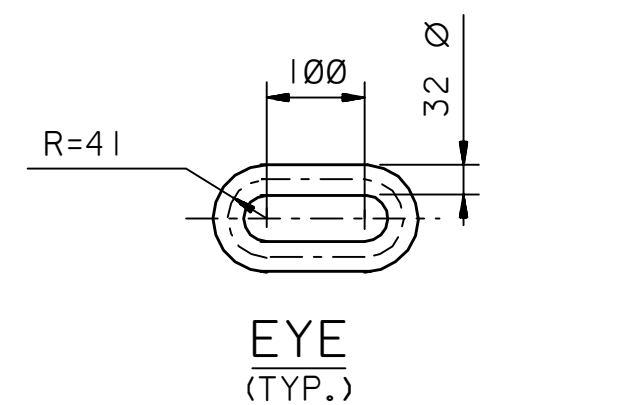


EYE
(TYP.)

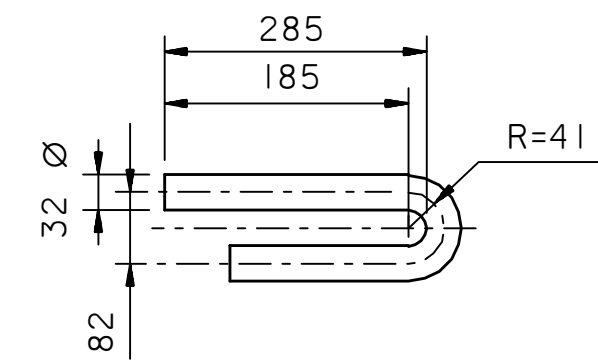


DETAIL 7


(TYP.)

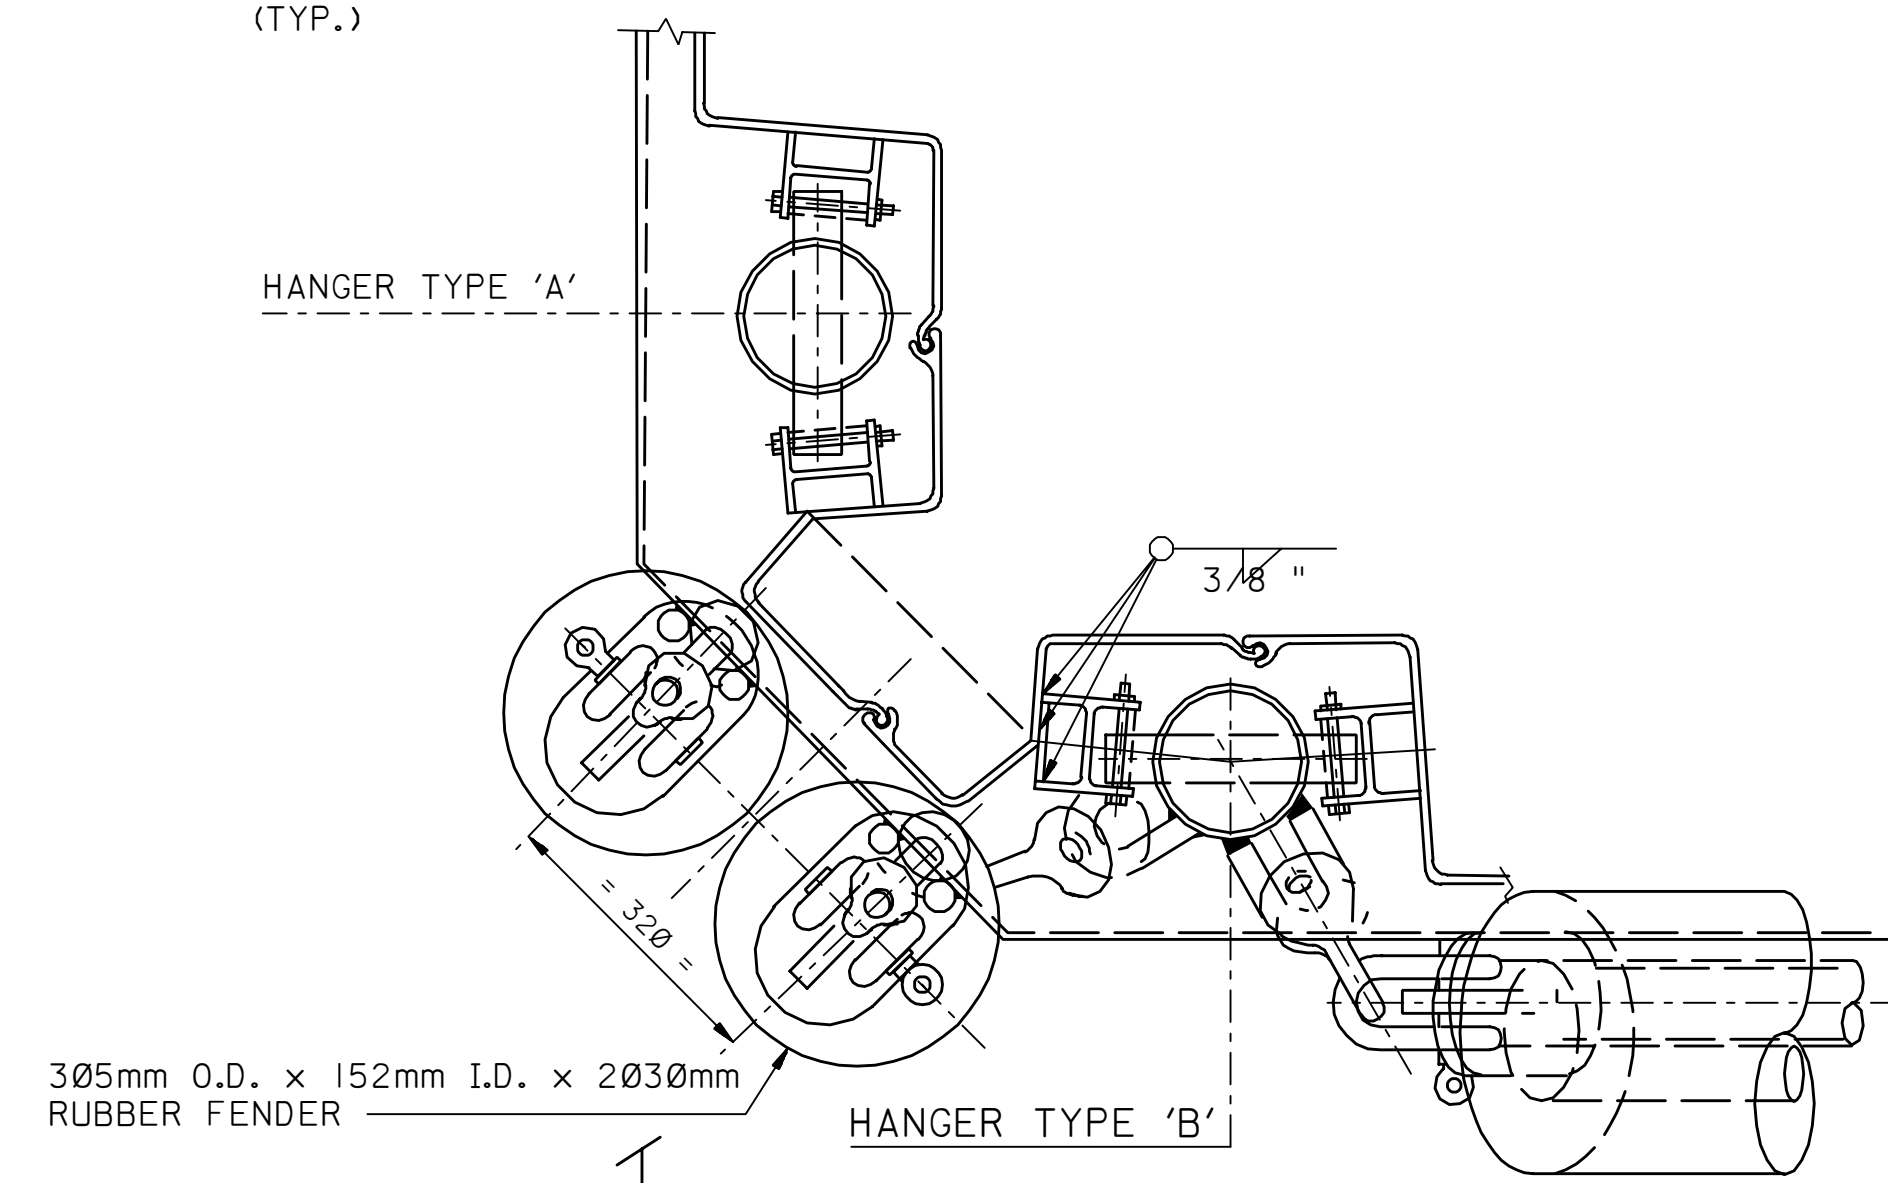

BOTTOM OF CONCRETE —

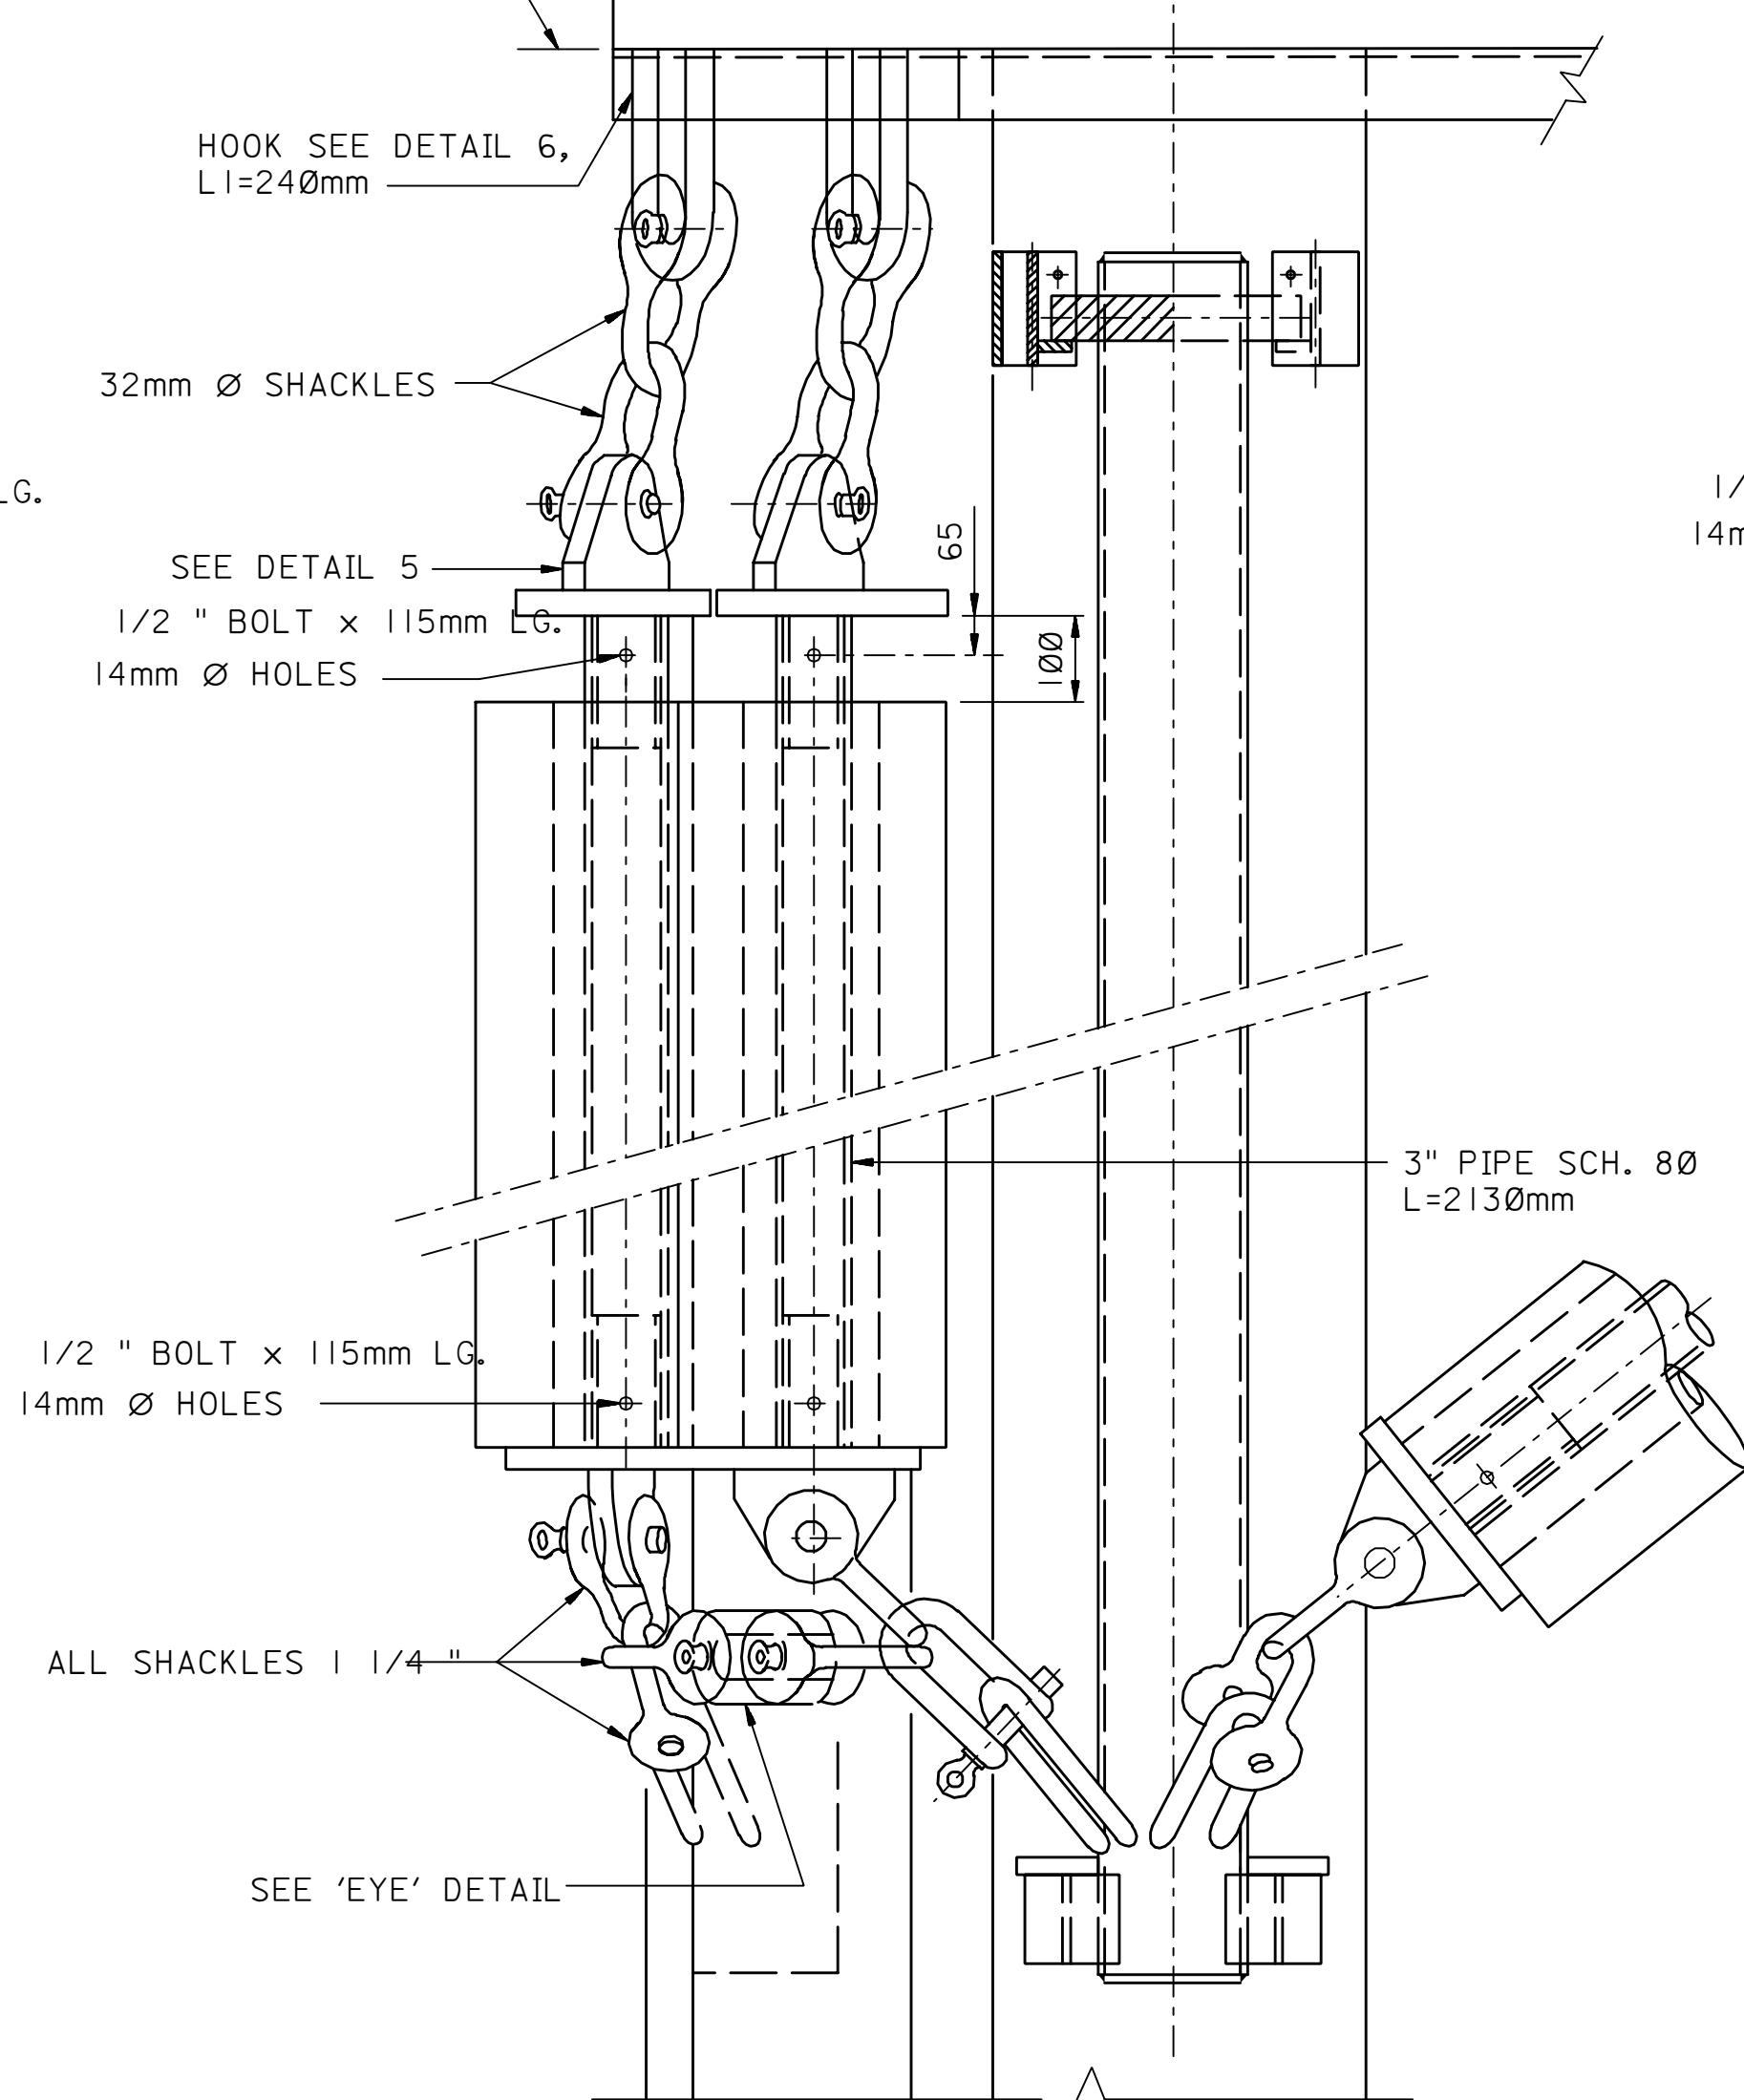

DETAIL 3

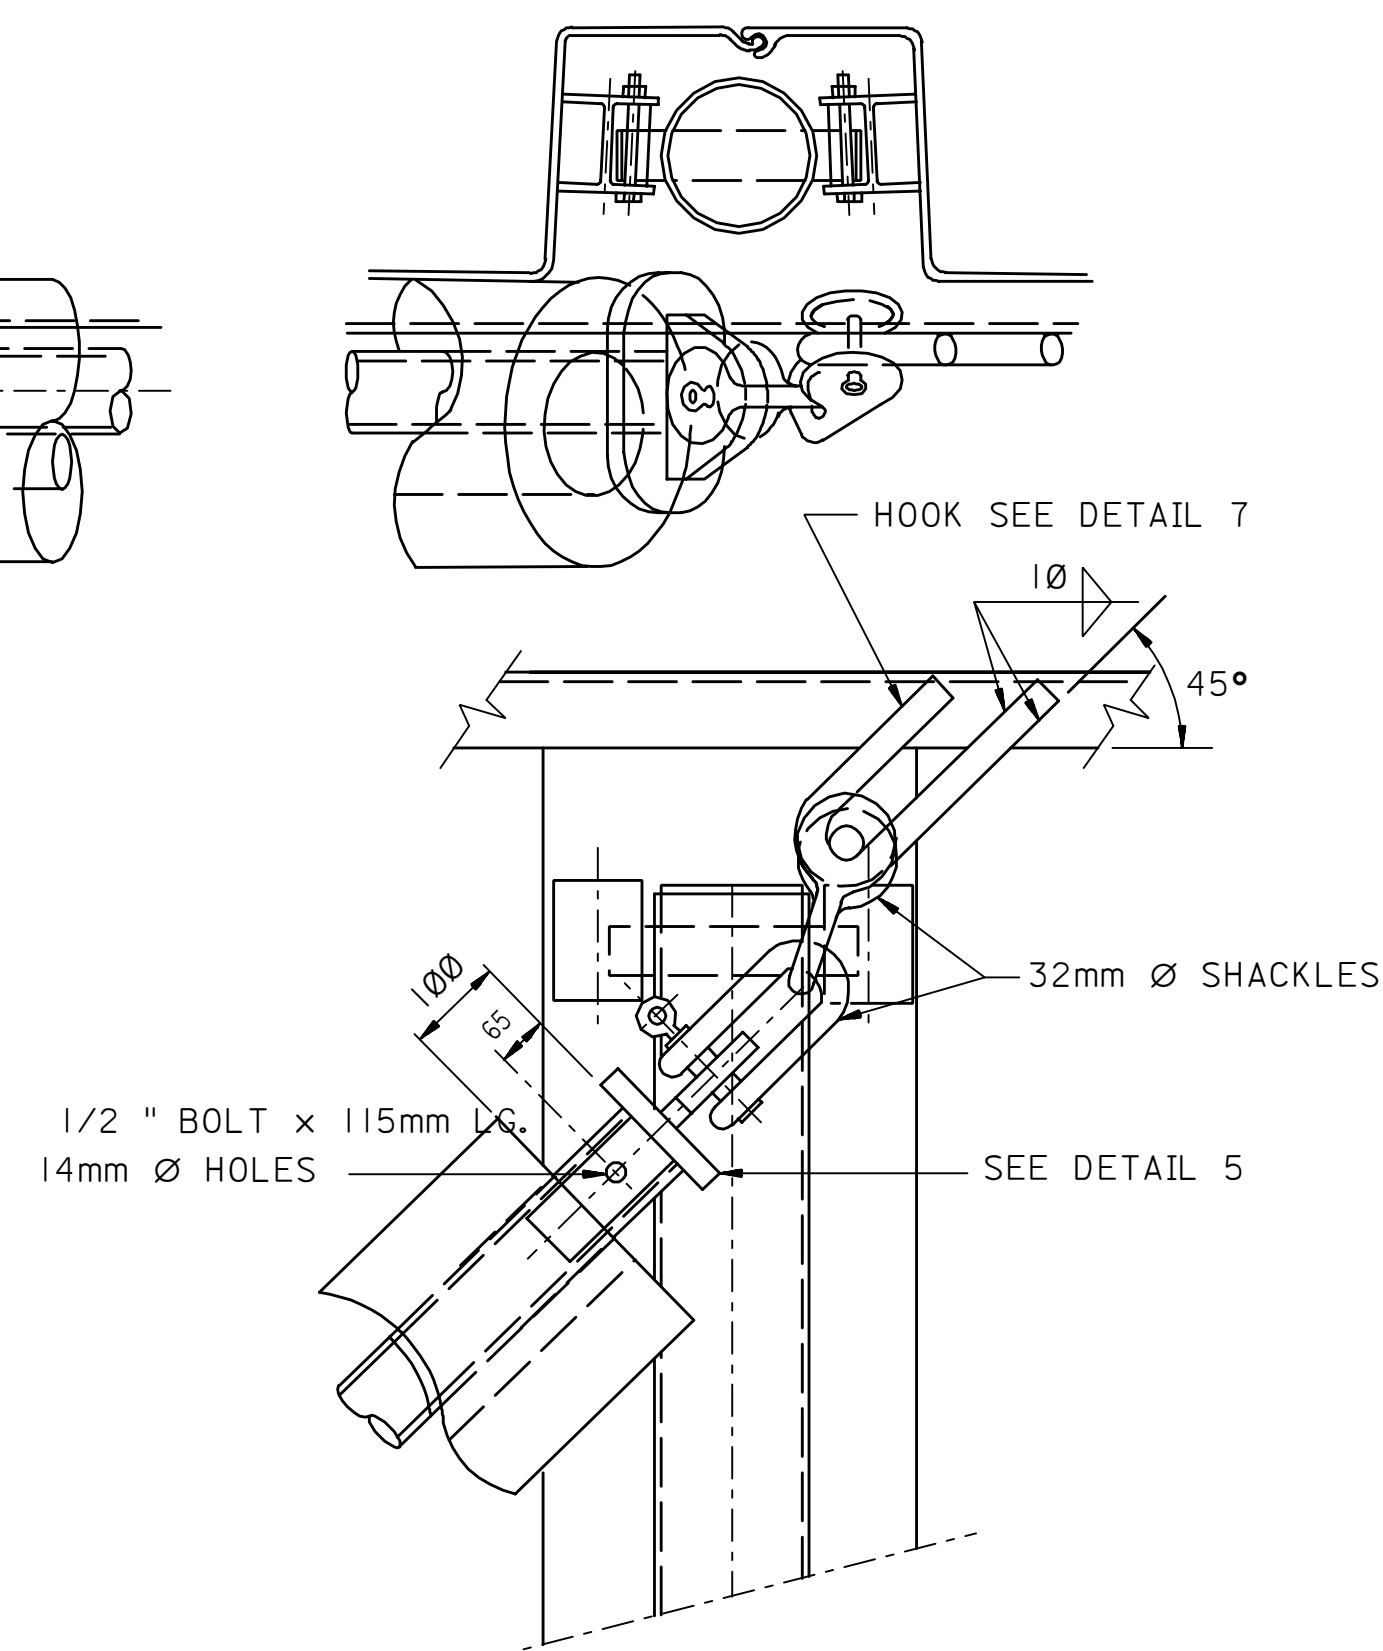

DETAIL 4

(TYP.)

NOTES:

1. DIMENSIONS AS SHOWN ARE TO SUIT HOESCH IV SHEET PILES AT 800mm CRS. AND MAY VARY TO SUIT ALTERNATIVE PILES.
2. IN CASE SHACKLE DIMENSIONS VARY, ONE FENDER AND HANGERS TO BE FABRICATED INITIALLY AND ERECTED TO CHECK FIT. DIMENSIONS OF REMAINDER TO BE ADJUSTED IF NECESSARY.
3. ALL DIMENSIONS ARE IN MILLIMETERS UNLESS NOTED OTHERWISE.

[illegible]