


990	0990	AA-036658	A	0990
PLANT NO.	INDEX	DRAWING NUMBER	SHT. NO.	REV. NO.

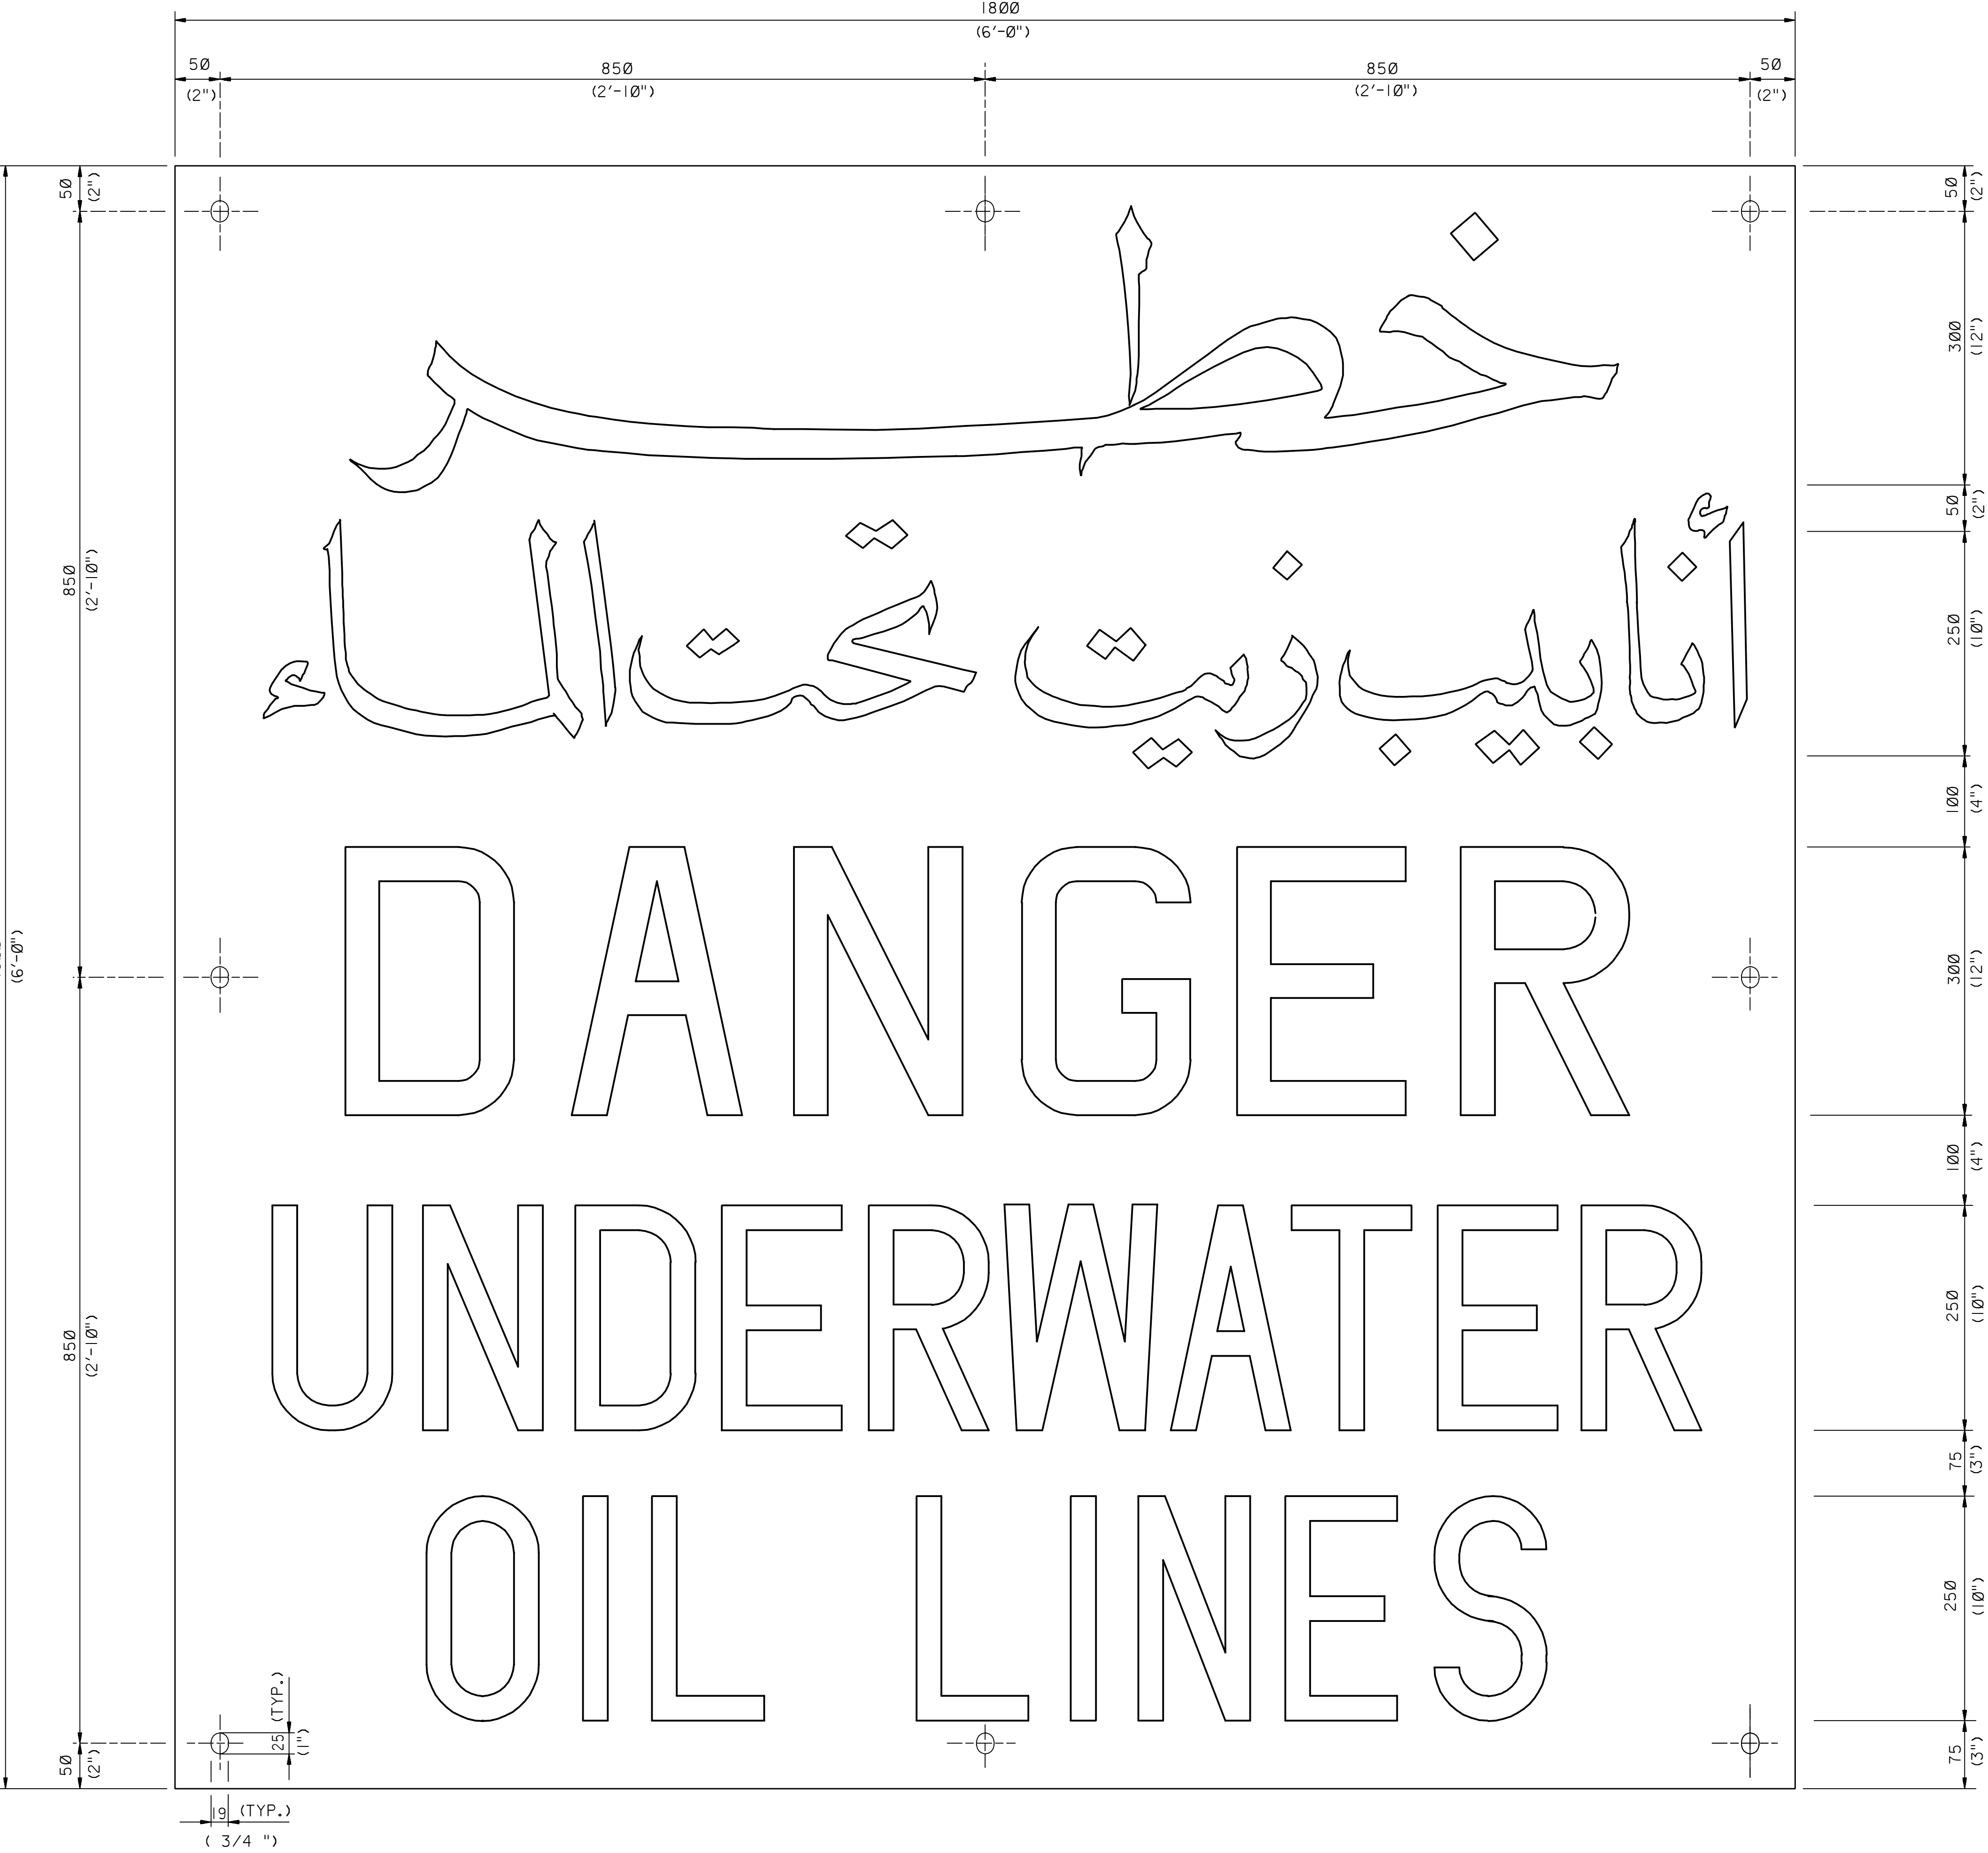

- NOTES:
- THE MARKER PLATES SHALL BE COATED ACCORDING TO APCS-1B OF SAES-H-101. USE YELLOW (SAMS S/N 09-612-375) FOR THE FINISH COAT.
 - LETTERING SHALL BE WRITTEN IN BLACK (SAMS S/N 09-611-085).
 - THE SIGN SHALL BE MADE FROM 10 GAUGE STEEL.
 - ALL DIMENSIONS IN MILLIMETERS UNLESS NOTED OTHERWISE.

REFERENCE DRAWING			
PLAN, SECTIONS AND DETAILS OF MARKER PILE AND MARINE LANTERN SUPPORT FOR UNDERWATER P/L	AA-036654		

TYPICAL INSTALLATION DRAWING							
REV. NO.	DATE	BY	JO/EWO	DESCRIPTION	CHKD.	CERT.	APPD.
05	NOV95	ESSD RLO		REVISED NOTES.			
04	MAR92	ESSD EPE		DRAWING DIGITIZED INTO CADD DATABASE WITHOUT CHANGES			
SAUDI ARABIAN OIL COMPANY							
DRAWN BY _____ BDH _____ CHECKED BY _____ SCALE: _____ NONE _____							
DATE STARTED _____ DATE COMPLETED _____ 05-25-70 _____							
OPR'G. DEPT. _____ ENG. DEPT. _____							
APP'D. FOR CONST. _____							
THIS DRAWING IS NOT TO BE USED FOR CONSTRUCTION OR FOR ORDERING MATERIAL UNTIL CERTIFIED AND DATED				CERTIFIED BY _____ DATE _____			
WARNING SIGN							
FOR ATTACHMENT TO UNDERWATER P/L MARKER PILES OFFSHORE							
STD. DWG.				METRIC			
PLANT NO.	INDEX	DRAWING NUMBER			SHT. NO.	REV. NO.	
990	A	AA-036658			001	05	