



990	001	00	AA-036659	A	09
PLANT NO.	INDEX	DRAWING NUMBER	SHT. NO.	REV. NO.	

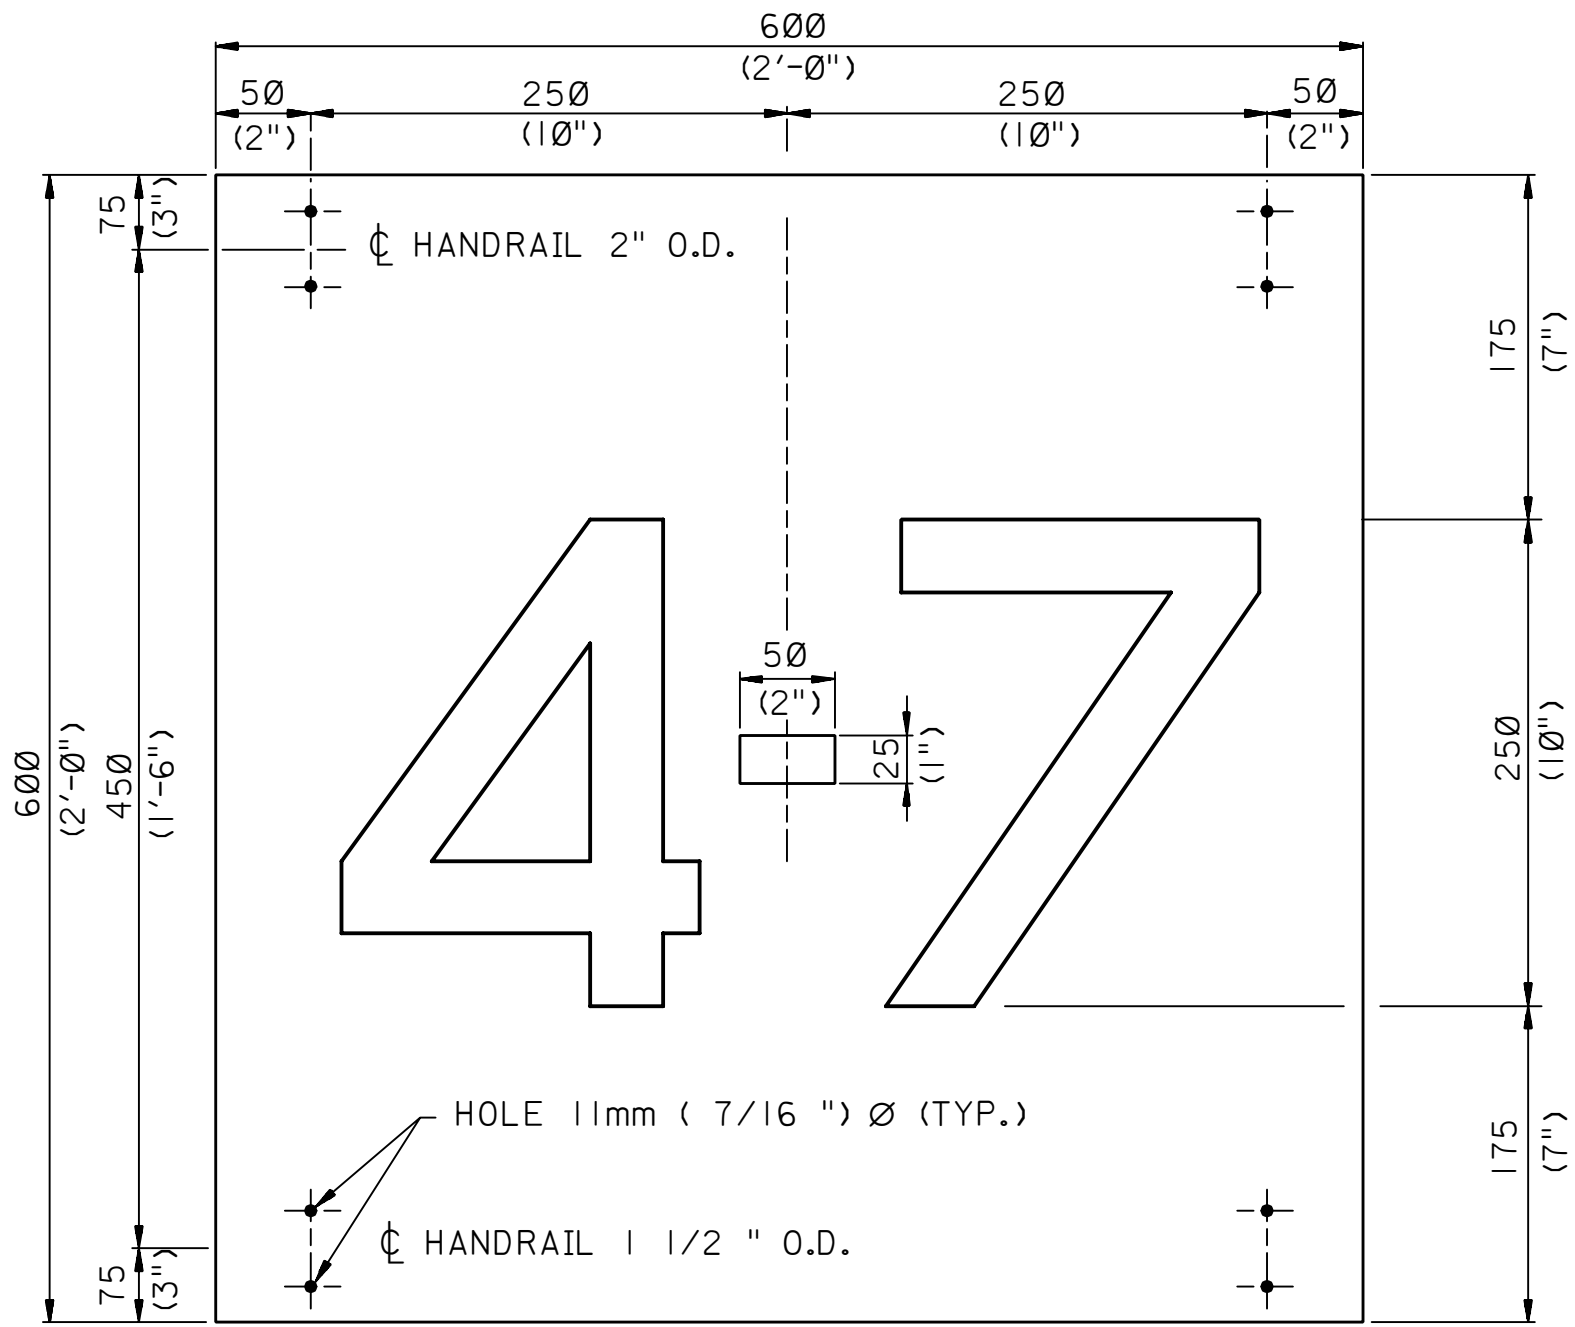

WHEN ONLY ENGLISH NUMBERS REQ'D.
(LETTERING ON BOTH SIDES)
MOUNT ON HANDRAIL USING 3/8 " U-BOLTS

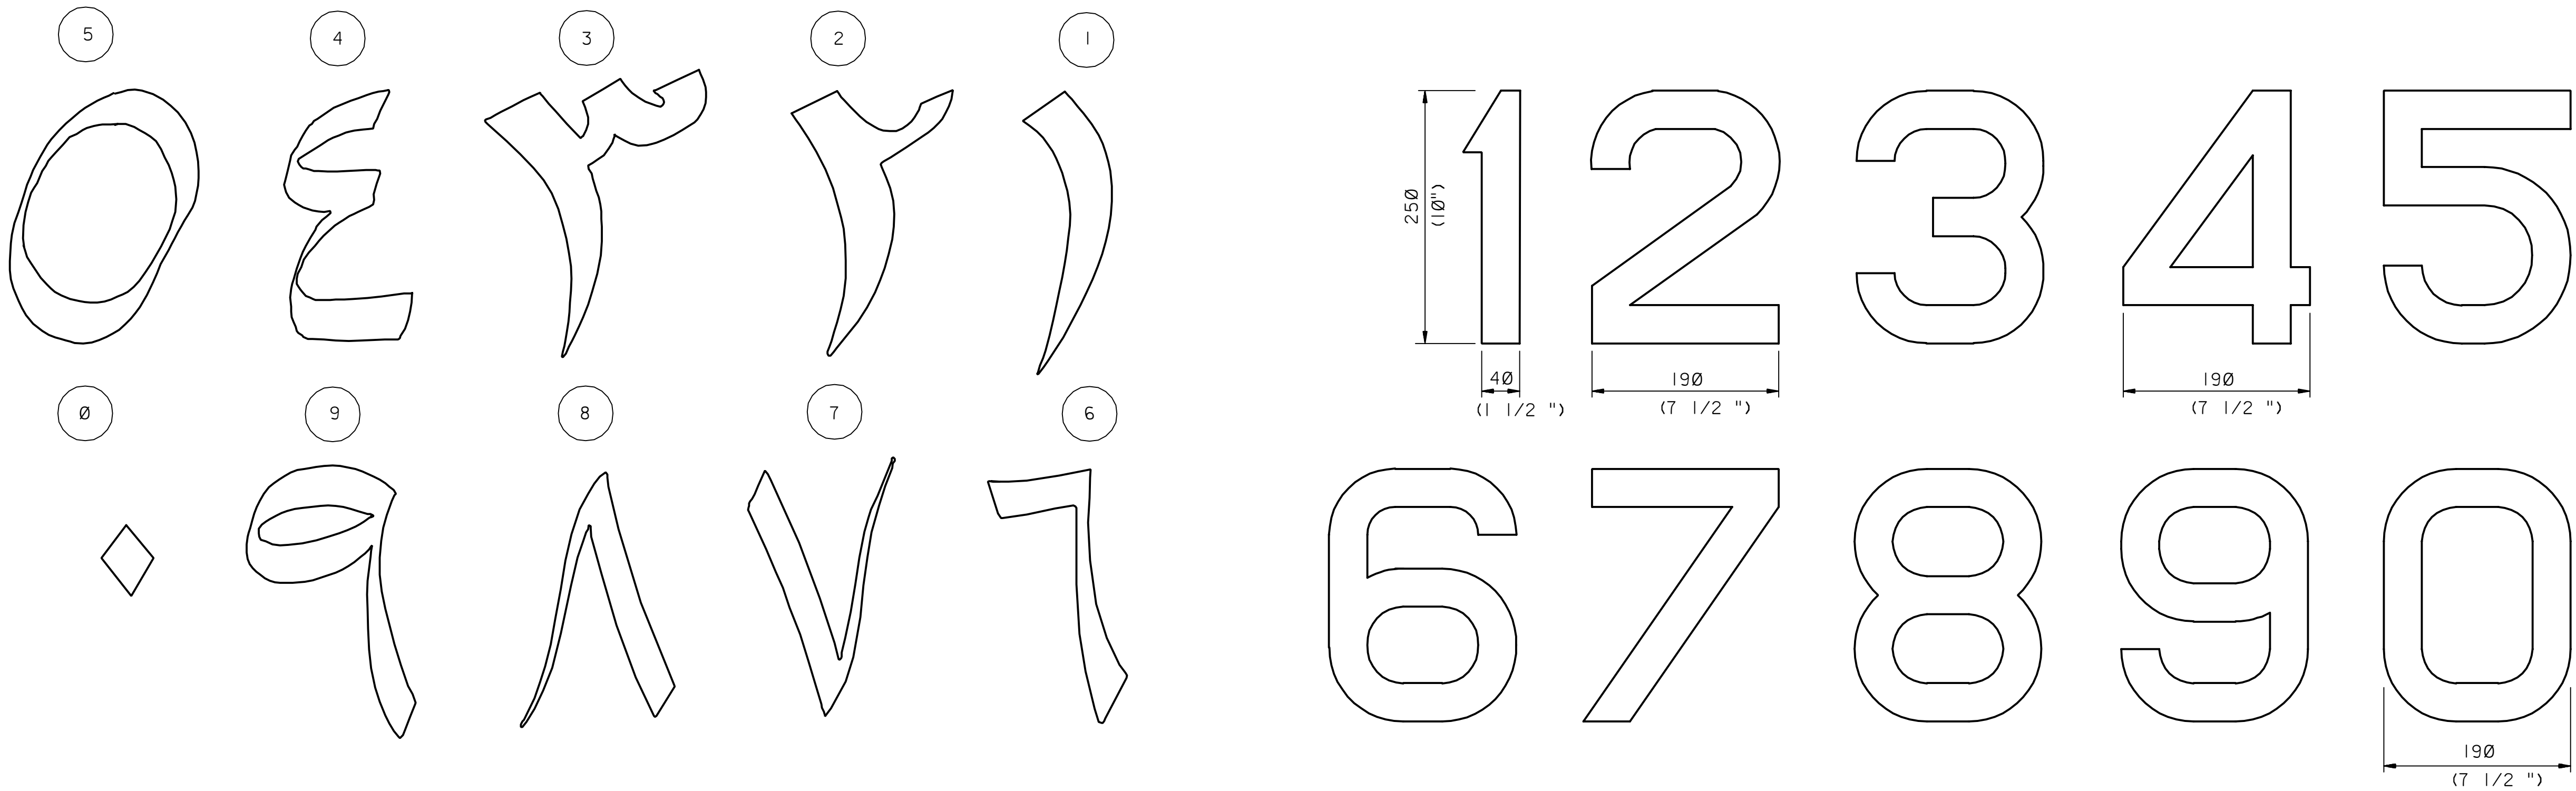

- NOTES:
1. THE MARKER PLATES SHALL BE PAINTED ACCORDING TO APAS-NO. 7.
 2. THE MARKER FACE SHALL BE SPRAYED WITH ONE COAT OF " EXTERIOR ENAMEL WHITE" AMS. NO. 09-630-785.
 3. THE LETTERING SHALL BE DONE IN A FLUORESCENT COLOR OF ROCKET RED AMS. NO. 09-686-871.
 4. THE SIGN SHALL BE MADE FROM 10 GA. STEEL.
 5. FIRST NUMBER DESIGNATES TRUNKLINE.
 6. SECOND NUMBER DESIGNATES LOCATION OF PILE.
 7. ALL DIMENSIONS IN MILLIMETERS UNLESS NOTED OTHERWISE.

REFERENCE DRAWING			
PLAN, SECTIONS AND DETAILS OF MARKER PILE AND MARINE LANTERN SUPPORT FOR UNDERWATER PIPELINE			AA-036654

TYPICAL INSTALLATION DRAWING						
04	MAR92	ESSD EPE	DRAWING DIGITIZED INTO CADD DATABASE WITHOUT CHANGES			
REV. NO.	DATE	BY	JO/EWO	DESCRIPTION	CHKD.	CERT. APPD.
SAUDI ARABIAN OIL COMPANY						
DRAWN BY _____ BDH _____ CHECKED BY _____ SCALE: _____ NONE _____						
DATE STARTED _____ DATE COMPLETED _____ 05-26-70						
OPR'G. DEPT. _____ ENG. DEPT. _____						
APP'D. FOR CONST. _____						
THIS DRAWING IS NOT TO BE USED FOR CONSTRUCTION OR FOR ORDERING MATERIAL UNTIL CERTIFIED AND DATED				CERTIFIED BY _____ DATE _____		
MARKER PILE NUMBER						
FOR ATTACHMENT TO UNDERWATER P/L MARKER PILES OFFSHORE						
STD. DWG.					METRIC	
PLANT NO.	INDEX	DRAWING NUMBER			SHT. NO.	REV. NO.
990	A	AA-036659			001	04