
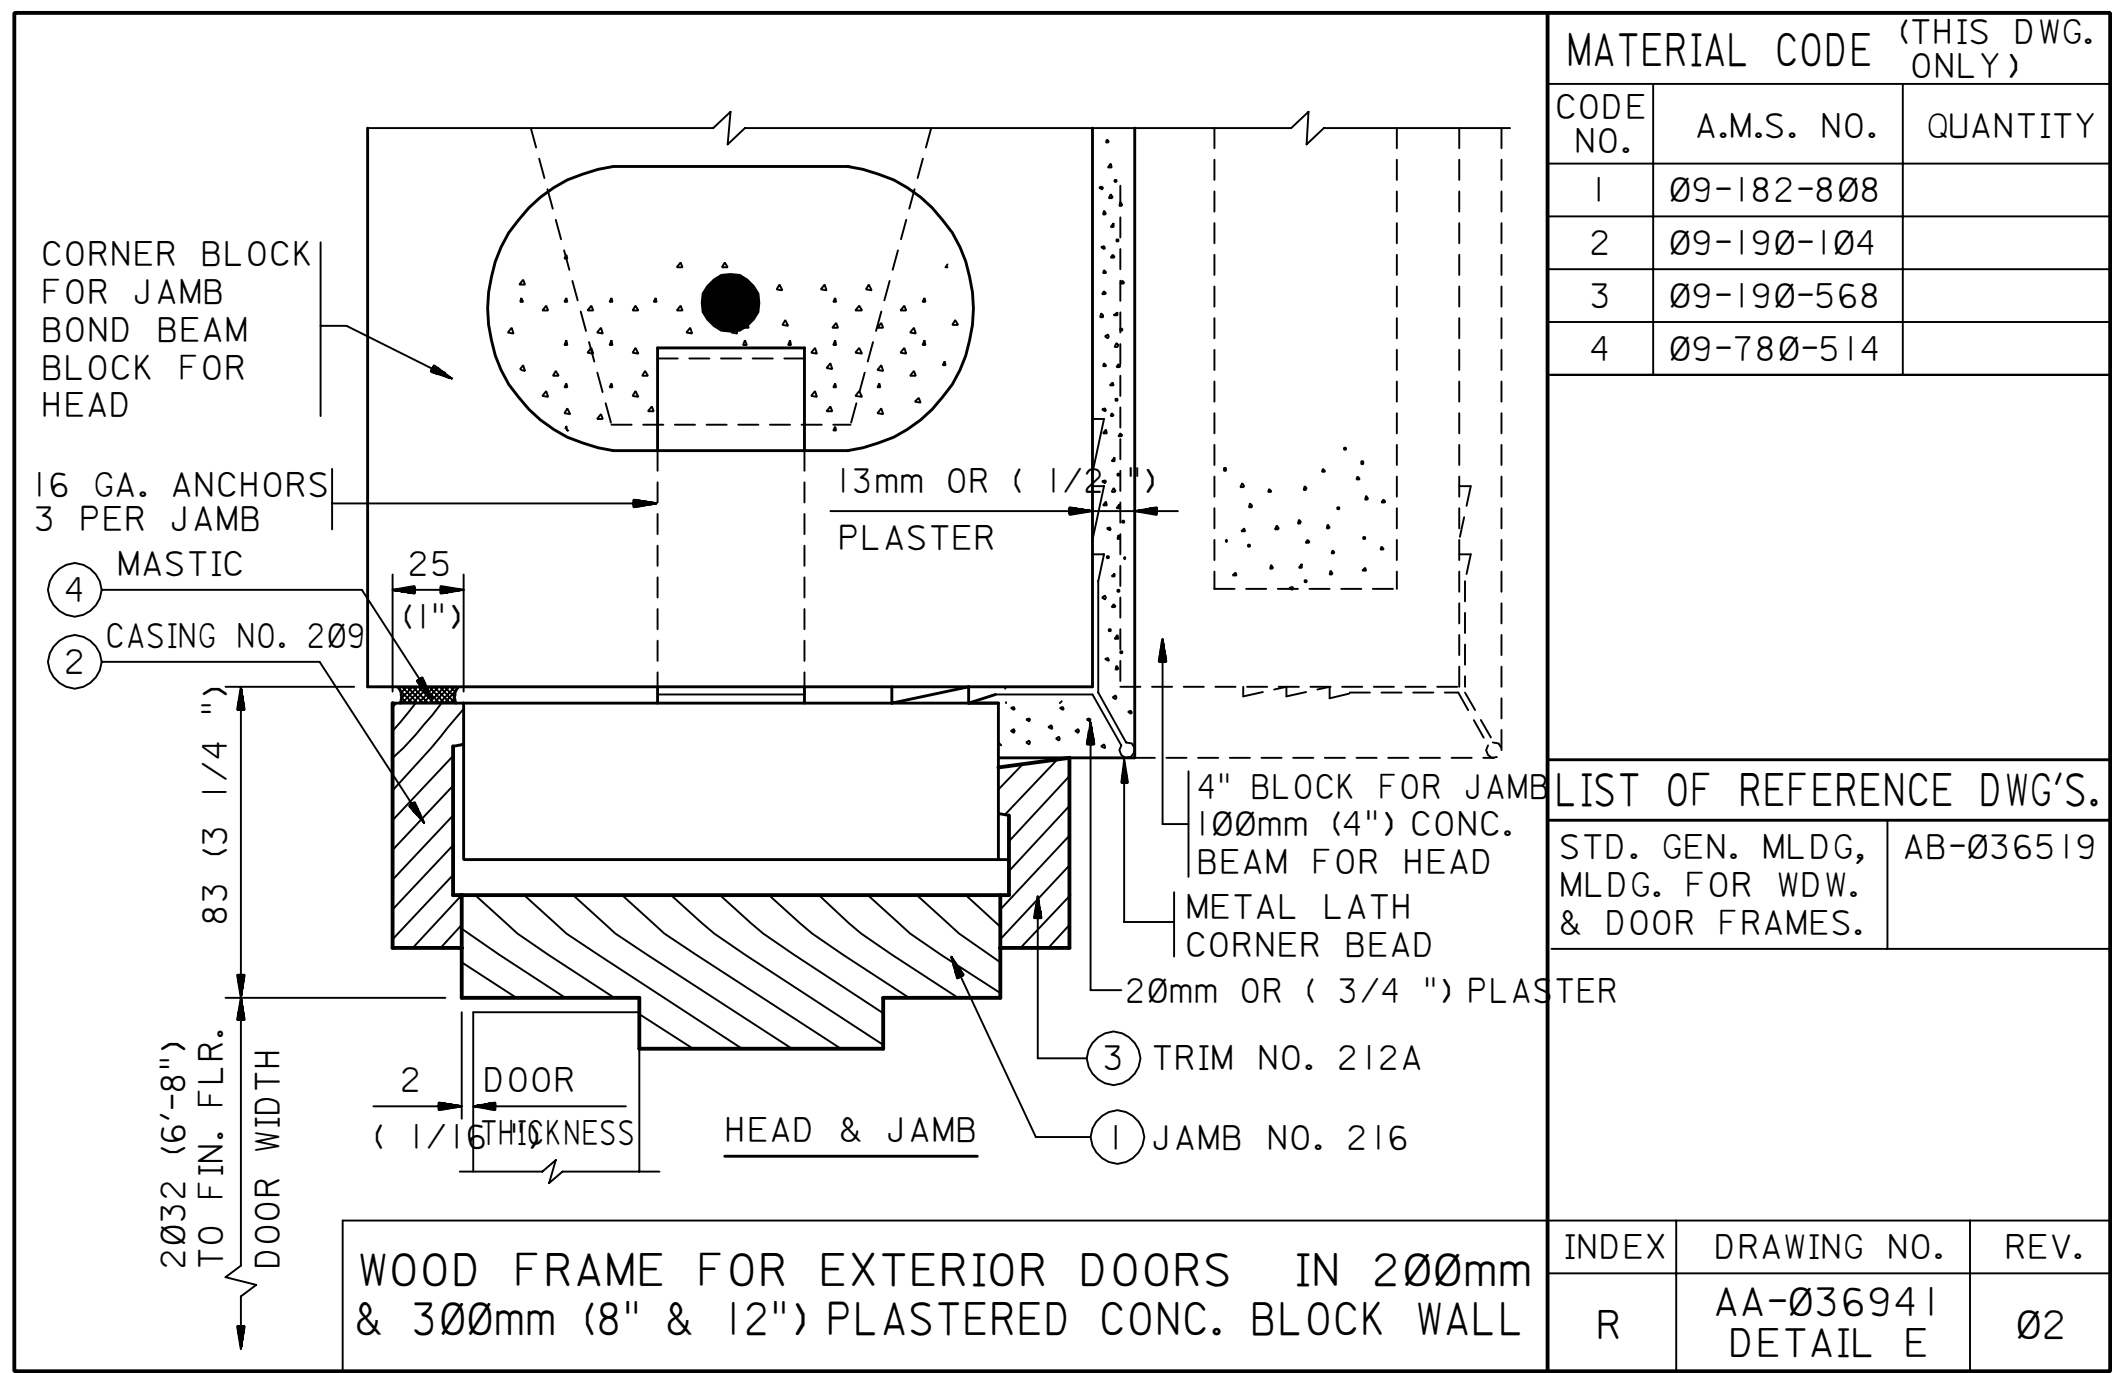
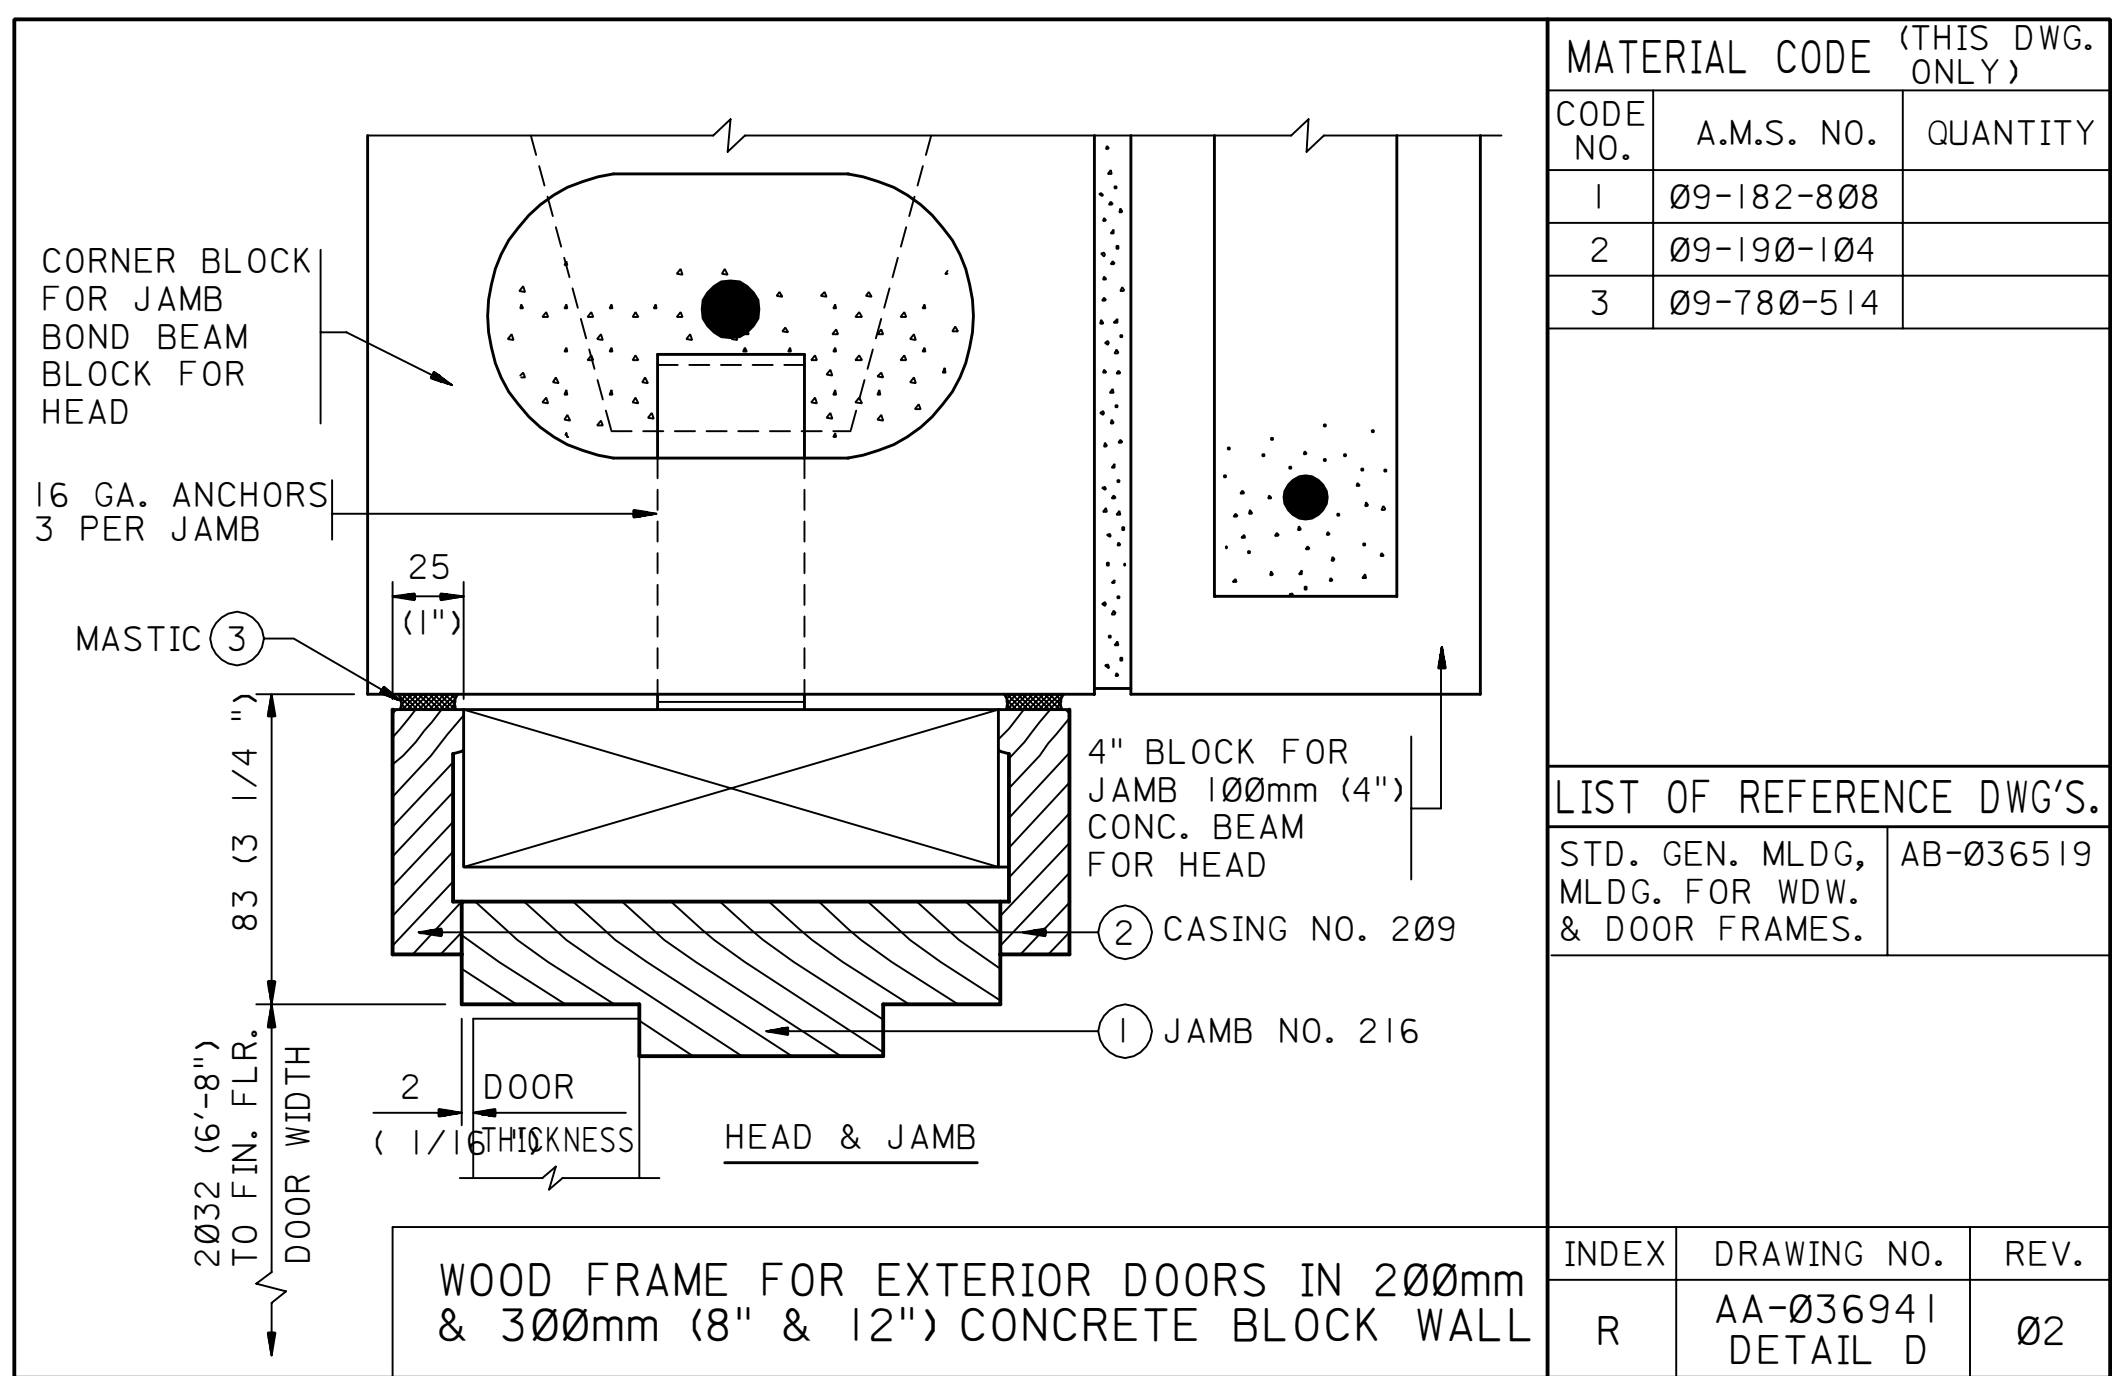
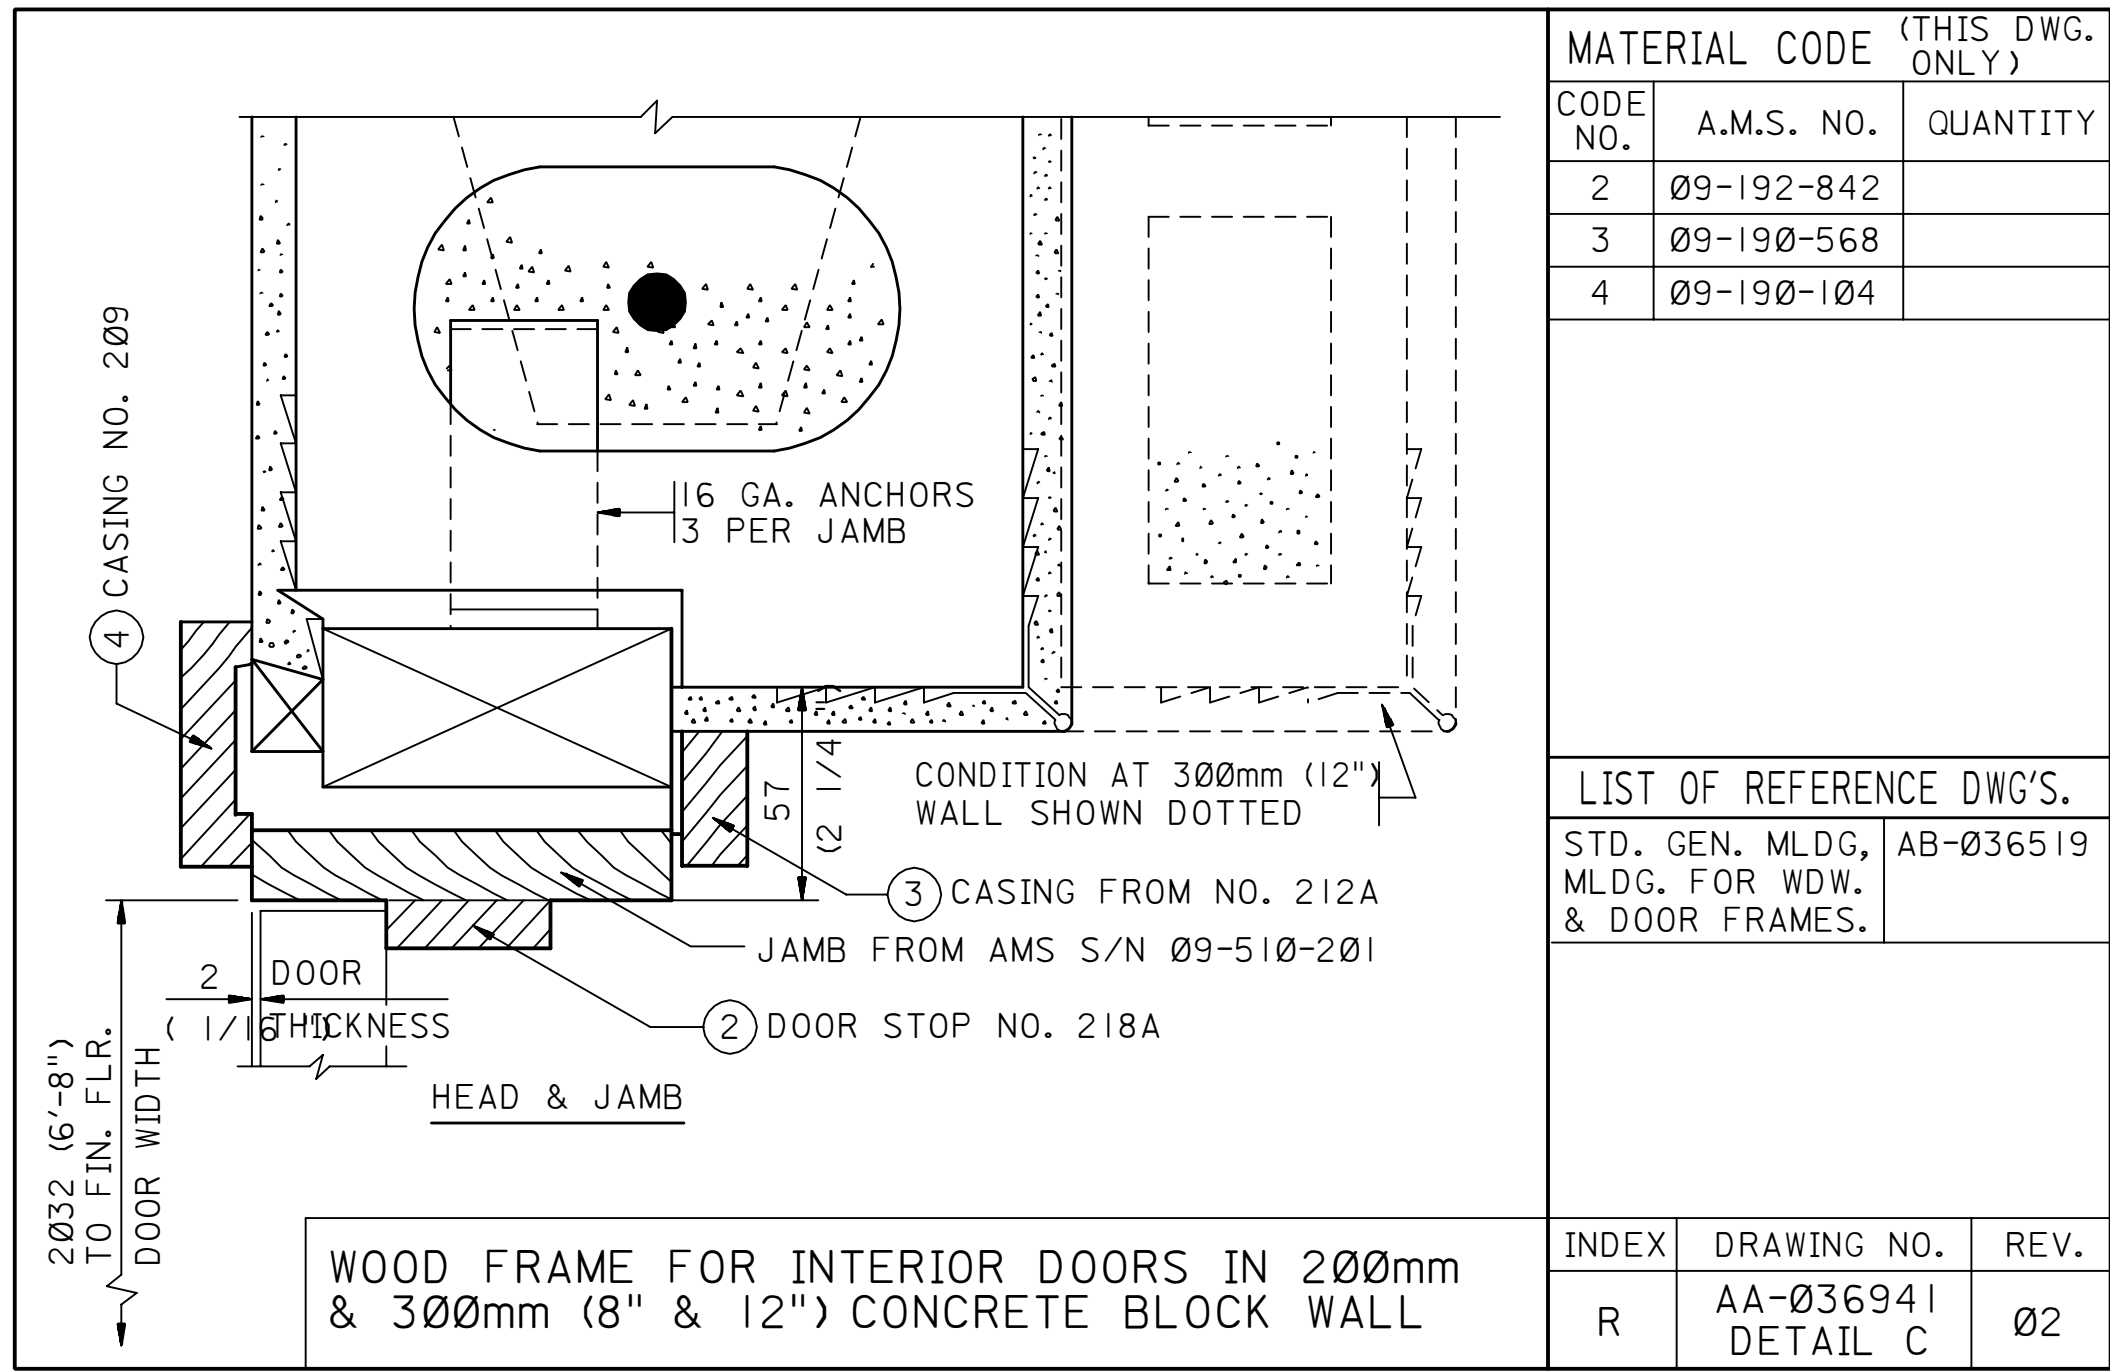
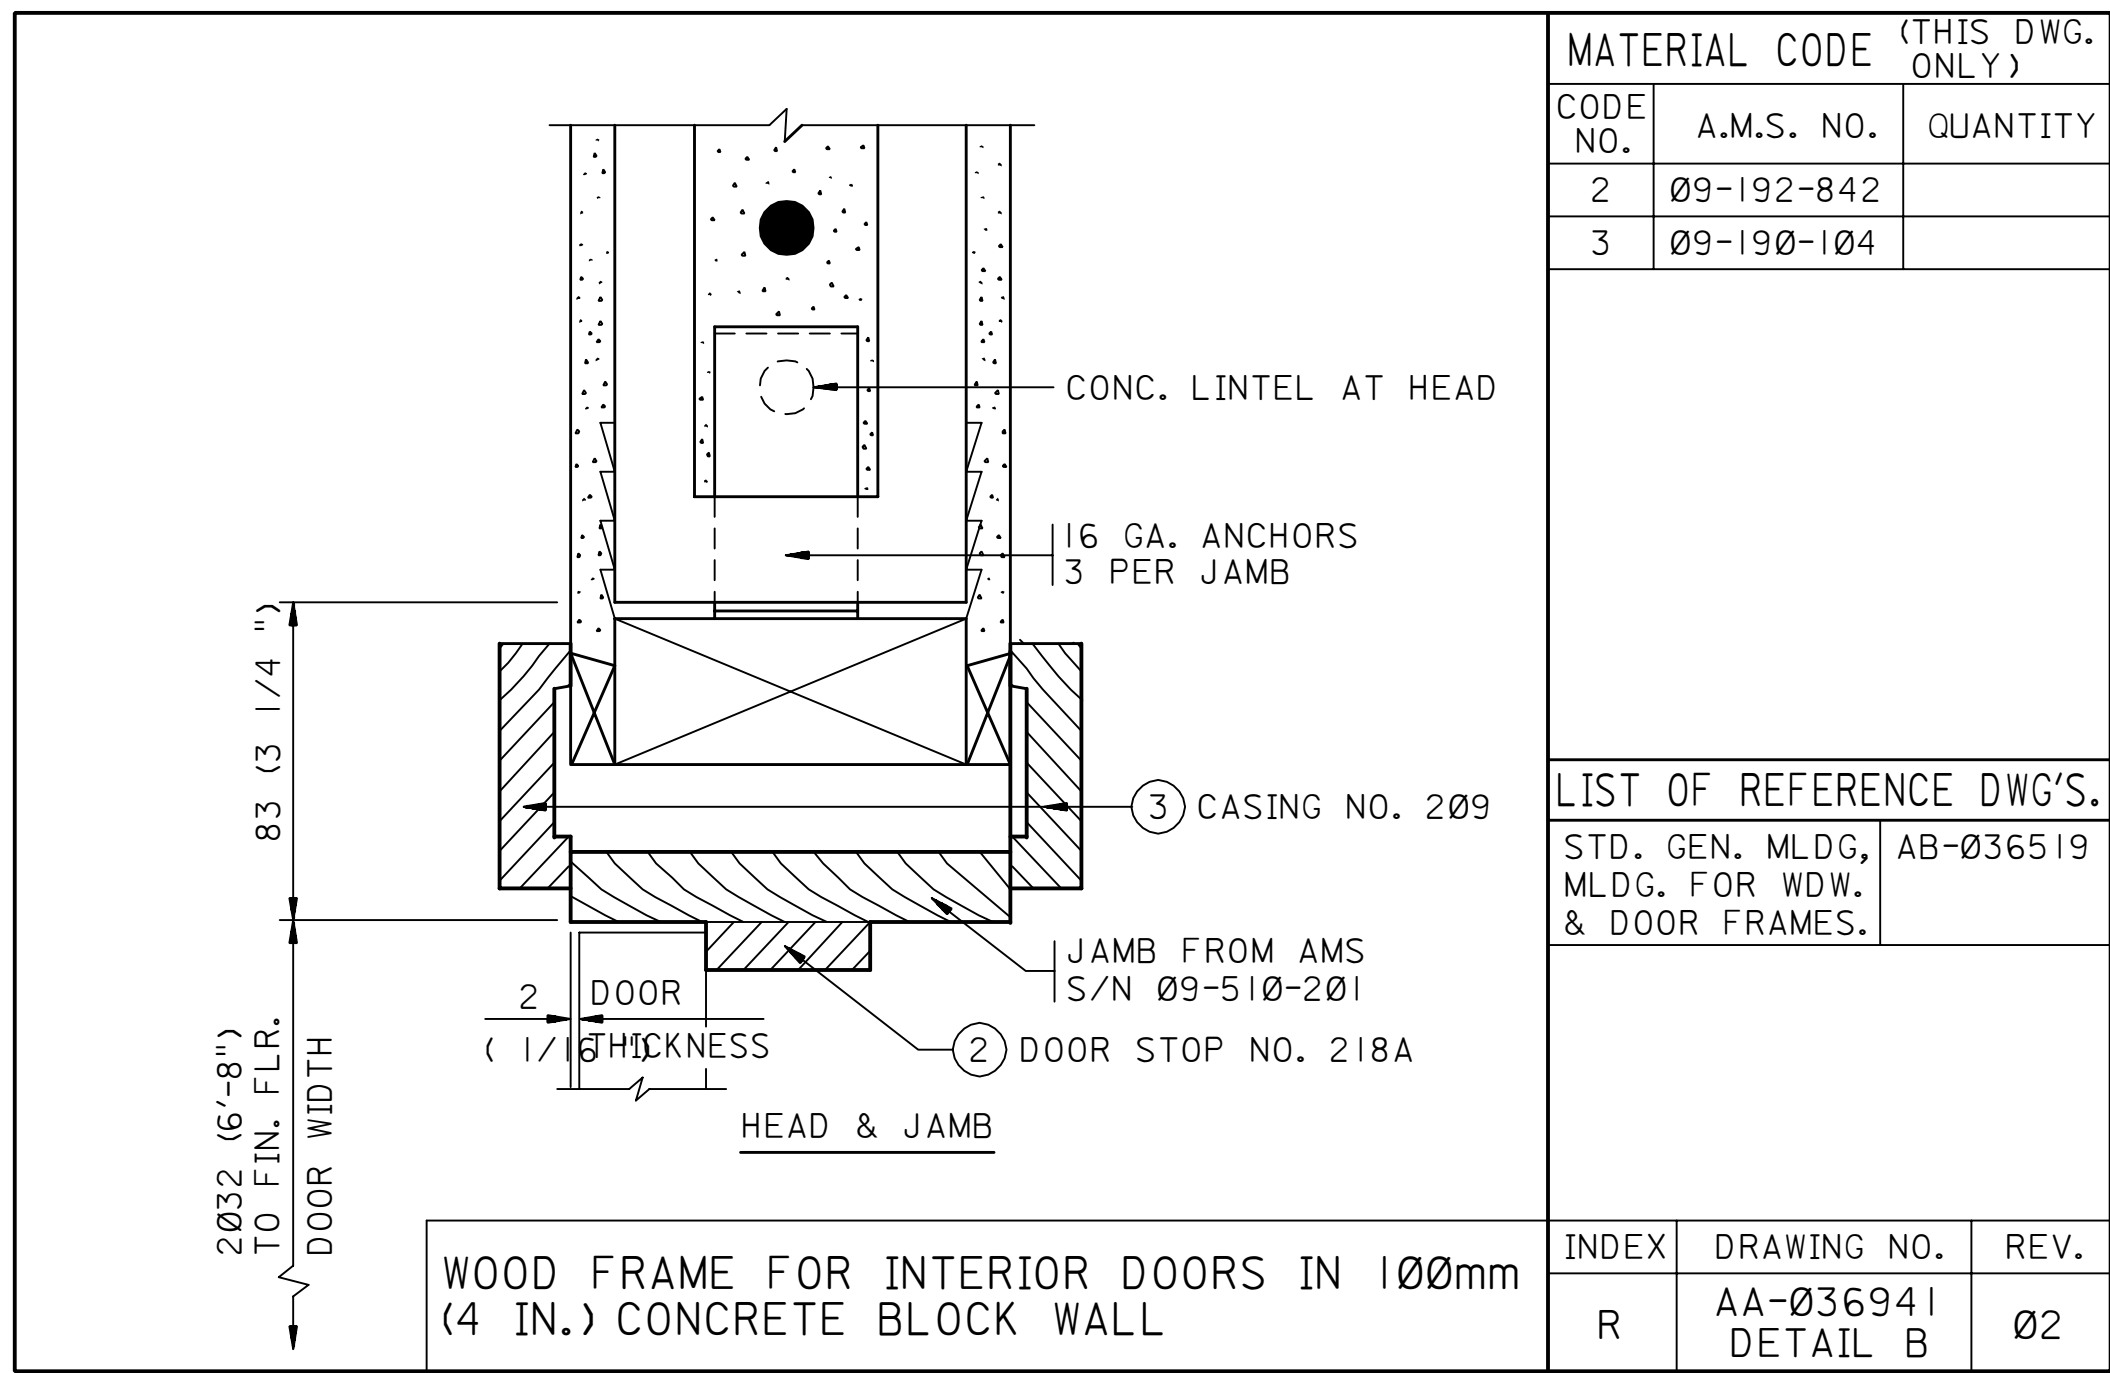


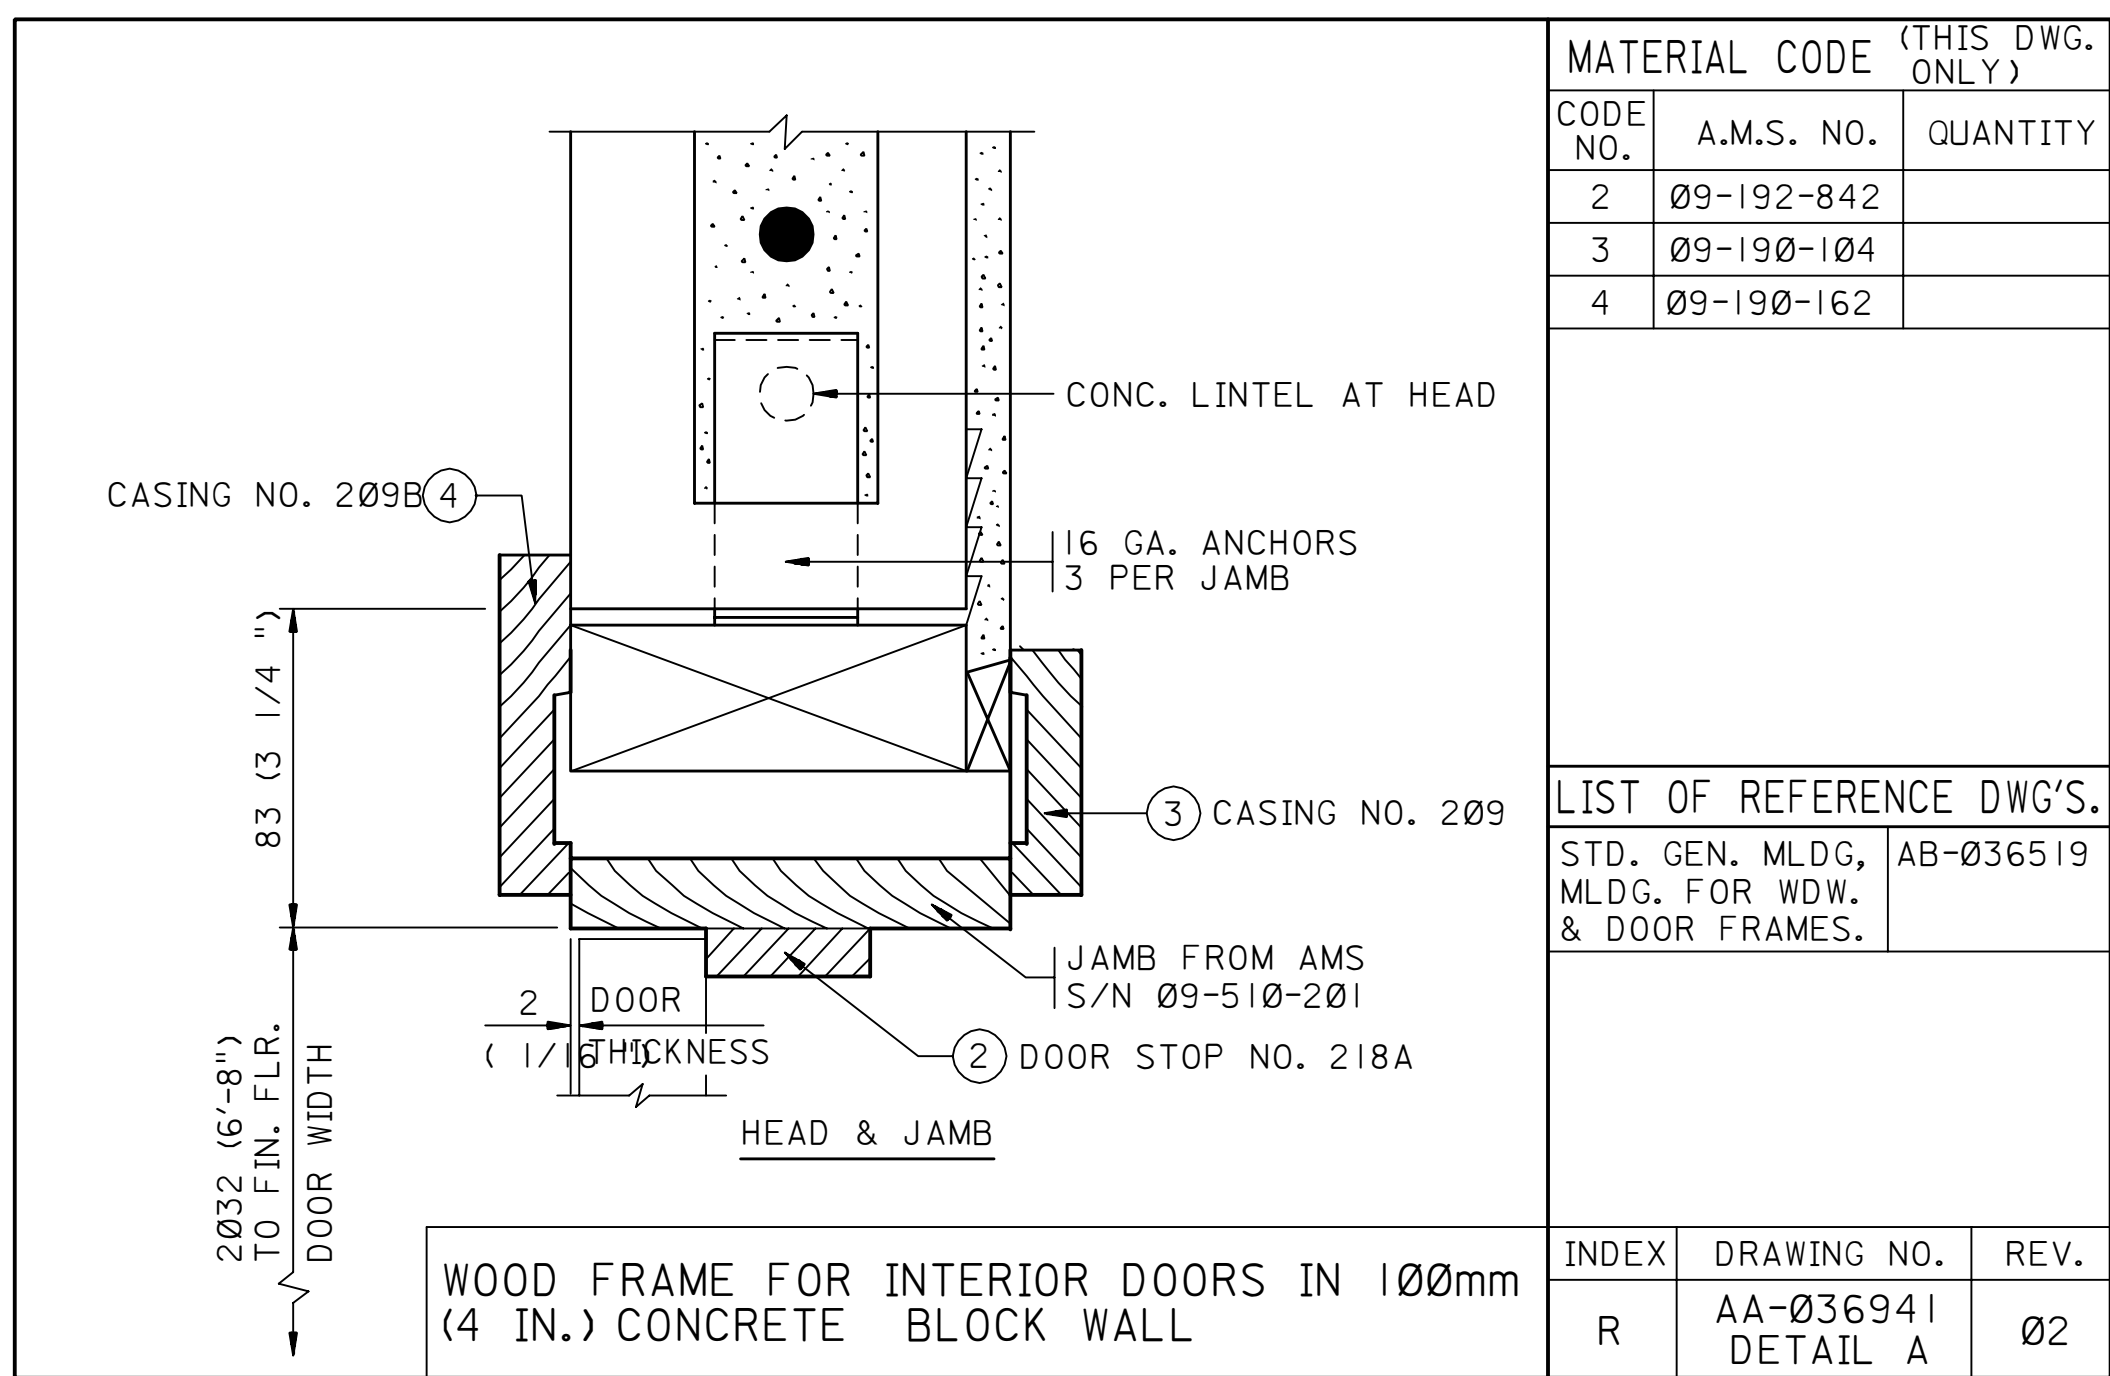

NOTES:

1. ALL DIMENSIONS ARE IN MILLIMETERS UNLESS NOTED OTHERWISE.

LIST OF MATERIALS	
STANDARD GENERAL MOLDINGS AND MOLDINGS FOR WINDOW AND DOOR FRAMES	AB-036519

THIS DRAWING SUPERSEDES DWG. NT-410814.

03	JUN92	ESSD FDR		DRAWING DIGITIZED INTO CADD DATABASE WITHOUT CHANGES			
REV. NO.	DATE	BY	JO/EWO	DESCRIPTION	CHKD.	CERT.	APPD.

SAUDI ARABIAN OIL COMPANY

DRAWN BY EJC CHECKED BY _____ SCALE: NONE (HALF FULL SIZE)

DATE STARTED 04-17-53 DATE COMPLETED _____

OPR'G. DEPT. _____ ENG. DEPT. _____ ORIGINAL SIGNED _____

APP'D. FOR CONST. _____	
THIS DRAWING IS NOT TO BE USED FOR CONSTRUCTION OR FOR ORDERING MATERIAL UNTIL CERTIFIED AND DATED	CERTIFIED BY _____ DATE _____

STANDARD WOOD FRAMES
FOR INTERIOR & EXTERIOR DOORS
IN 100, 200 & 300mm (4", 5" & 12") CONCRETE BLOCK WALLS
STD. DWG.