


202	001	3436903AA	M	990
PLANT NO.	INDEX	DRAWING NUMBER	SHT. NO.	REV. NO.

NOTE:

- 2 FORK CLIPS EACH JAMBS, FOR WINDOWS TYPE 1, 2 & 3
3 FORK CLIPS EACH JAMBS, FOR WINDOWS TYPE 4, 5 & 6
1 FORK CLIP AT HEAD FOR WINDOWS 4' TO 5' WIDE, 2 FOR WINDOWS OVER 5' WIDE, NONE REQUIRED FOR WINDOWS LESS THAN 4' WIDE.
1 CLIP AT SILL FOR WINDOWS 4' TO 5' WIDE; 2 FOR WINDOWS OVER 5' WIDE, NONE REQUIRED FOR WINDOWS LESS THAN 4' WIDE.

MATERIAL CODE (THIS DWG. ONLY)

CODE NO.	A.M.S. NO.	QTY
1		
2	09-780-514	
3		

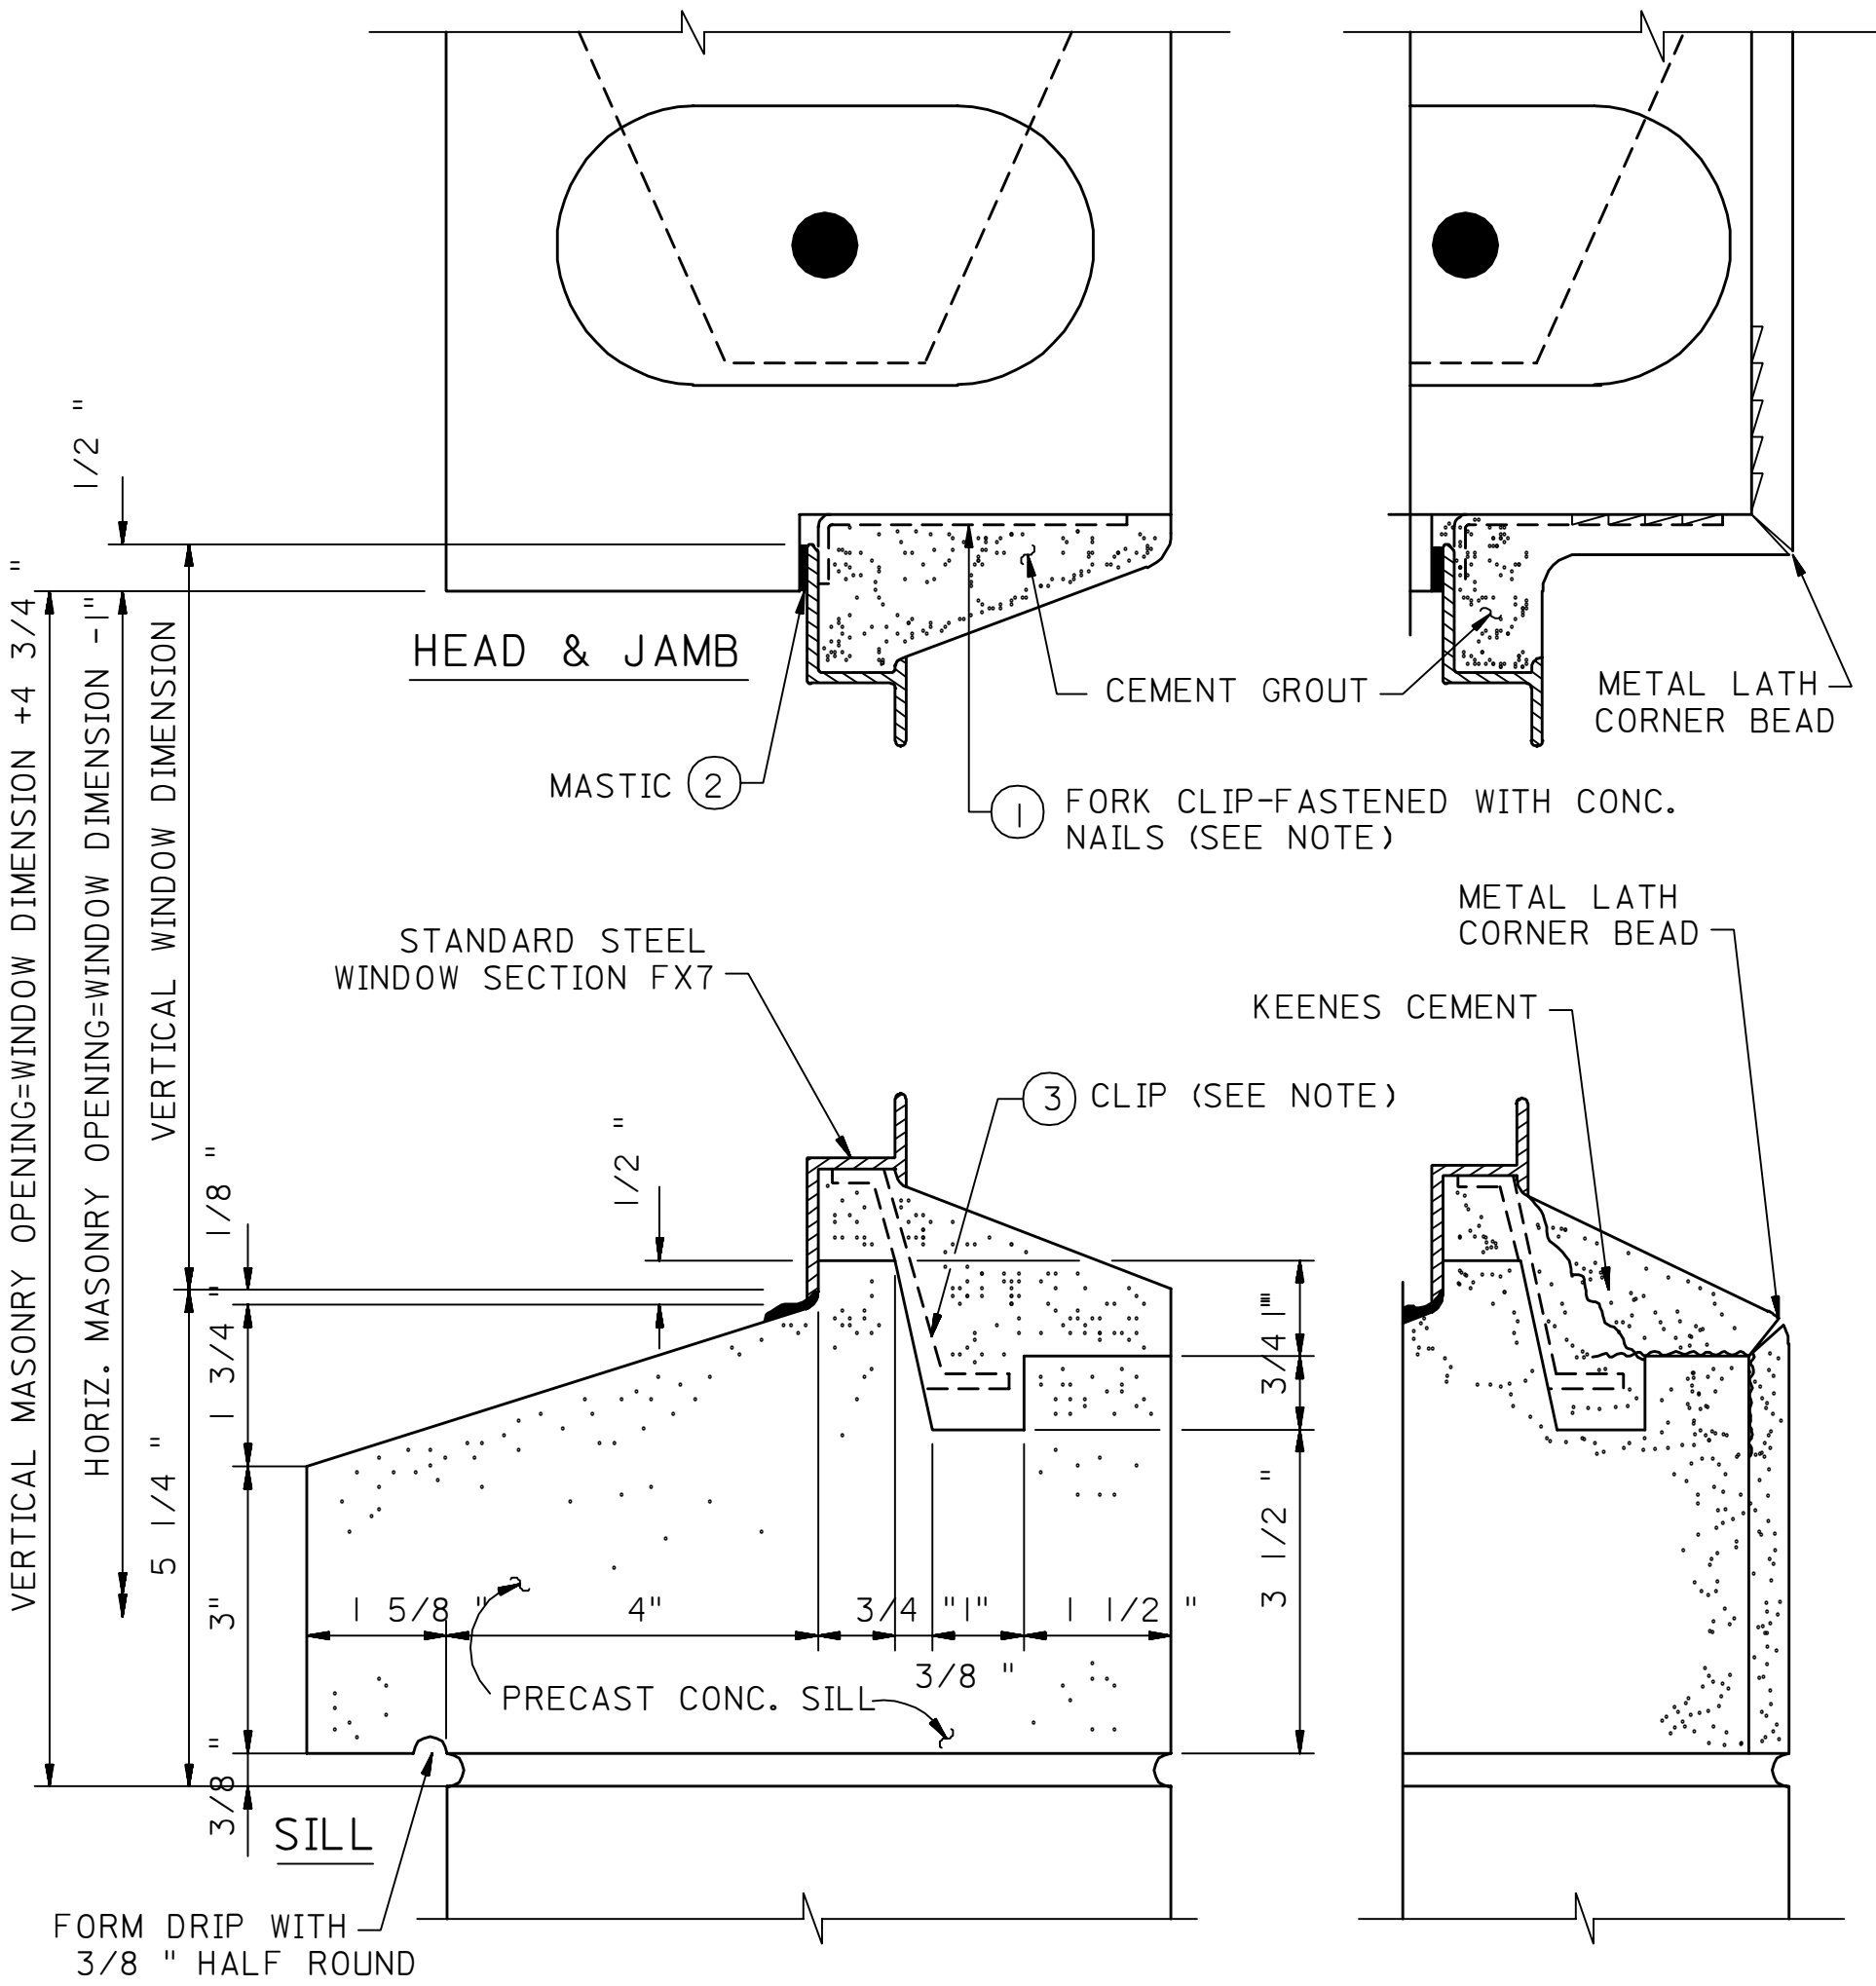

LIST OF REFERENCE DWGS.

NA-410811	STD. STEEL CASEMENT WDWS.
AE-036940	DETAIL OF WALL ANCHOR CLIPS FOR STEEL WINDOWS

STANDARD STEEL CASEMENT WINDOW
IN 8" EXTERIOR CONCRETE BLOCK WALL
UNPLASTERED & PLASTERED


INDEX	DRAWING NUMBER	REV.
M	AA-036943 DETAIL A	01

NOTE:

- 2 FORK CLIPS EACH JAMBS, FOR WINDOWS TYPE 1, 2 & 3
3 FORK CLIPS EACH JAMBS, FOR WINDOWS TYPE 4, 5 & 6
1 FORK CLIP AT HEAD FOR WINDOWS 4' TO 5' WIDE, 2 FOR WINDOWS OVER 5' WIDE, NONE REQUIRED FOR WINDOWS LESS THAN 4' WIDE.
1 CLIP AT SILL FOR WINDOWS 4' TO 5' WIDE; 2 FOR WINDOWS OVER 5' WIDE, NONE REQUIRED FOR WINDOWS LESS THAN 4' WIDE.

MATERIAL CODE (THIS DWG. ONLY)

CODE NO.	A.M.S. NO.	QTY
1		
2	09-780-514	
3		

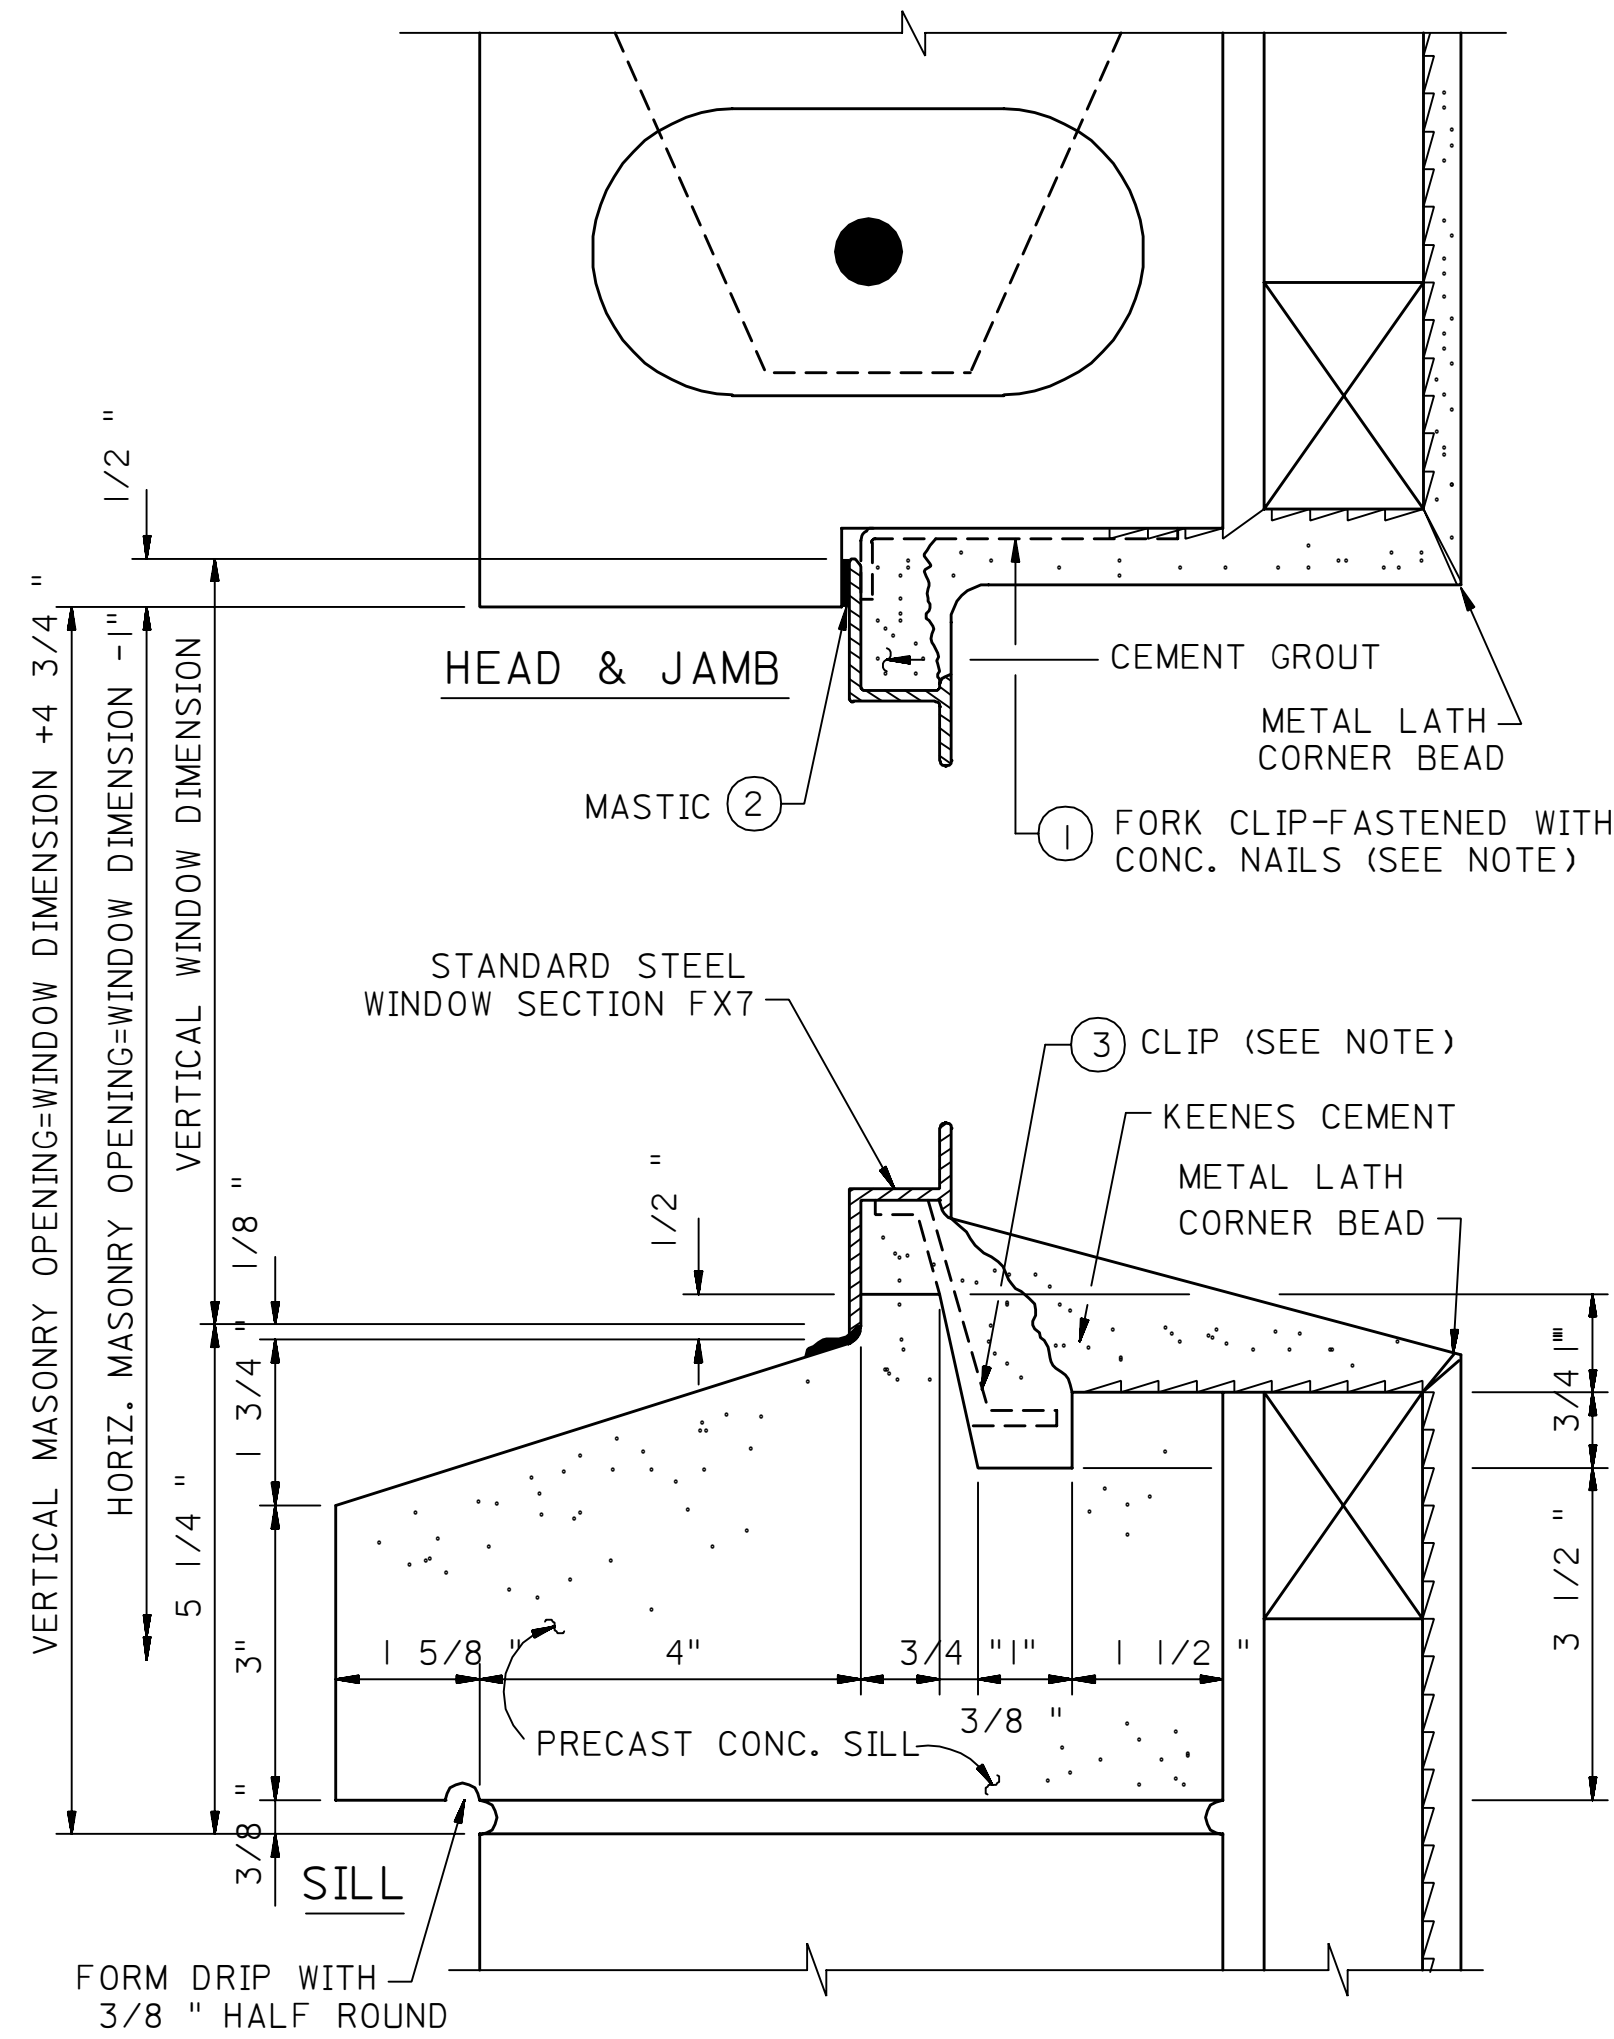

LIST OF REFERENCE DWGS.

NA-410811	STD. STEEL CASEMENT WDWS.
AE-036940	DETAIL OF WALL ANCHOR CLIPS FOR STEEL WINDOWS

STANDARD STEEL CASEMENT WINDOW
IN 8" EXTERIOR CONCRETE BLOCK WALL
FURRED


INDEX	DRAWING NUMBER	REV.
M	AA-036943 DETAIL B	01

NOTE:

- 2 FORK CLIPS EACH JAMBS, FOR WINDOWS TYPE 1, 2 & 3
3 FORK CLIPS EACH JAMBS, FOR WINDOWS TYPE 4, 5 & 6
1 FORK CLIP AT HEAD FOR WINDOWS 4' TO 5' WIDE, 2 FOR WINDOWS OVER 5' WIDE, NONE REQUIRED FOR WINDOWS LESS THAN 4' WIDE.
1 CLIP AT SILL FOR WINDOWS 4' TO 5' WIDE; 2 FOR WINDOWS OVER 5' WIDE, NONE REQUIRED FOR WINDOWS LESS THAN 4' WIDE.

MATERIAL CODE (THIS DWG. ONLY)

CODE NO.	A.M.S. NO.	QTY
1		
2	09-780-514	
3		

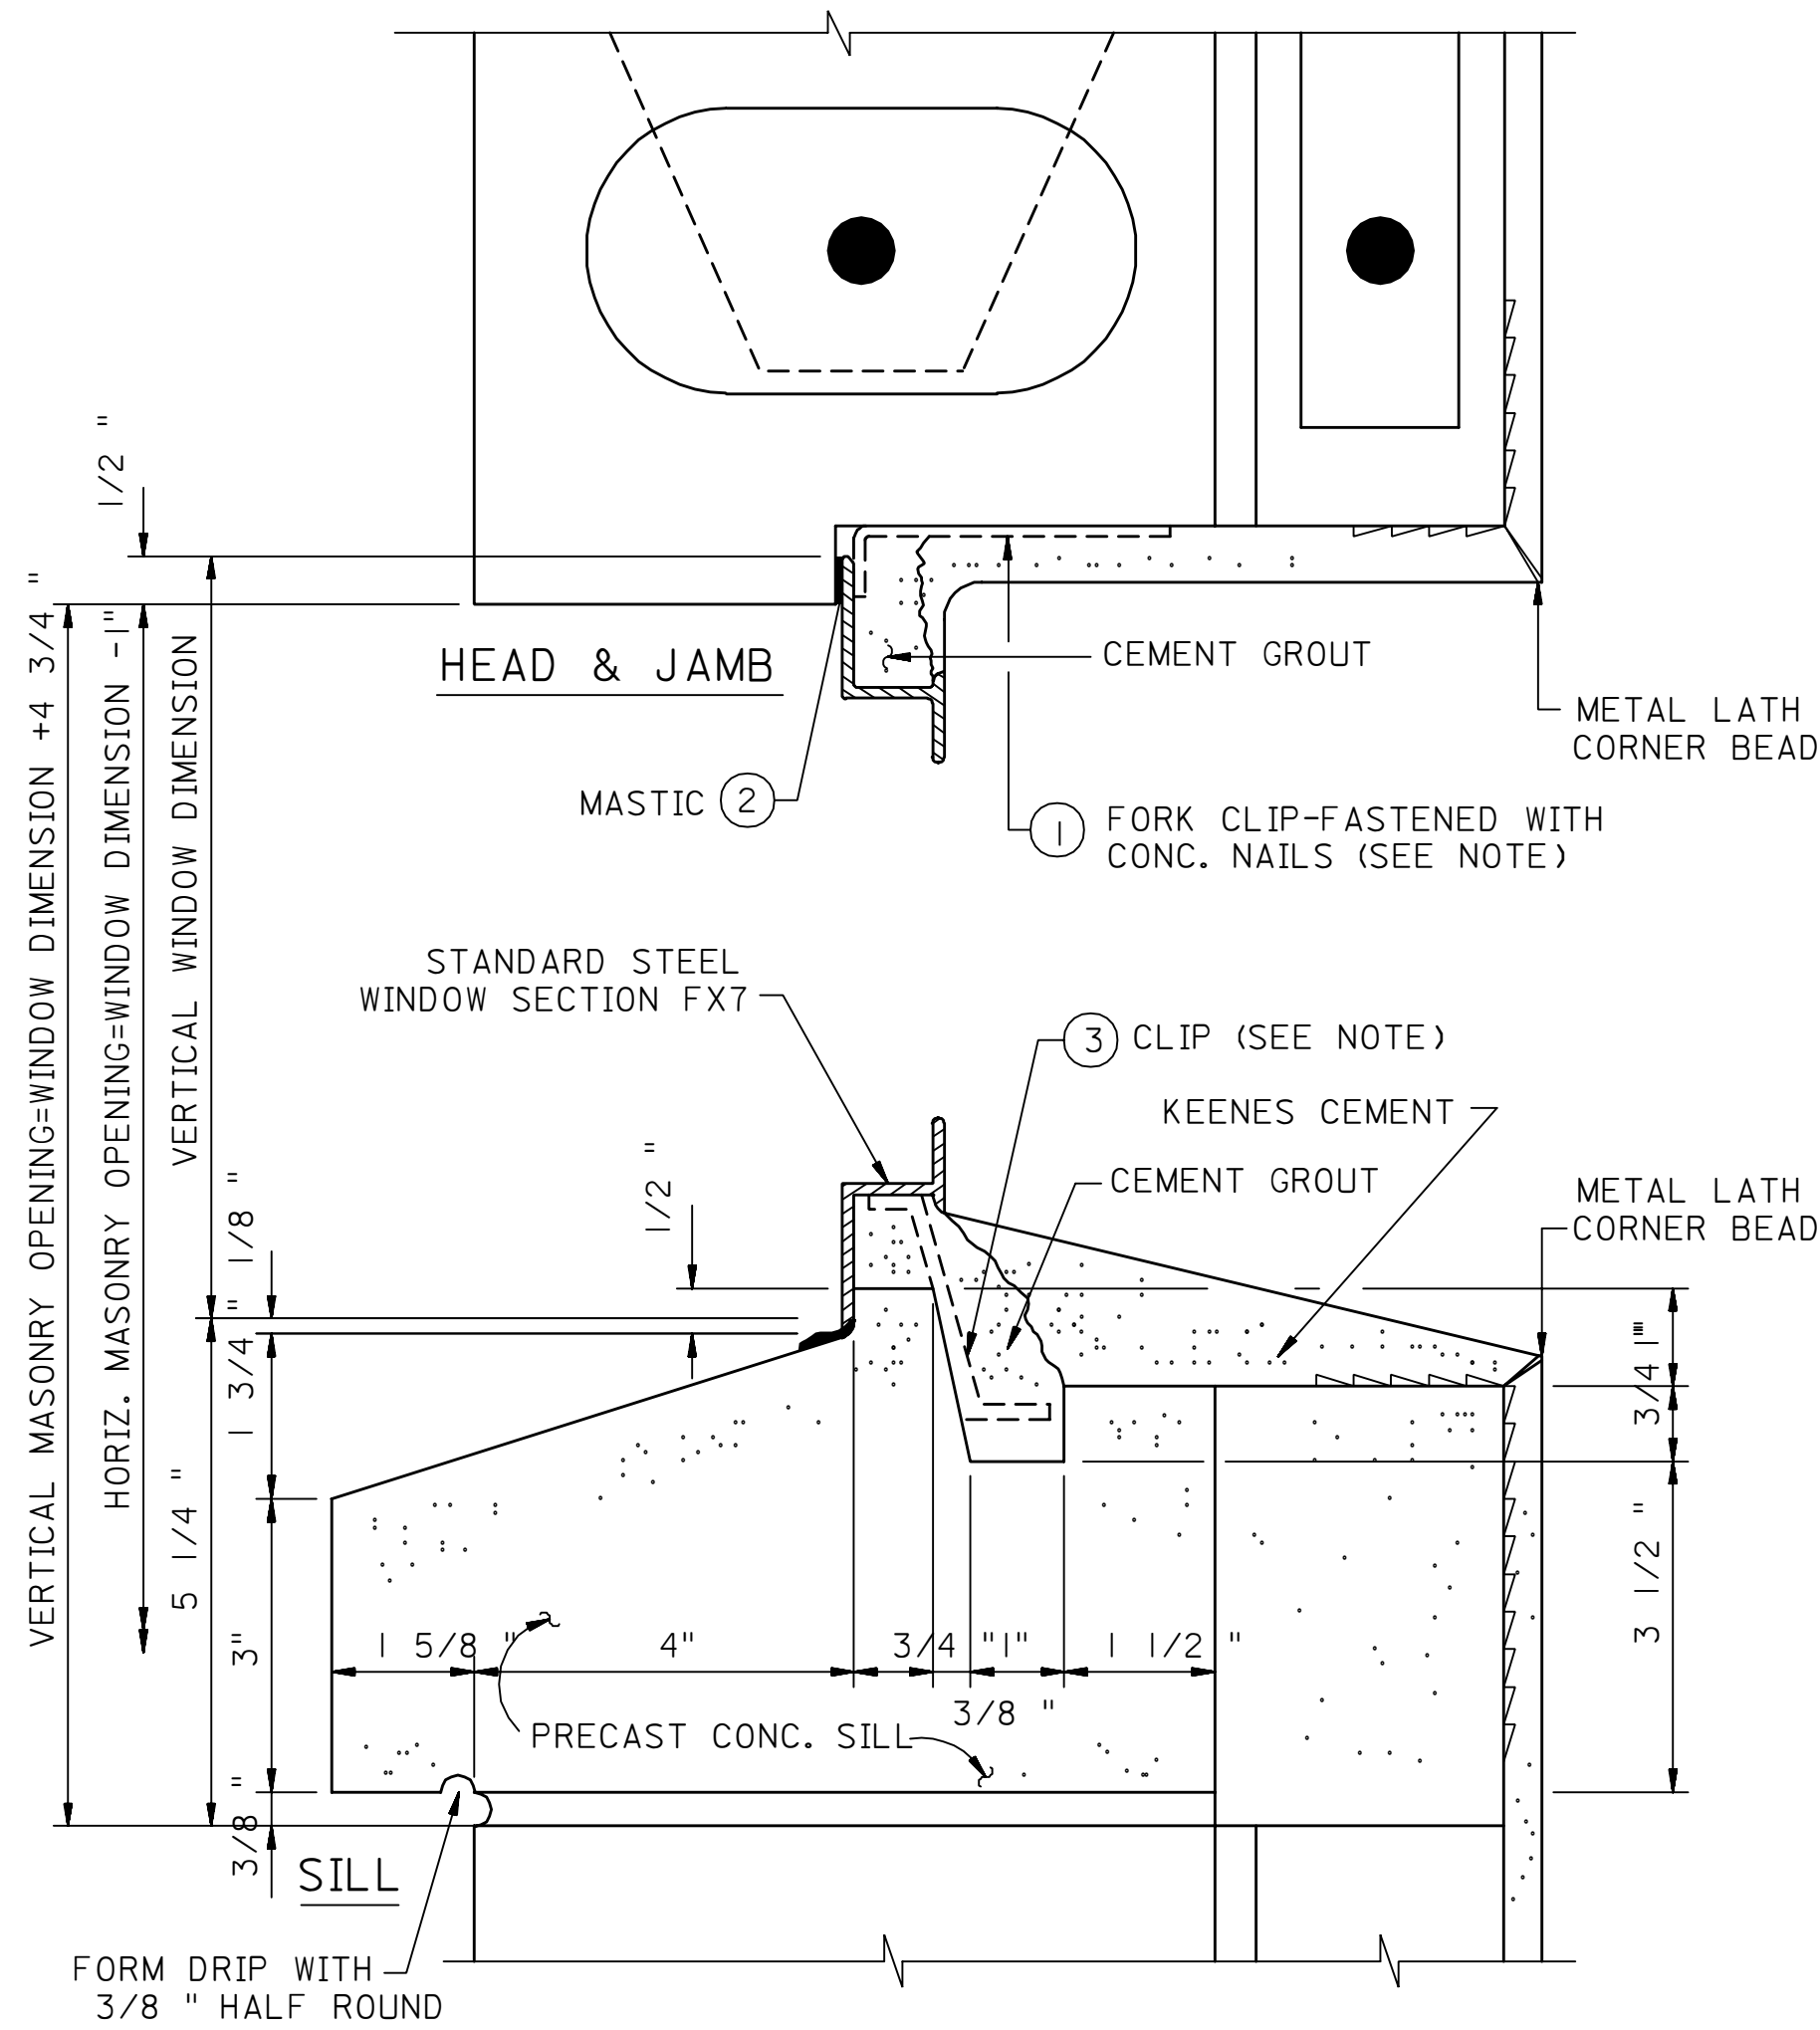

LIST OF REFERENCE DWGS.

NA-410811	STD. STEEL CASEMENT WDWS.
AE-036940	DETAIL OF WALL ANCHOR CLIPS FOR STEEL WINDOWS

STANDARD STEEL CASEMENT WINDOW
IN 12" EXTERIOR CONCRETE BLOCK WALL
PLASTERED

INDEX	DRAWING NUMBER	REV.
M	AA-036943 DETAIL C	01

NOTES:

REFERENCE DRAWINGS

STANDARD STEEL CASEMENT WINDOWS	NA-410811
DETAIL OF WALL ANCHOR CLIPS FOR STEEL WINDOWS	AE-036940

THIS DRAWING SUPERSEDES DWG. NT-410819

REV. NO.	DATE	BY	JO/EWO	DESCRIPTION	CHKD.	CERT.	APPD.
02	JUN92	ESSD	BSC	DRAWING DIGITIZED INTO CADD DATABASE WITHOUT CHANGES			

SAUDI ARABIAN OIL COMPANY

DRAWN BY _____ CHECKED BY _____ SCALE: HALF FULL SIZE

DATE STARTED 03-23-61 DATE COMPLETED _____

OPR'G. DEPT. _____ ENG. DEPT. ORIGINAL SIGNED _____

APP'D. FOR CONST. _____

THIS DRAWING IS NOT TO BE USED FOR CONSTRUCTION OR FOR ORDERING MATERIAL UNTIL CERTIFIED AND DATED

CERTIFIED BY _____ DATE _____

STANDARD DETAILS
STANDARD STEEL CASEMENT WINDOWS
IN 8" & 12" CONCRETE BLOCK WALLS
STD. DWG.

PLANT NO.	INDEX	DRAWING NUMBER	SHT. NO.	REV. NO.
990	M	AA-036943	001	02