


01	002	3	AA-036943	M	090
REV. NO.	SHT. NO.	DRAWING NUMBER	INDEX	PLANT NO.	

NOTE:

- 2 FORK CLIPS EACH JAMBS, FOR WINDOWS TYPE 1, 2 & 3.
3 FORK CLIPS EACH JAMBS, FOR WINDOWS TYPE 4, 5 & 6.
1 FORK CLIP AT HEAD FOR WINDOWS 1.2m TO 1.5m WIDE, 2 FOR WINDOWS OVER 1.5m WIDE; NONE REQUIRED FOR WINDOWS LESS THAN 1.2m WIDE.
1 CLIP AT SILL FOR WINDOWS 1.2m TO 1.5m WIDE; 2 FOR WINDOWS OVER 1.5m WIDE, NONE REQUIRED FOR WINDOWS LESS THAN 1.2m WIDE.

MATERIAL CODE (THIS DWG. ONLY)

CODE NO.	A.M.S. NO.	QTY
1 2 3	09-780-514	

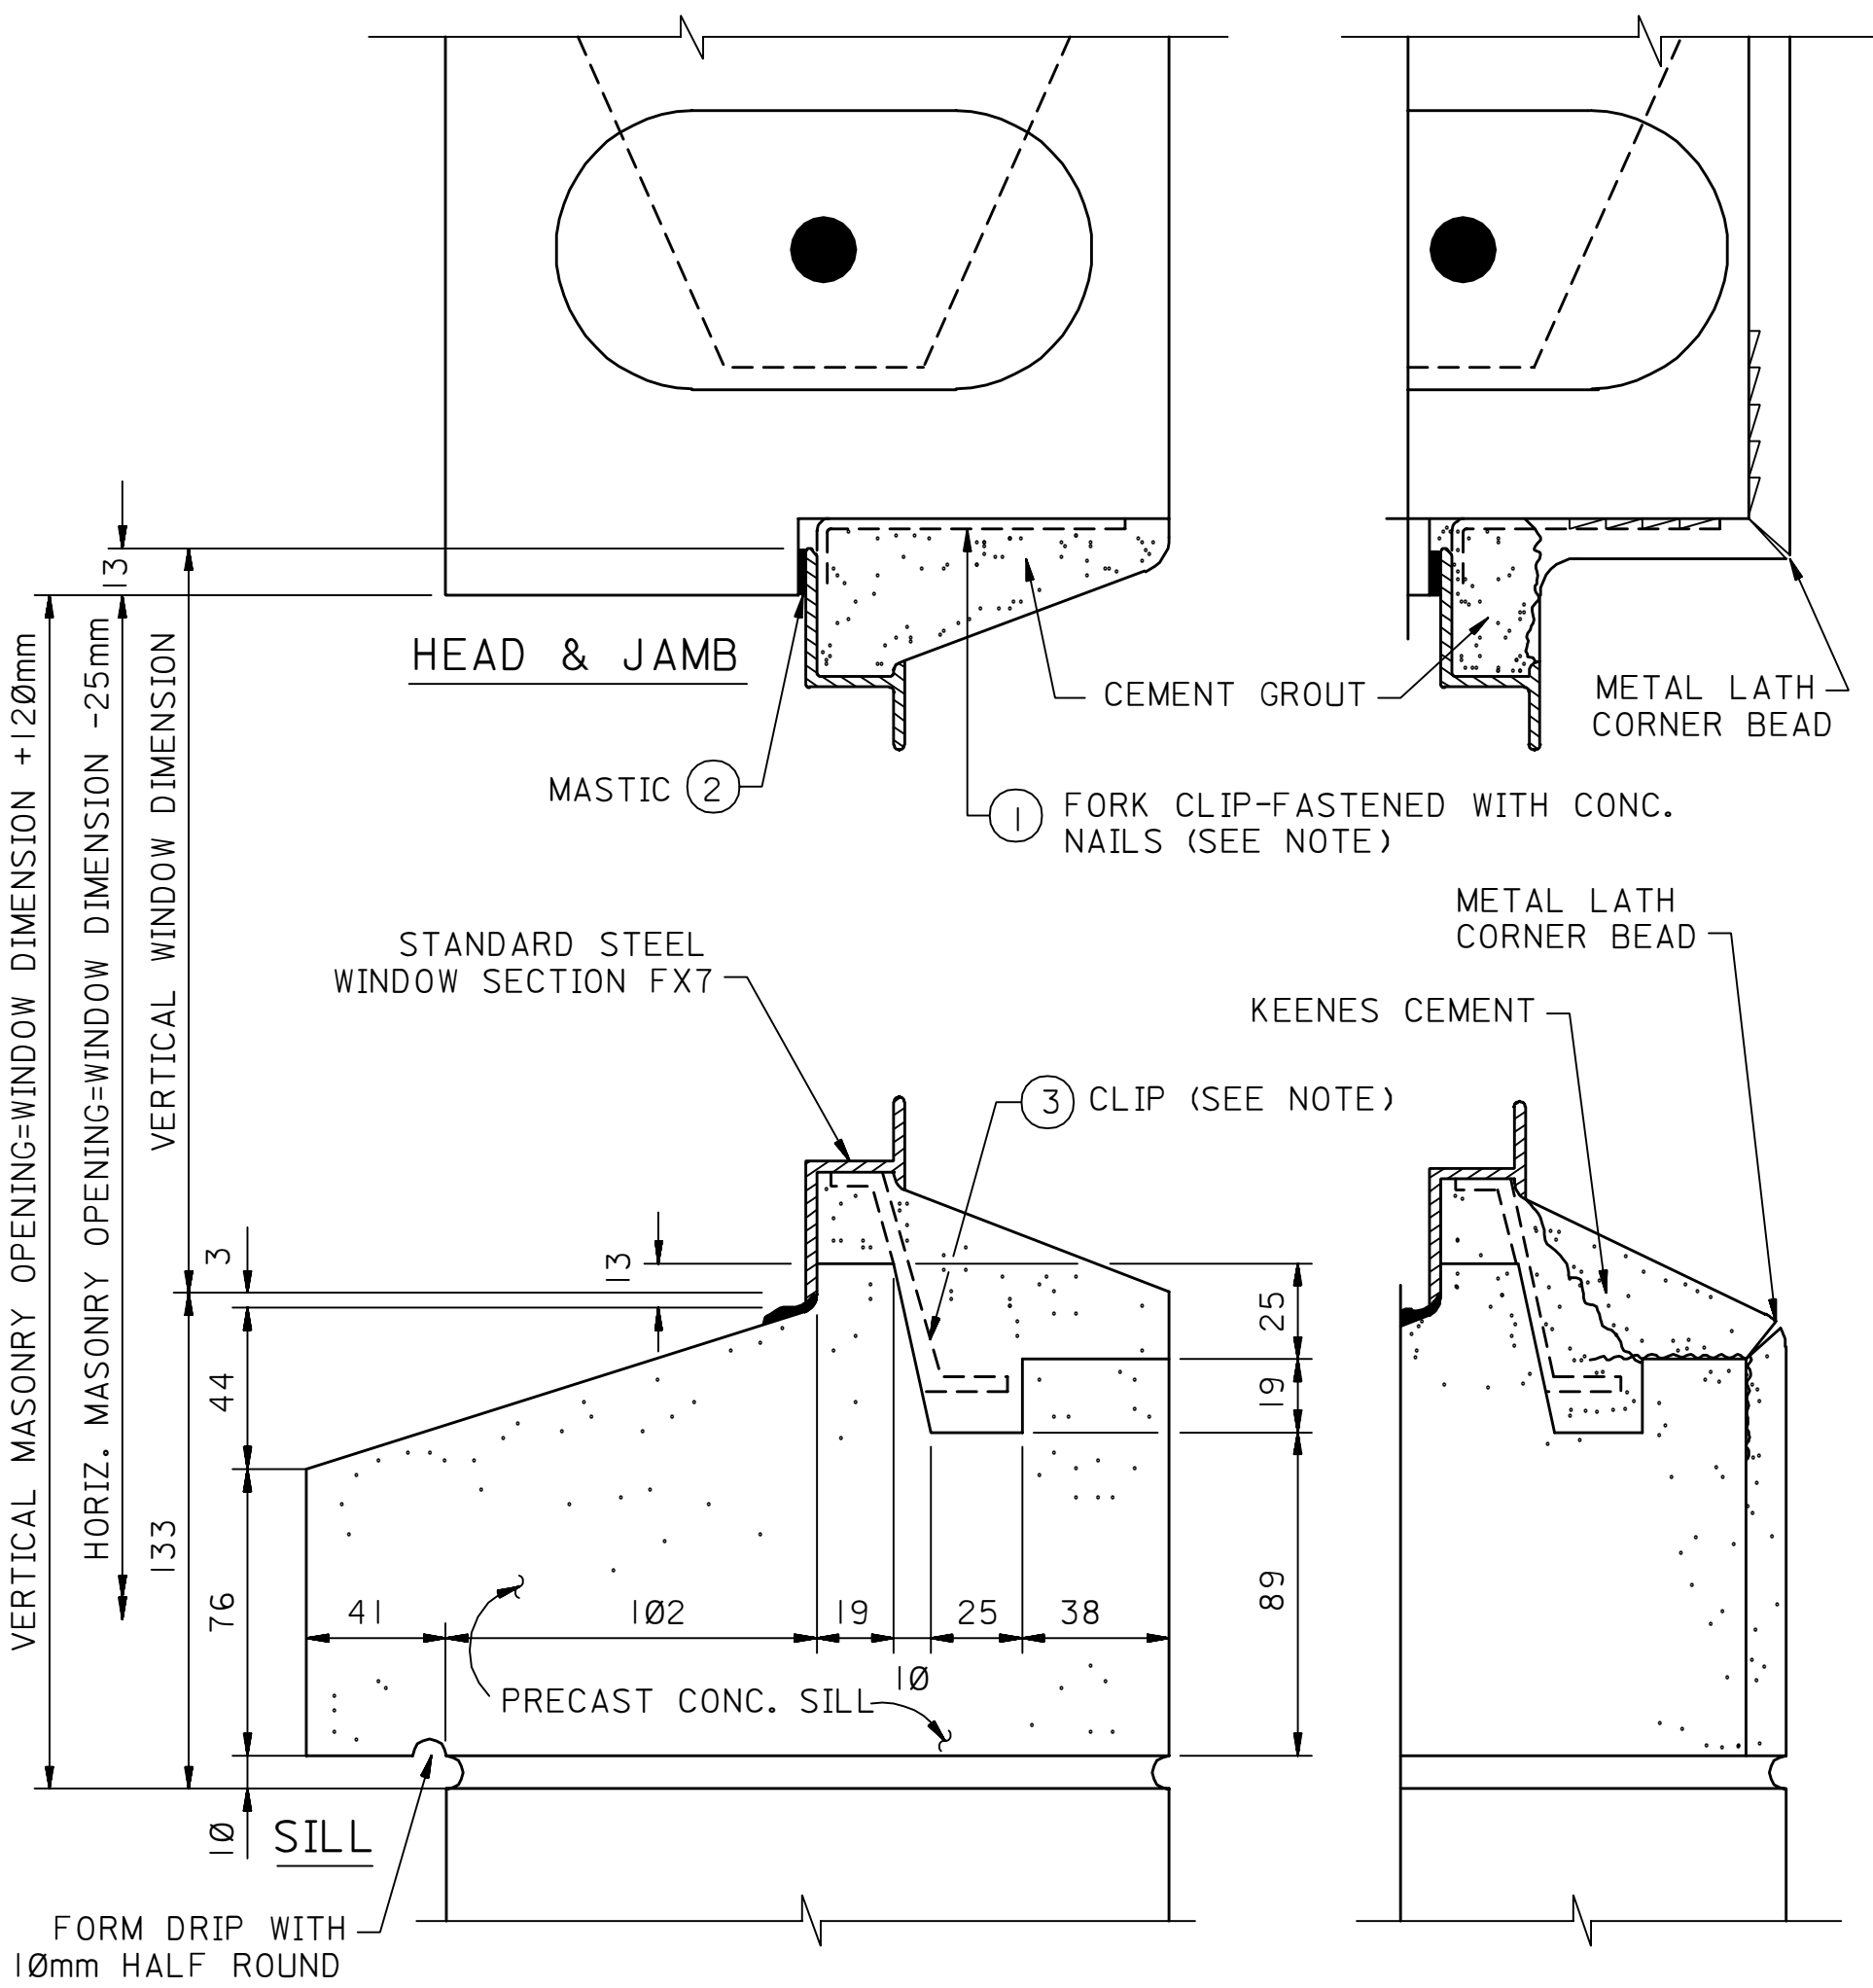

LIST OF REFERENCE DWGS.


NA-410811	STD. STEEL CASEMENT WDWS.	STANDARD STEEL CASEMENT WINDOW IN 200mm EXTERIOR CONCRETE BLOCK WALL UNPLASTERED & PLASTERED	INDEX	DRAWING NUMBER	REV.
AE-036940	DETAIL OF WALL ANCHOR CLIPS FOR STEEL WINDOWS		M	AA-036943 DETAIL A	00

NOTE:

- 2 FORK CLIPS EACH JAMBS, FOR WINDOWS TYPE 1, 2 & 3.
3 FORK CLIPS EACH JAMBS, FOR WINDOWS TYPE 4, 5 & 6.
1 FORK CLIP AT HEAD FOR WINDOWS 1.2m TO 1.5m WIDE, 2 FOR WINDOWS OVER 1.5m WIDE; NONE REQUIRED FOR WINDOWS LESS THAN 1.2m WIDE.
1 CLIP AT SILL FOR WINDOWS 1.2m TO 1.5m WIDE; 2 FOR WINDOWS OVER 1.5m WIDE, NONE REQUIRED FOR WINDOWS LESS THAN 1.2m WIDE.

MATERIAL CODE (THIS DWG. ONLY)

CODE NO.	A.M.S. NO.	QTY
1 2 3	09-780-514	

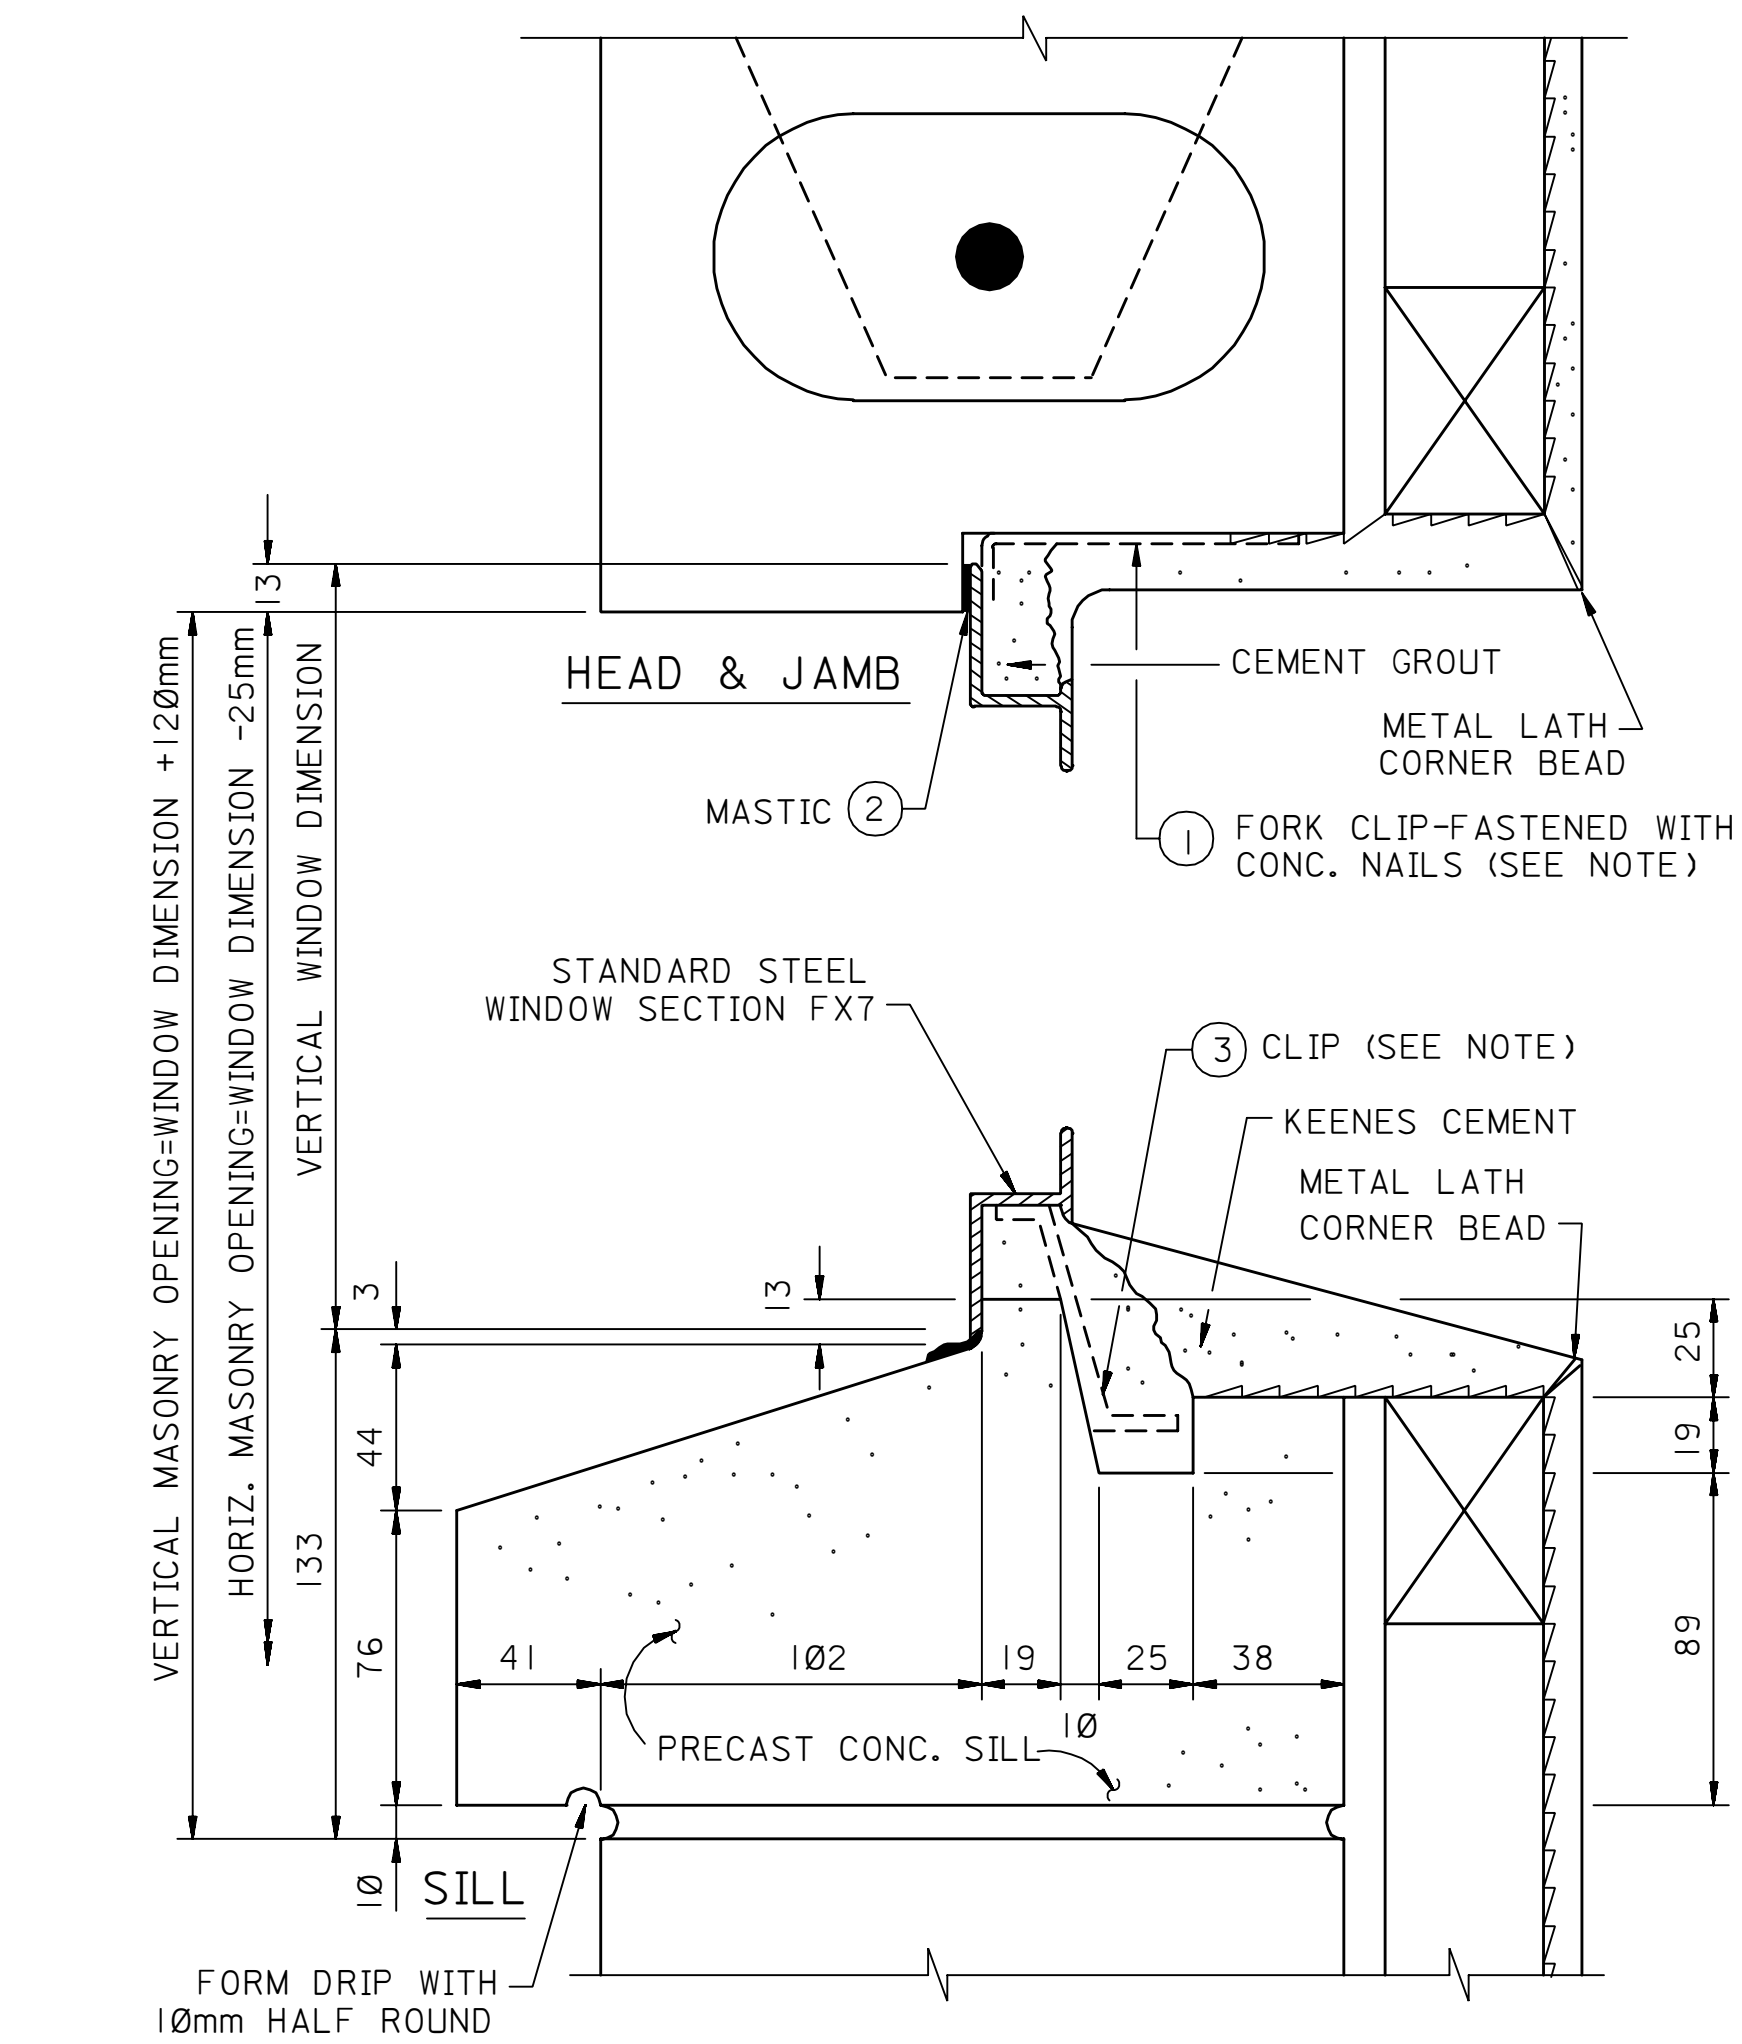

LIST OF REFERENCE DWGS.


NA-410811	STD. STEEL CASEMENT WDWS.	STANDARD STEEL CASEMENT WINDOW IN 200mm EXTERIOR CONCRETE BLOCK WALL FURRED	INDEX	DRAWING NUMBER	REV.
AE-036940	DETAIL OF WALL ANCHOR CLIPS FOR STEEL WINDOWS		M	AA-036943 DETAIL B	00

NOTE:

- 2 FORK CLIPS EACH JAMBS, FOR WINDOWS TYPE 1, 2 & 3.
3 FORK CLIPS EACH JAMBS, FOR WINDOWS TYPE 4, 5 & 6.
1 FORK CLIP AT HEAD FOR WINDOWS 1.2m TO 1.5m WIDE, 2 FOR WINDOWS OVER 1.5m WIDE; NONE REQUIRED FOR WINDOWS LESS THAN 1.2m WIDE.
1 CLIP AT SILL FOR WINDOWS 1.2m TO 1.5m WIDE; 2 FOR WINDOWS OVER 1.5m WIDE, NONE REQUIRED FOR WINDOWS LESS THAN 1.2m WIDE.

MATERIAL CODE (THIS DWG. ONLY)

CODE NO.	A.M.S. NO.	QTY
1 2 3	09-780-514	

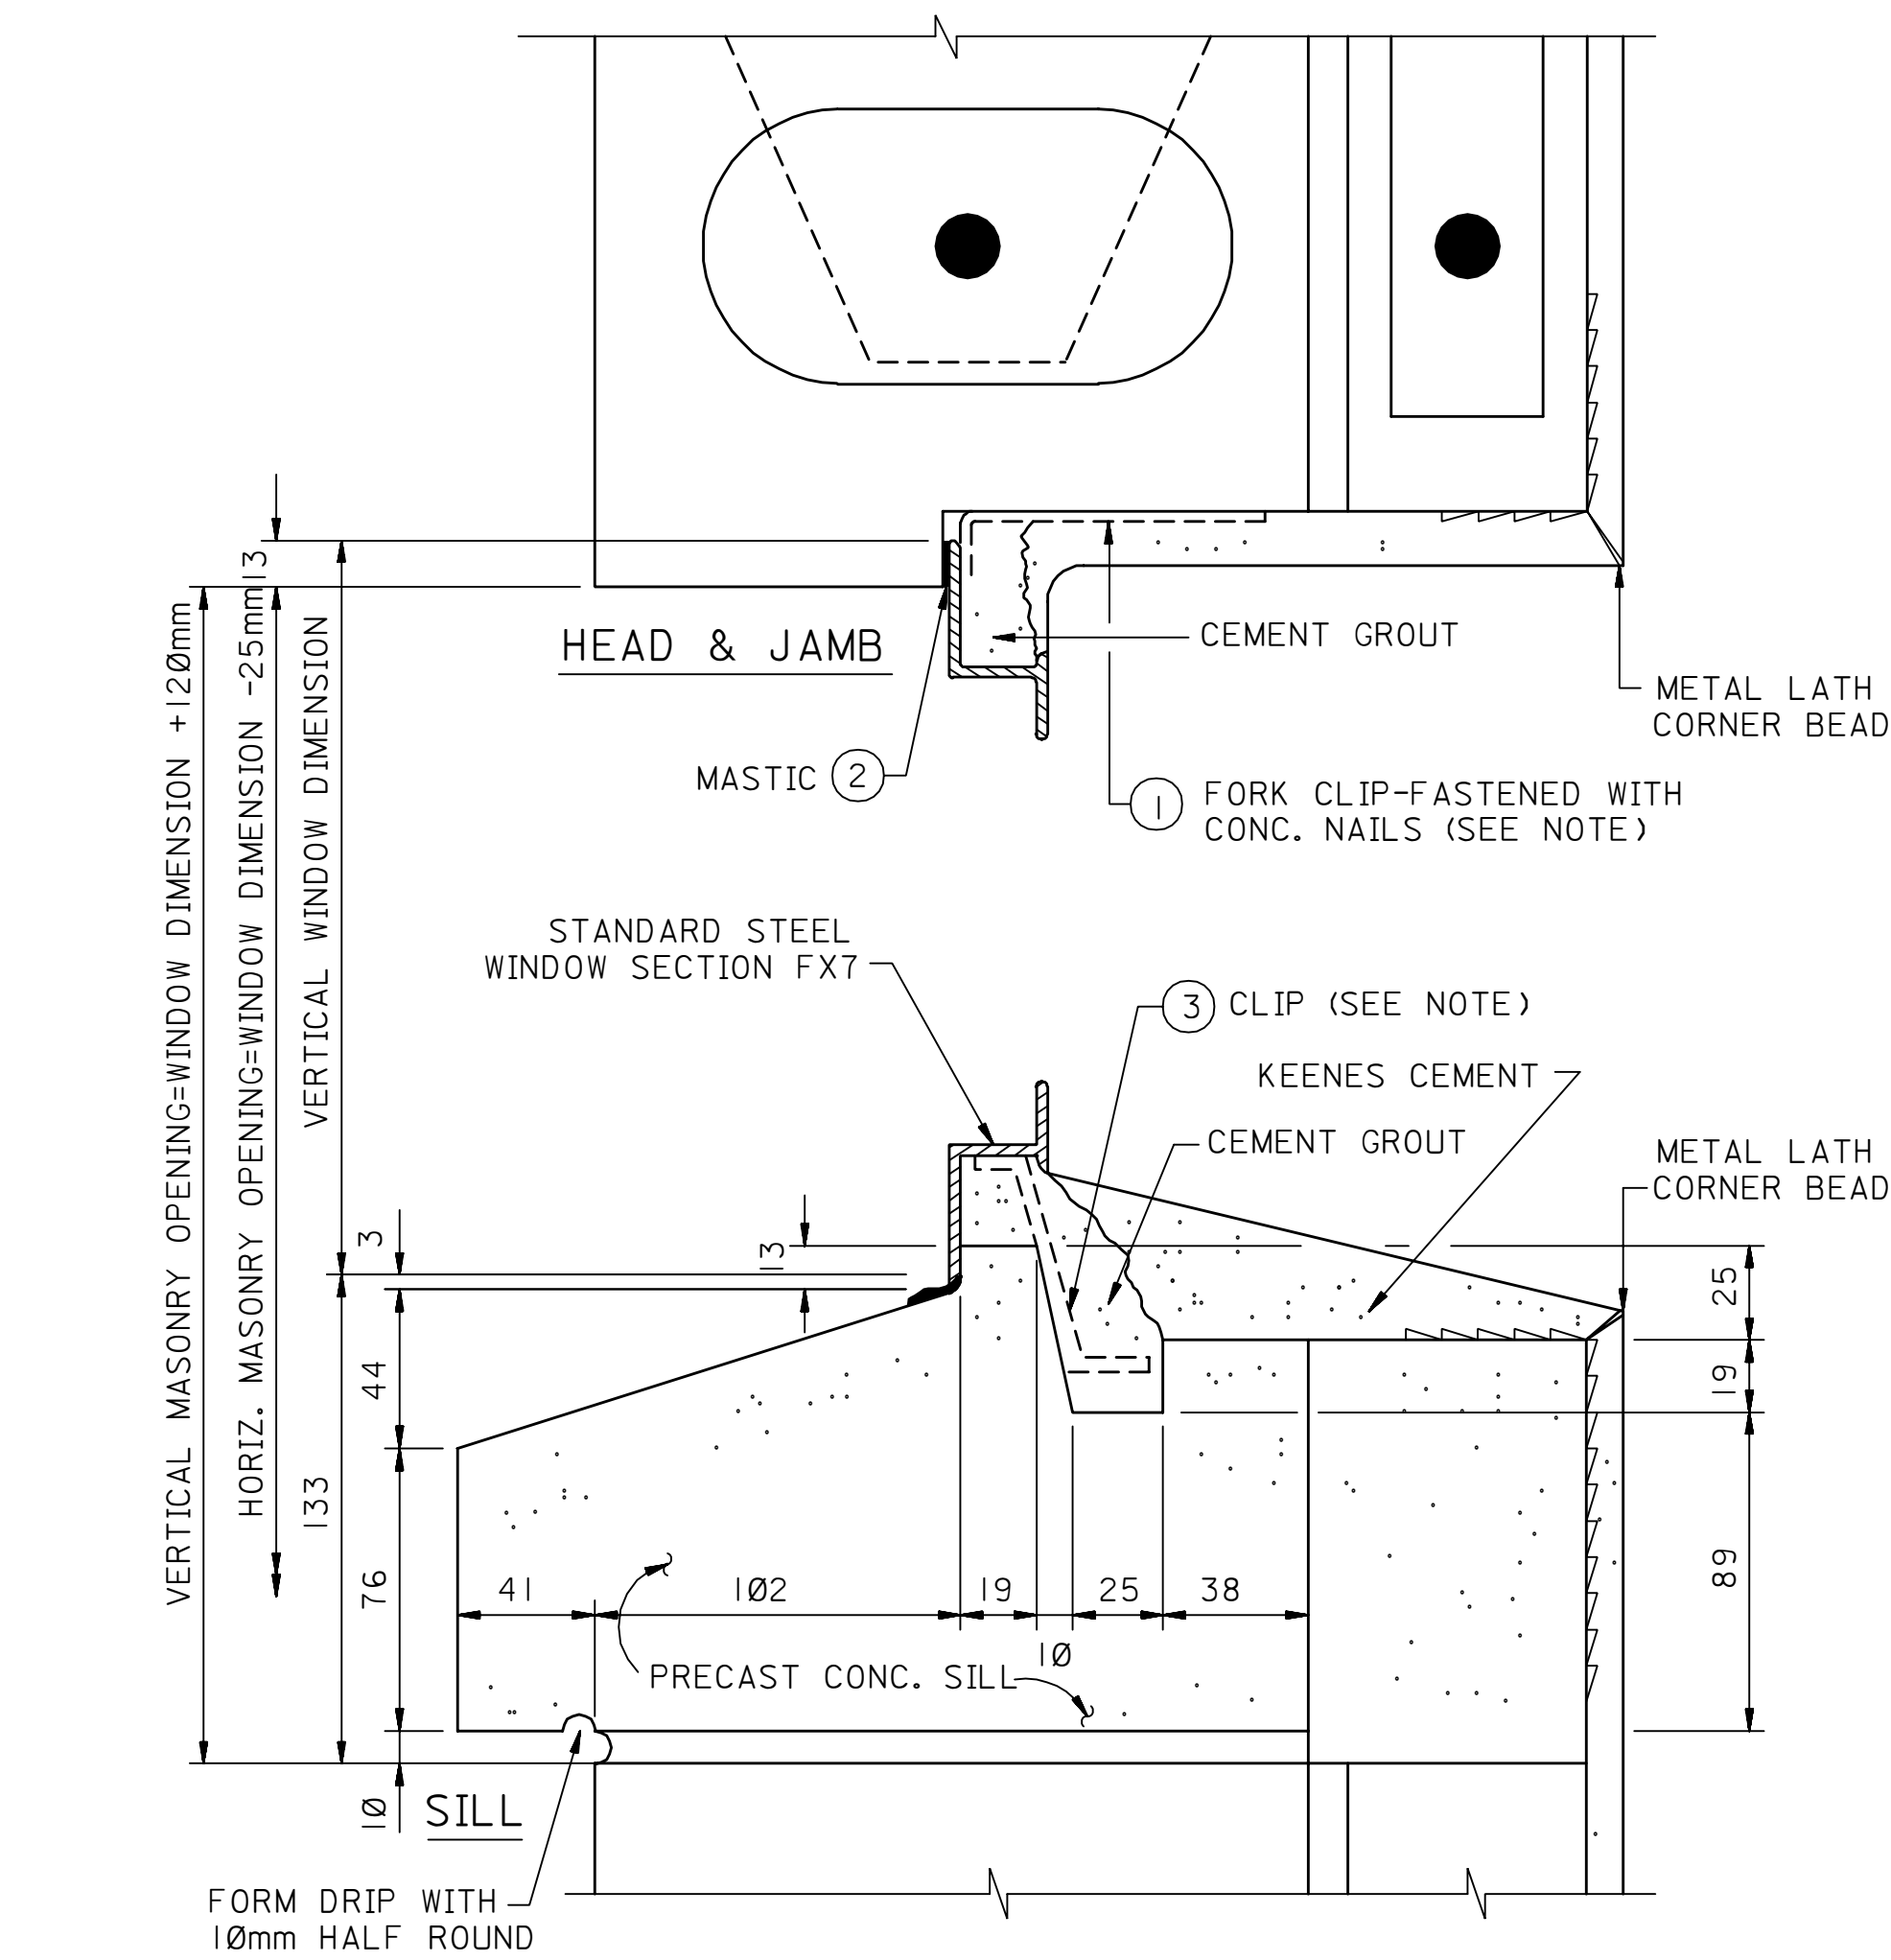

LIST OF REFERENCE DWGS.

NA-410811	STD. STEEL CASEMENT WDWS.	STANDARD STEEL CASEMENT WINDOW IN 300mm EXTERIOR CONCRETE BLOCK WALL PLASTERED	INDEX	DRAWING NUMBER	REV.
AE-036940	DETAIL OF WALL ANCHOR CLIPS FOR STEEL WINDOWS		M	AA-036943 DETAIL C	00

NOTES:

1. ALL DRAWINGS ARE IN MILLIMETERS UNLESS NOTED OTHERWISE.

REFERENCE DRAWINGS

STANDARD STEEL CASEMENT WINDOWS	NA-410811
DETAIL OF WALL ANCHOR CLIPS FOR STEEL WINDOWS	AE-036940

THIS DRAWING SUPERSEDES DWG. NT-410819

REV. NO.	DATE	BY	DESCRIPTION	CHKD.	CERT.	APPD.
01	JUN92	ESSD BSC	DRAWING DIGITIZED INTO CADD DATABASE WITHOUT CHANGES			

SAUDI ARABIAN OIL COMPANY

DRAWN BY _____ CHECKED BY _____ SCALE: HALF FULL SIZE
DATE STARTED 03-23-61 DATE COMPLETED _____
OPR'G. DEPT. _____ ENG. DEPT. ORIGINAL SIGNED _____
APP'D. FOR CONST. _____

THIS DRAWING IS NOT TO BE USED FOR CONSTRUCTION OR FOR ORDERING MATERIAL UNTIL CERTIFIED AND DATED
CERTIFIED BY _____ DATE _____

STANDARD DETAILS			
STANDARD STEEL CASEMENT WINDOWS IN 200mm & 300mm EXTERIOR CONCRETE BLOCK WALLS			
STD. DWG.		METRIC	
PLANT NO.	INDEX	DRAWING NUMBER	SHT. NO. REV. NO.
990	M	AA-036943	002 01