


9900	A	AA-036980	001	02
PLANT NO.	INDEX	DRAWING NUMBER	SHT. NO.	REV. NO.

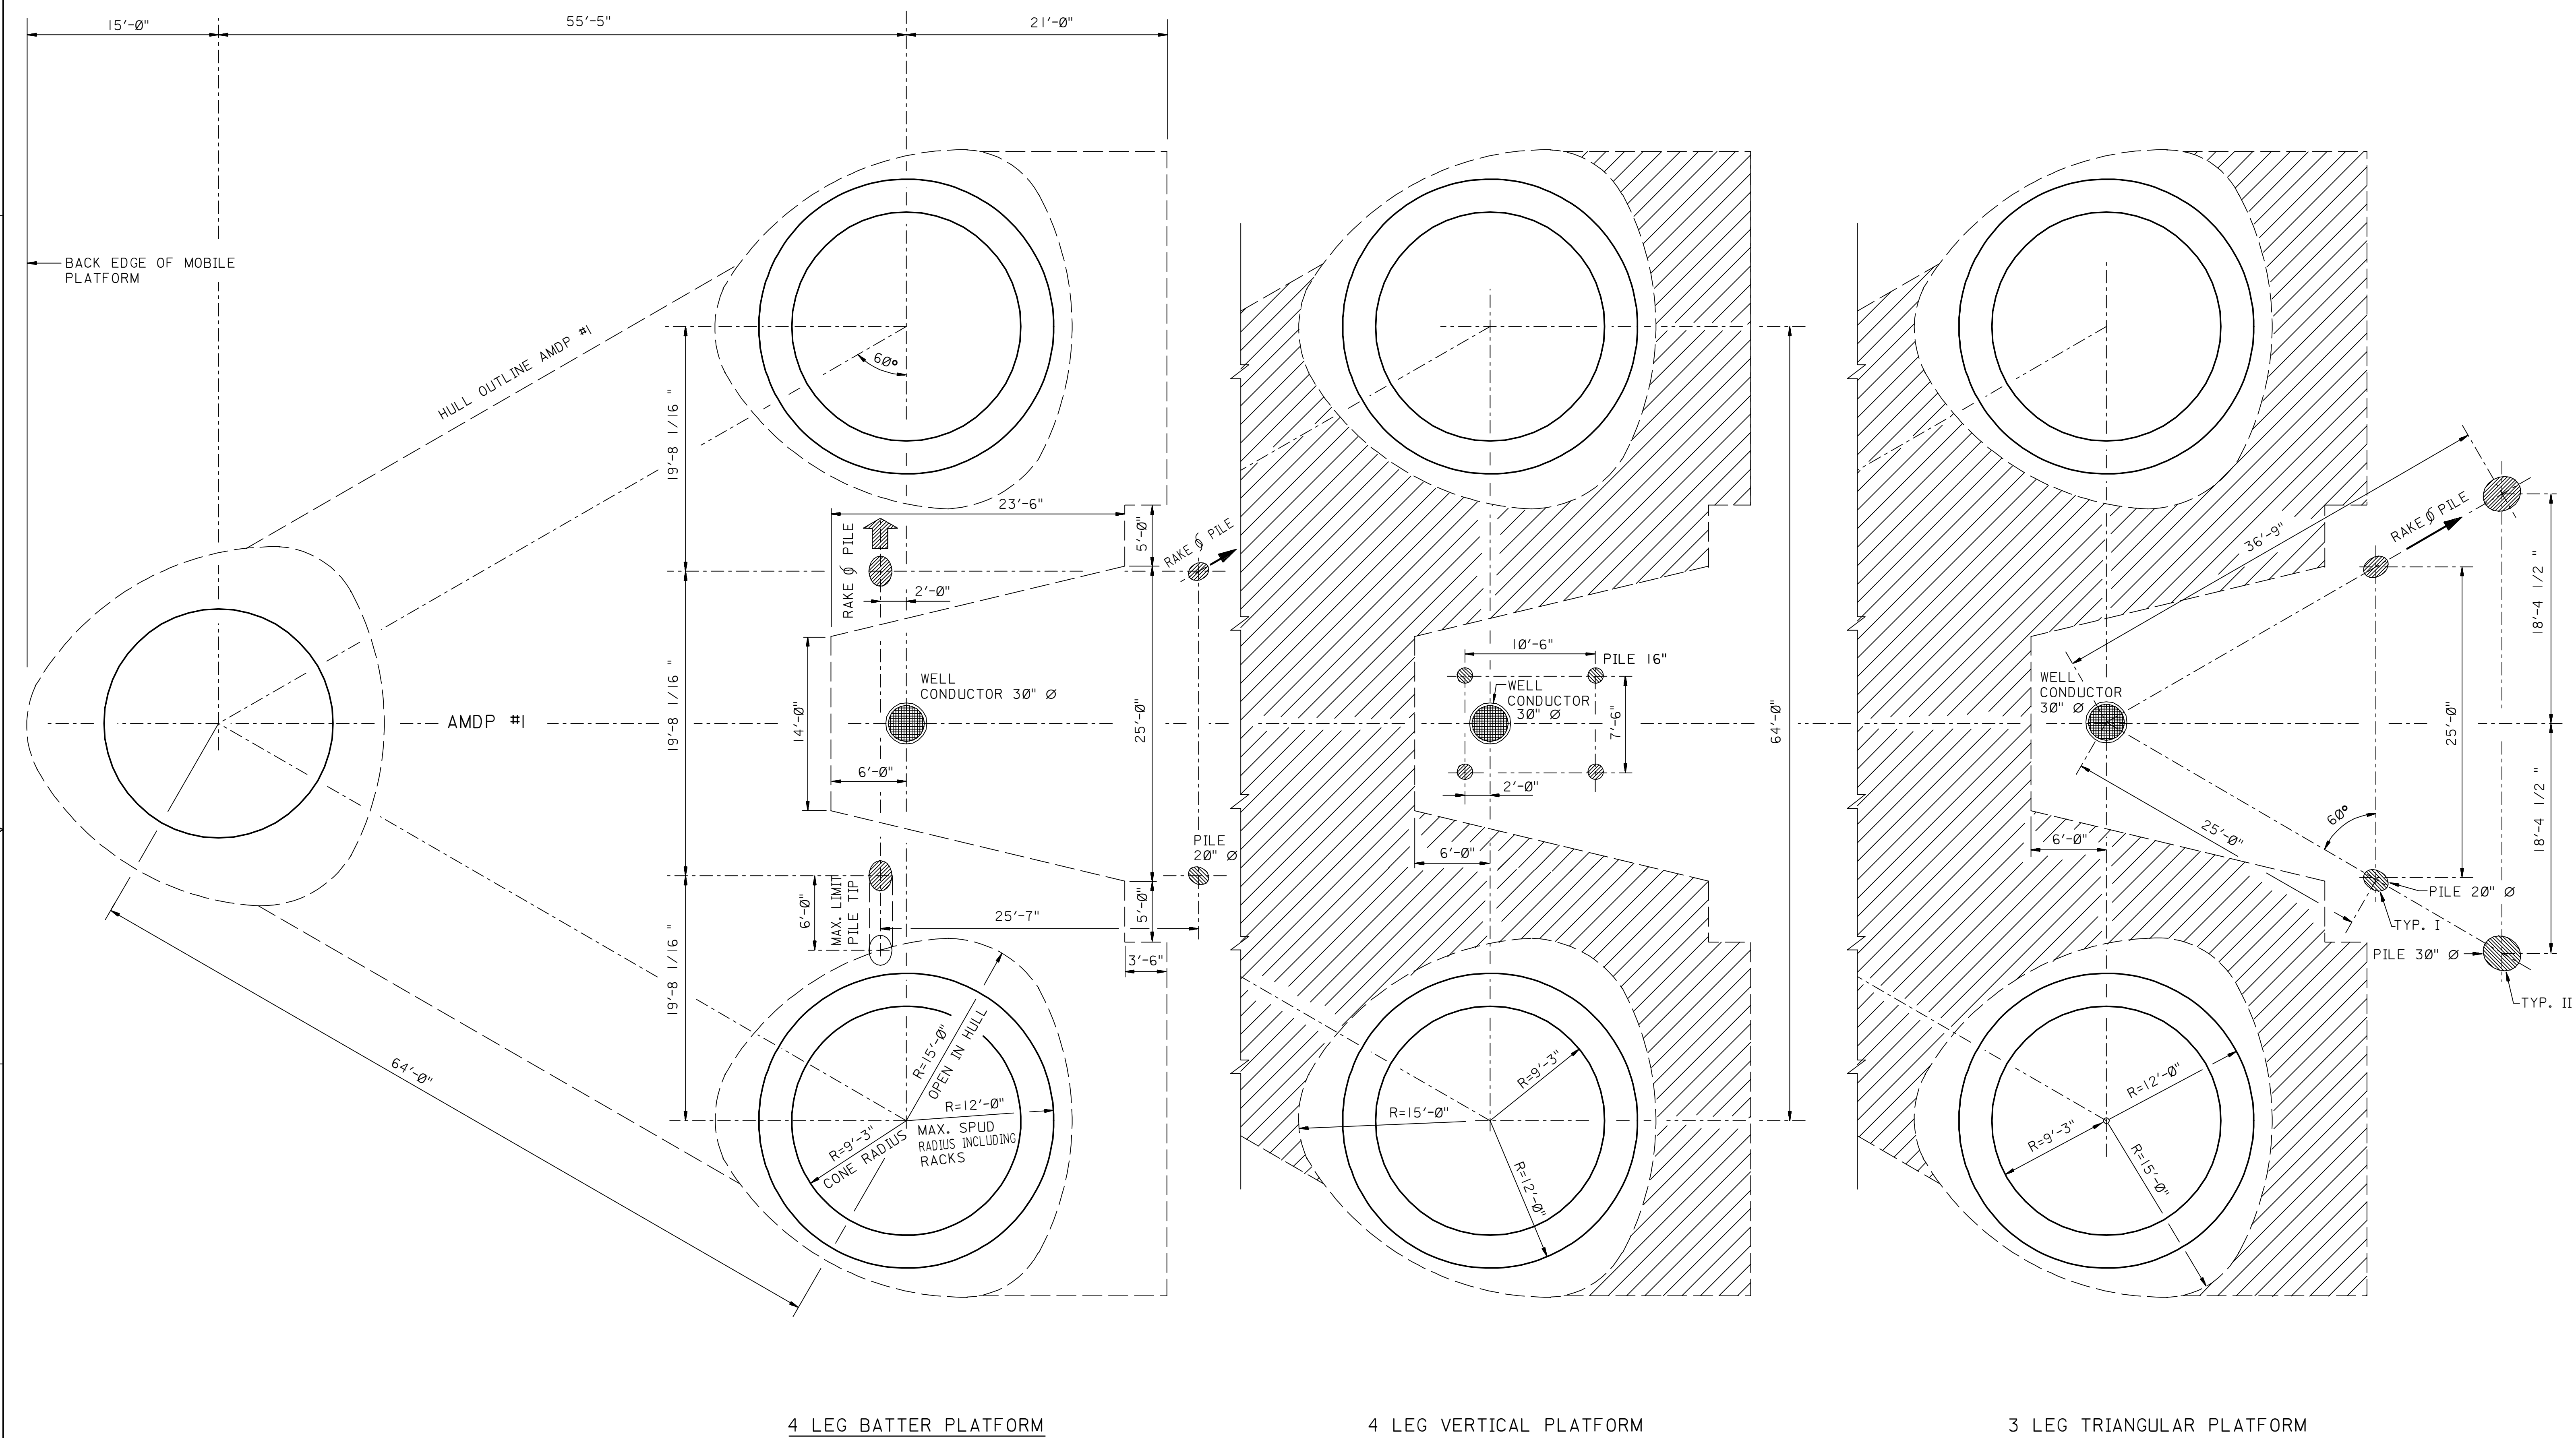

NOTES:

1. ALL DIMENSIONS IN HEAVY LINES AT MUDLINE-77.0
I.S.L.W.

REFERENCE DRAWING	
LOCATION PLAN, ANCHORING SCHEME & FLOWLINE LAYOUT OFFSHORE DRILLING EQUIPMENT	AA-036979

THIS DRAWING SUPERSEDES DA-16322

TYPICAL INSTALLATION DRAWING

02	MAY92	ESSD EPE			DRAWING DIGITIZED INTO CADD DATABASE WITHOUT CHANGES				
REV. NO.	DATE	BY	JO/EWO		DESCRIPTION	CHKD.	CERT.	APPD.	

SAUDI ARABIAN OIL COMPANY

DRAWN BY FUB CHECKED BY _____ SCALE: NONE
DATE STARTED _____ DATE COMPLETED 02-14-65
OPR'G. DEPT. _____ ENG. DEPT. ORIGINAL SIGNED
APP'D. FOR CONST. _____ 03-14-65

THIS DRAWING IS NOT TO BE USED FOR CONSTRUCTION OR FOR ORDERING MATERIAL UNTIL CERTIFIED AND DATED	CERTIFIED BY _____ DATE _____
--	----------------------------------

PLAN LAYOUT

DANGER AREAS ON SEA BOTTOM
VICINITY OF AMDP #1 PROD. PLATFORM

STD. DWG.

PLANT NO.	INDEX	DRAWING NUMBER	SHT. NO.	REV. NO.
990	A	AA-036980	001	02