




990	L	AB-036408	001	02
PLANT NO.	INDEX	DRAWING NO.	SH. NO.	REV. NO.

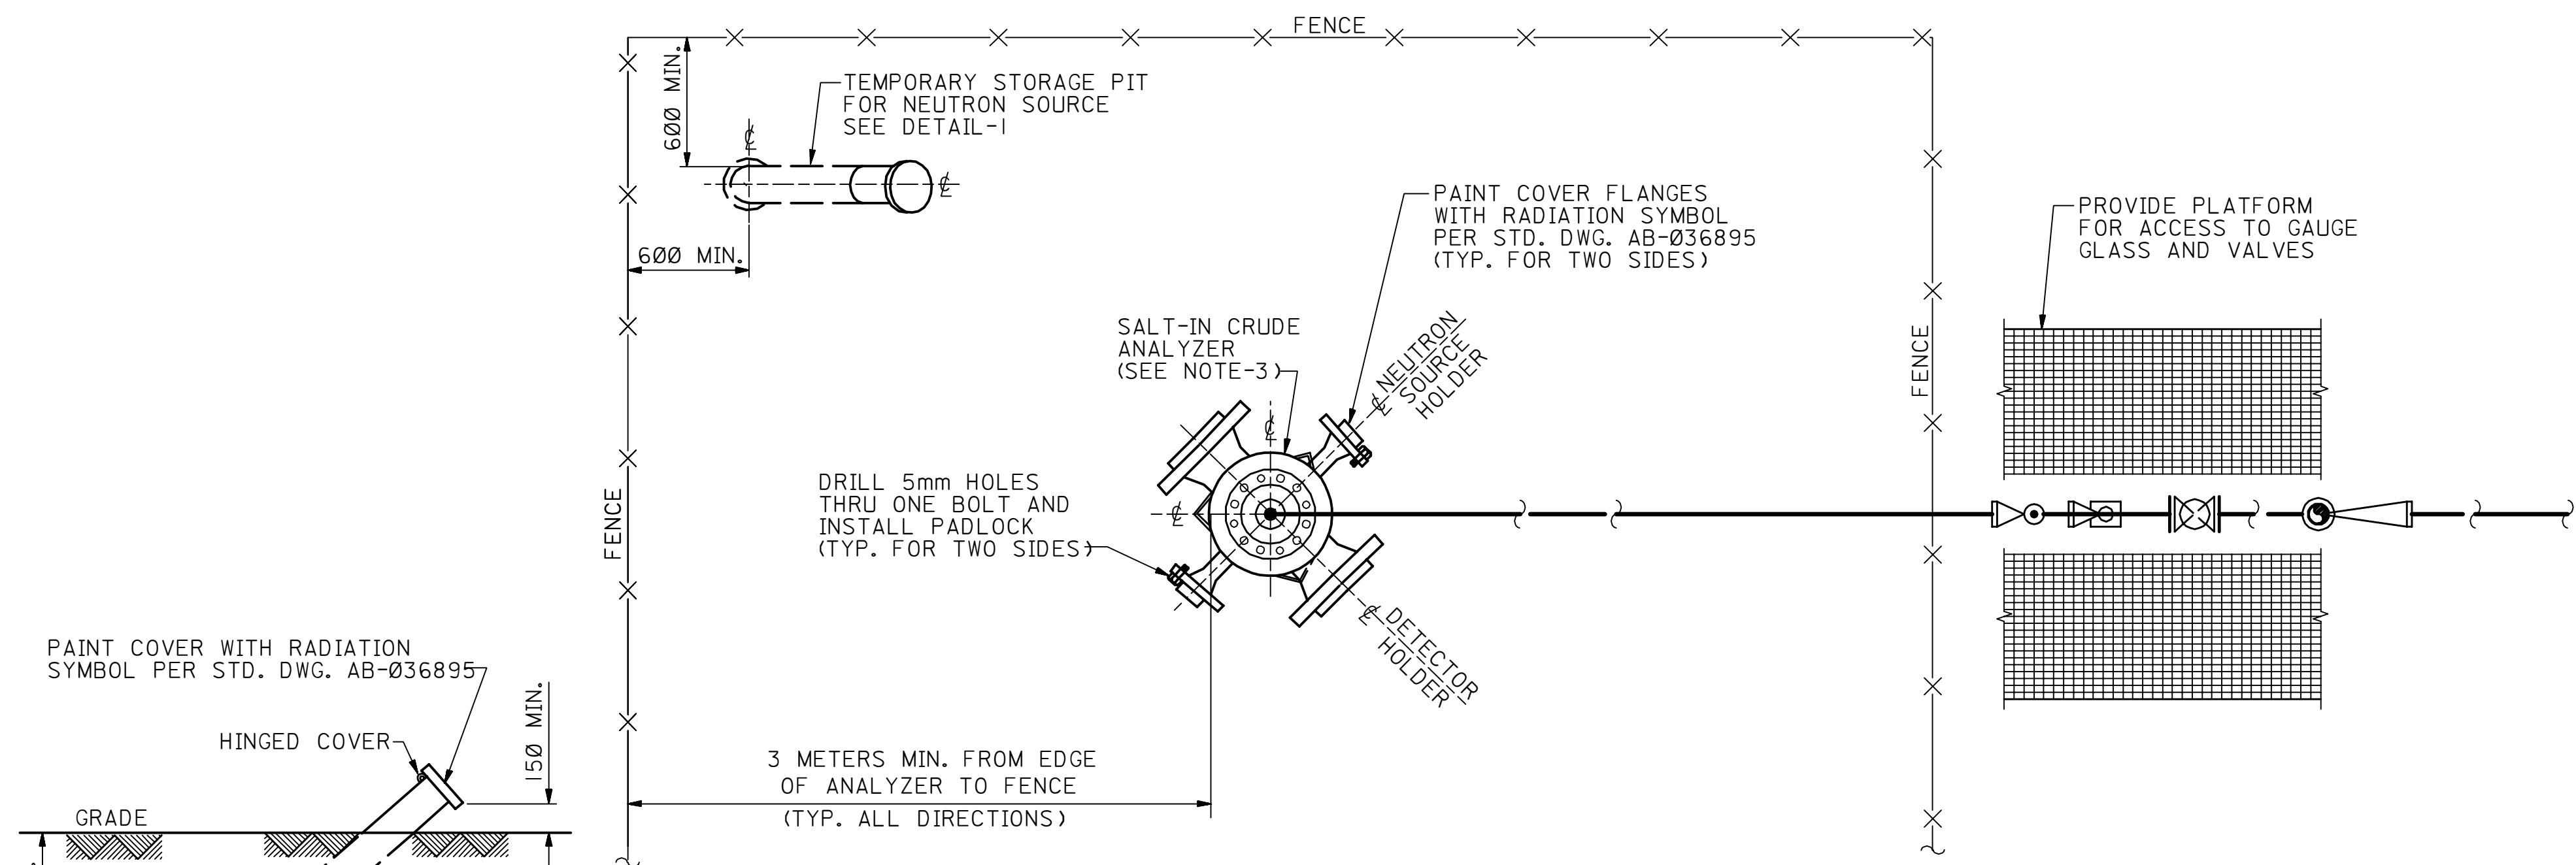

PLAN

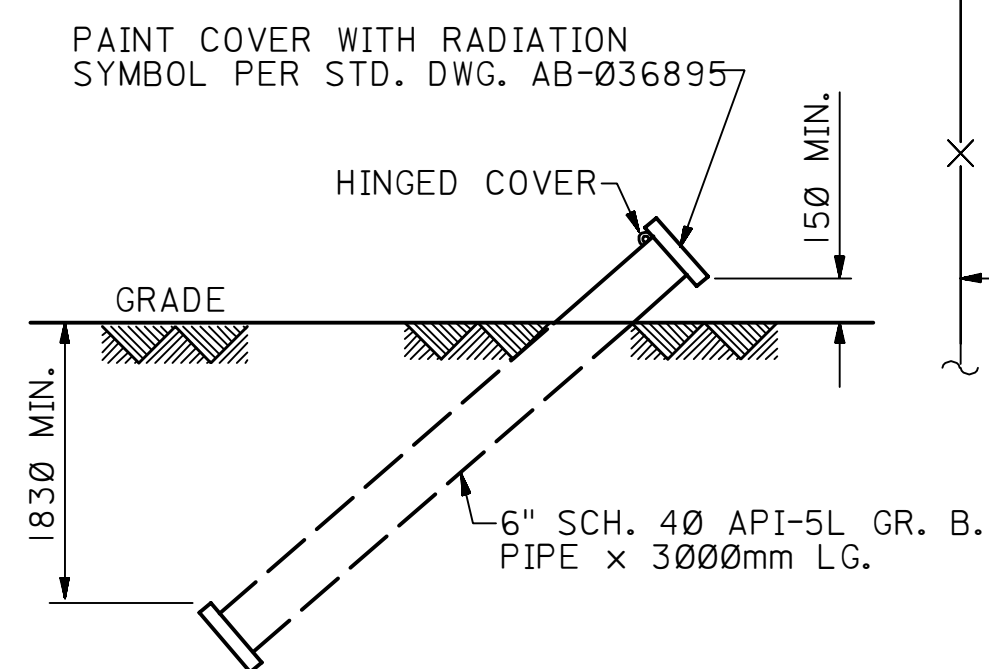

DETAIL-1
TEMPORARY STORAGE PIT

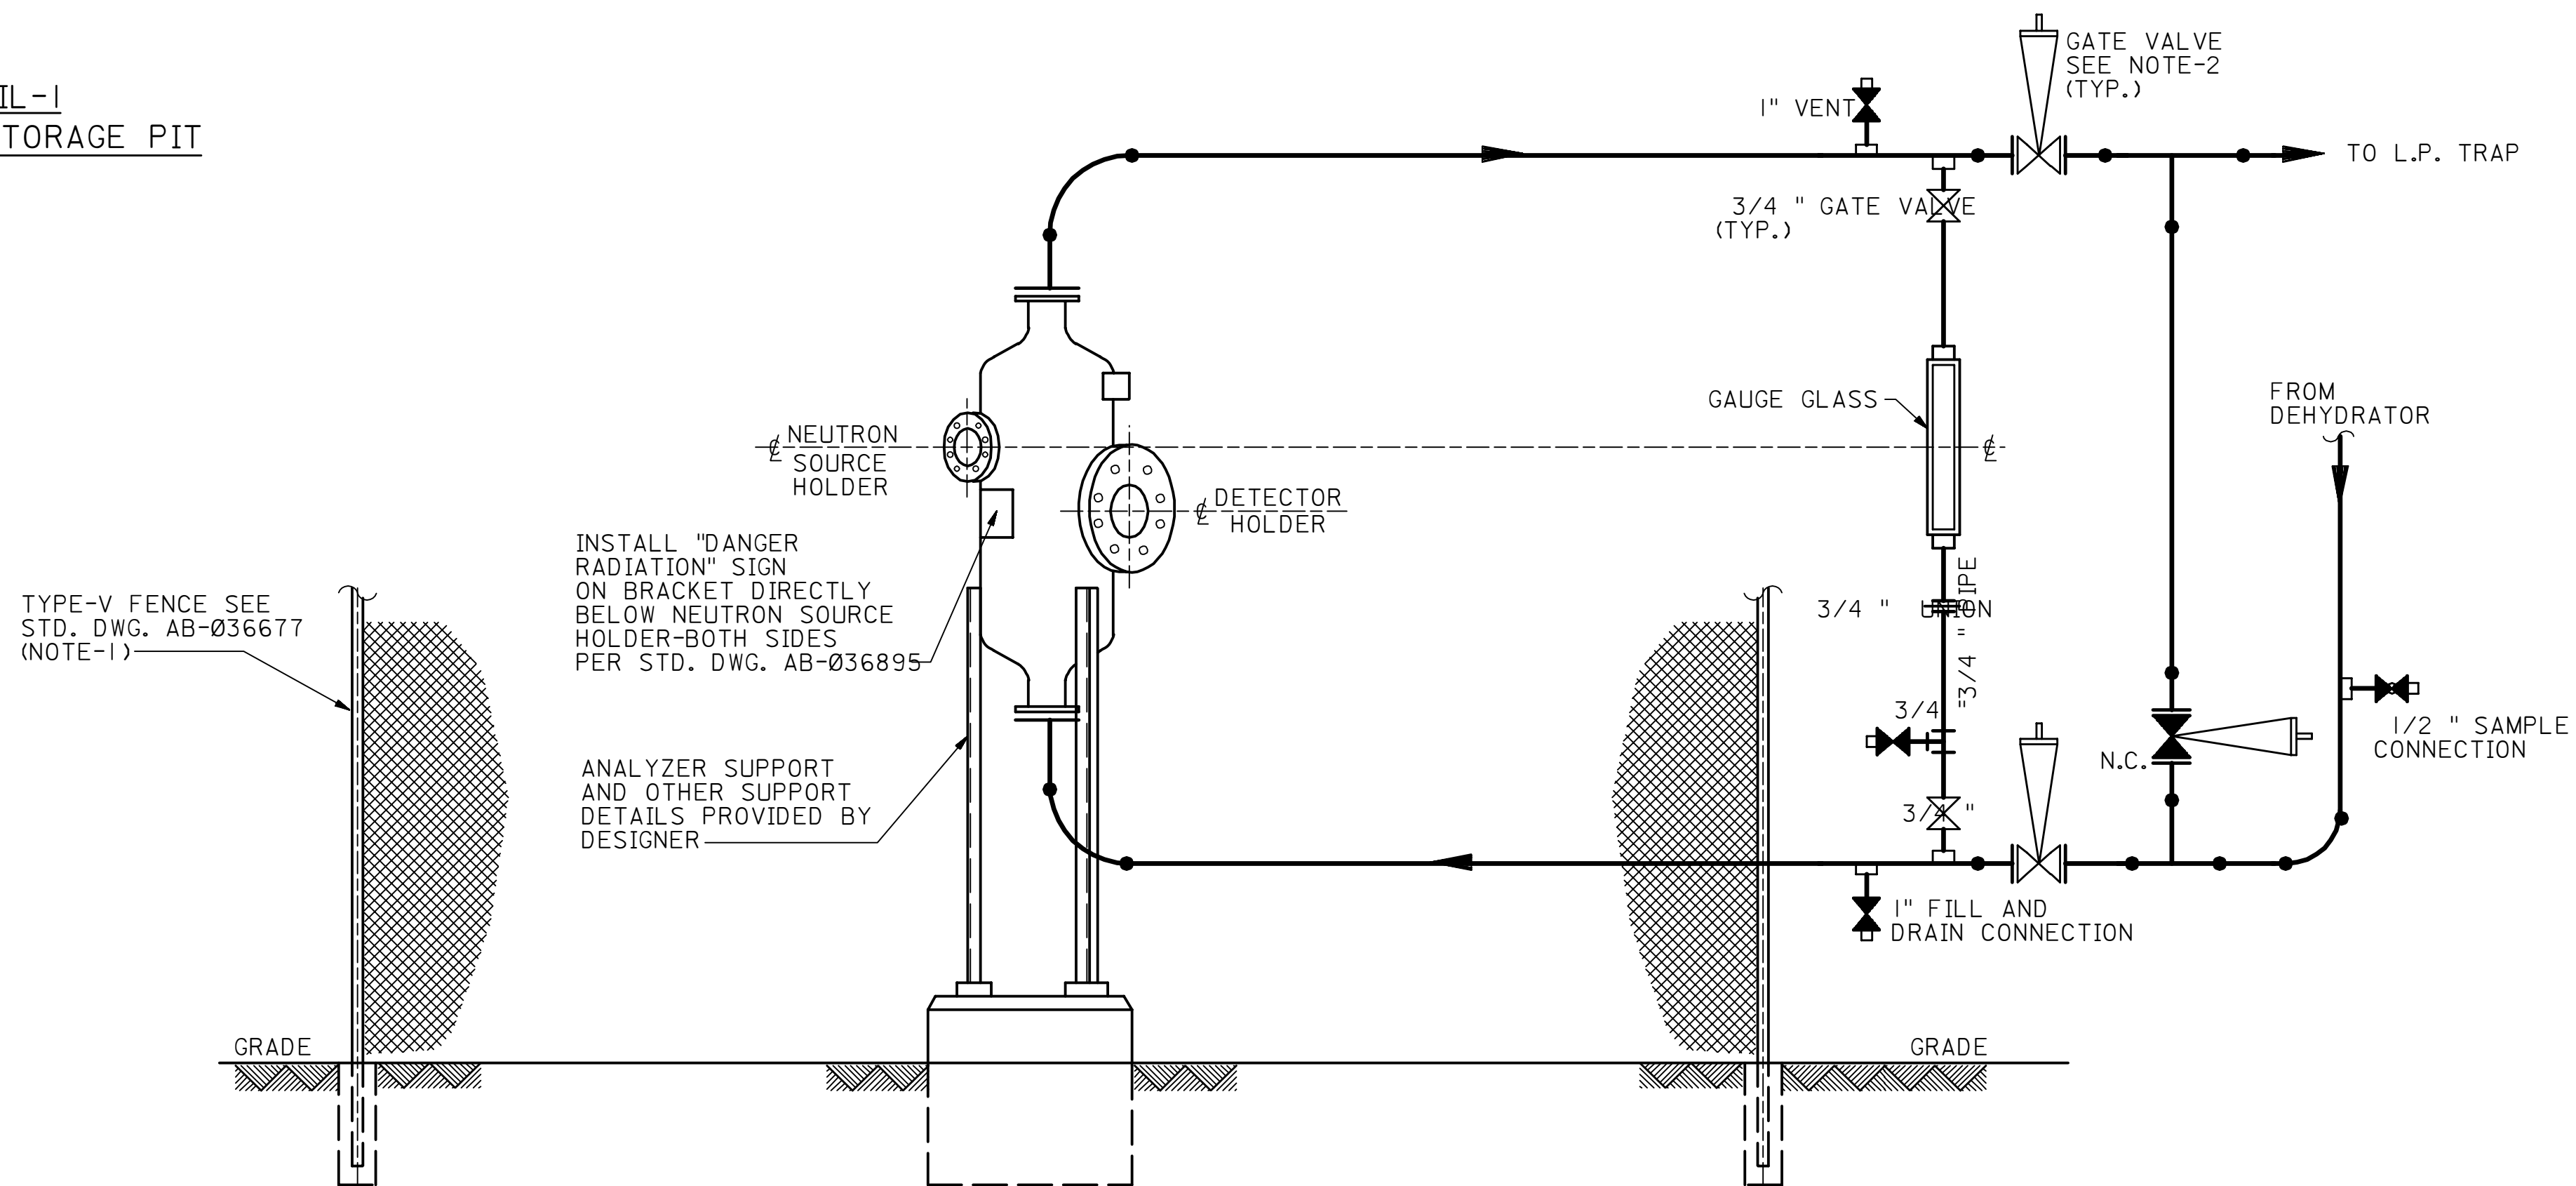

ELEVATION

NOTES

1. FENCE SHALL HAVE A LOCKABLE GATE. A "DANGER RADIATION" SIGN SHALL BE PERMANENTLY FASTENED, FACING OUTWARD AT THE CENTER OF EACH SIDE OF THE FENCE AND GATE.
2. ALL VALVES ETC. SHALL BE LOCATED OUTSIDE THE FENCED ENCLOSURE OR SO CONSTRUCTED THAT THEY CAN BE OPERATED FROM OUTSIDE THE FENCE.
3. THE ANALYZER MUST BE INSTALLED SO THAT THE DETECTOR IS UPSTREAM OF THE NEUTRON SOURCE HOLDER, AS SHOWN.
4. ALL DIMENSIONS ARE IN MILLIMETERS UNLESS NOTED OTHERWISE.

REFERENCE DRAWINGS

STANDARD SIGN "RADIATION"	AB-036895
GEN. PURPOSE & PERIMETER FENCING	AB-036677

TYPICAL INSTALLATION DRAWING

Ø2	Ø2-17-87	RLO	REDRAWN AND ADDED TYPICAL INSTALL. DWG. NOTE.			
REV. NO.	DATE	BY	DESCRIPTION	CHKD	CERT.	APPD.

FOR ARABIAN AMERICAN OIL COMPANY

DRAWN BY RFL CHECKED BY RE 4/79 SCALE: NONE

DATE STARTED _____ DATE COMPLETED _____ 04-12-79

OPR'G. DEPT. _____ ENG. DEPT. _____

APP'D. FOR CONST. _____ 04-18-79

THIS DRAWING IS NOT TO BE USED FOR
CONSTRUCTION OR FOR ORDERING
MATERIAL UNTIL CERTIFIED AND DATED

CERTIFIED
DATE

SALT-IN CRUDE ANALYZER	
ARRANGEMENT OF SAFETY FEATURE	

STD. DWG.	METRIC
-----------	--------

PLANT NO.	INDEX	DRAWING NO.	SH. NO.	REV. NO.
990	L	AB-036408	001	02