


20	001	AB-036651	A	990
PLANT NO.	INDEX	DRAWING NUMBER	SHT. NO.	REV. NO.

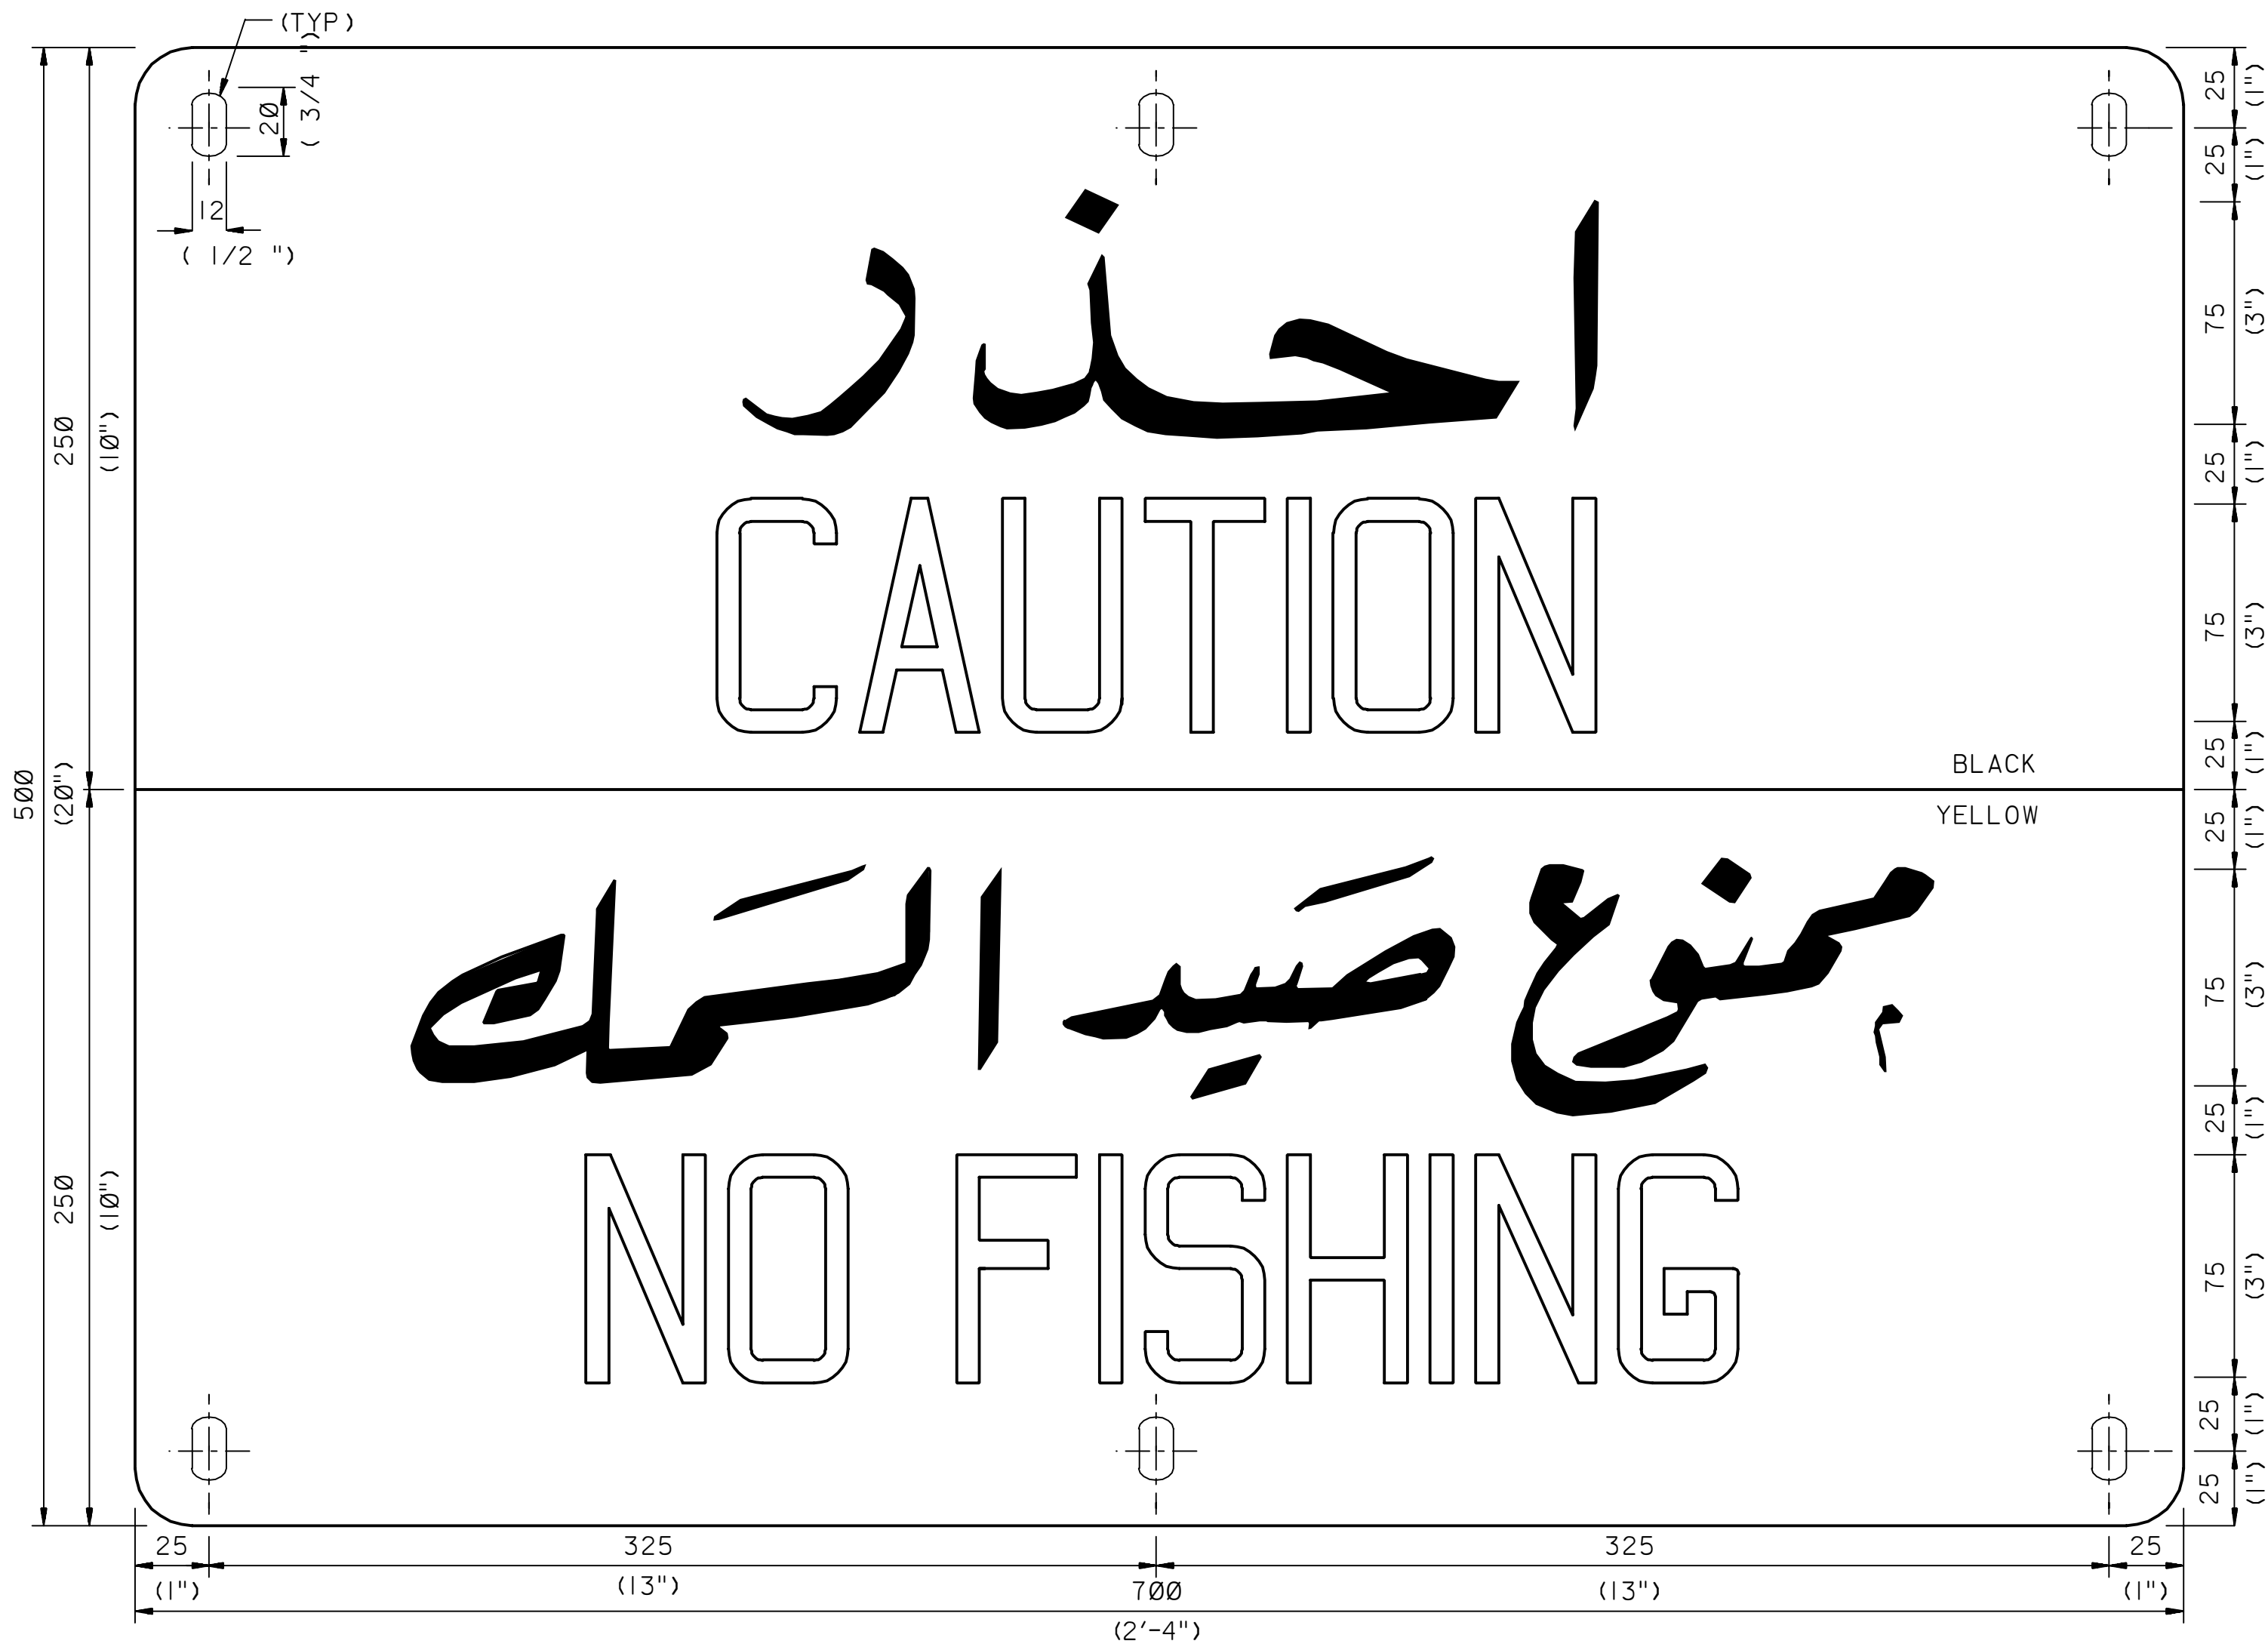

- NOTES:
- SIGN TO MEET SPECIFICATION ANSI-Z35.1 APPENDIX A9.1, A9.2 (16 GA) AND A9.5.
 - TOP LETTERING YELLOW ON BLACK BACKGROUND, BOTTOM LETTERING BLACK ON YELLOW BACKGROUND.
 - FOR COLOR SPECIFICATION SEE BRITISH STANDARD BS 381C, YELLOW COLOR NO. BS 309.
 - LETTERING TO BE SCALED TO PROPORTION FROM OVERALL PLATE DIMENSIONS AS PRESENTED ON THIS DRAWING.
 - CORNERS OF SIGN TO BE ROUNDED & EDGES TO BE SMOOTH SO AS TO AVOID INJURY.
 - ALL DIMENSIONS IN MILLIMETERS UNLESS NOTED OTHERWISE.

TYPICAL INSTALLATION DRAWING				
02	FEB92	ESSD CAJ	DRAWING DIGITIZED INTO CADD DATABASE WITHOUT CHANGES	
REV. NO.	DATE	BY	DESCRIPTION	CHKD. CERT. APPD.
SAUDI ARABIAN OIL COMPANY				
DRAWN BY A.E./A.M. CHECKED BY N.J.K. SCALE NONE				
DATE STARTED DATE COMPLETED 09-10-75				
OPR'G. DEPT. ENG. DEPT. ORIGINAL SIGNED				
APP'D FOR CONSTR.				
THIS DRAWING IS NOT TO BE USED FOR CONSTRUCTION OR FOR ORDERING MATERIAL UNTIL CERTIFIED AND DATED			CERTIFIED ORIGINAL CERTIFIED BY DATE 09-20-75	
SIGN				
CAUTION NO FISHING				
STD. DWG. METRIC				
PLANT NO.	INDEX	DRAWING NUMBER		SHT. NO. REV. NO.
990	A	AB-036651		001 02