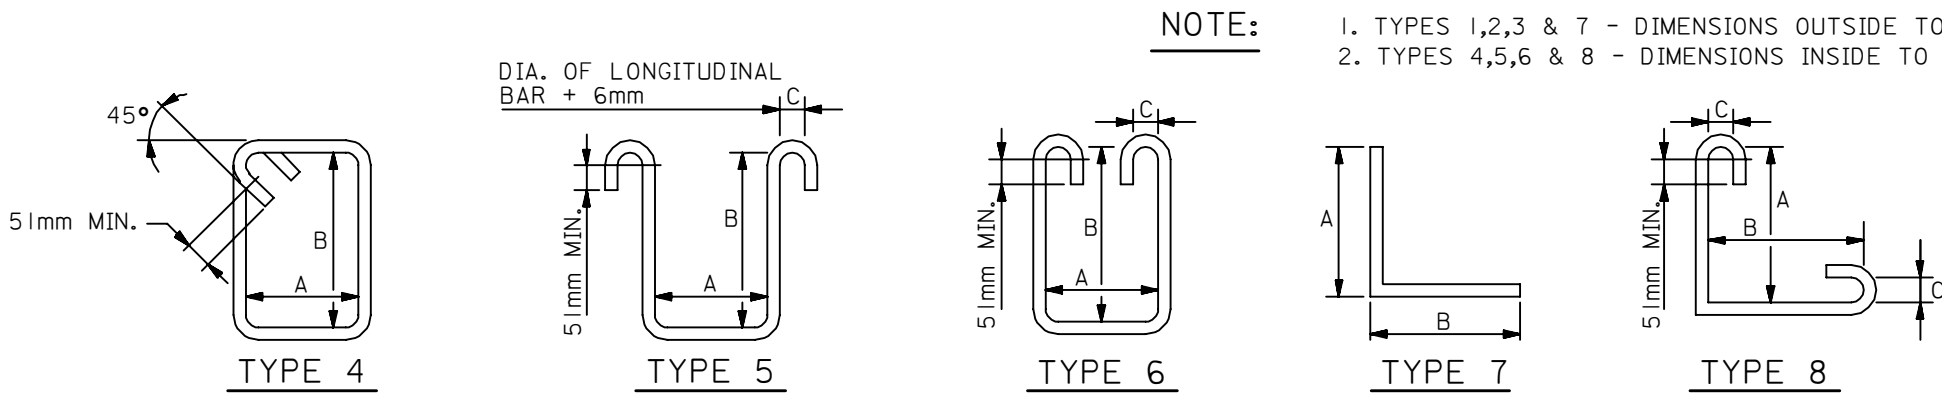
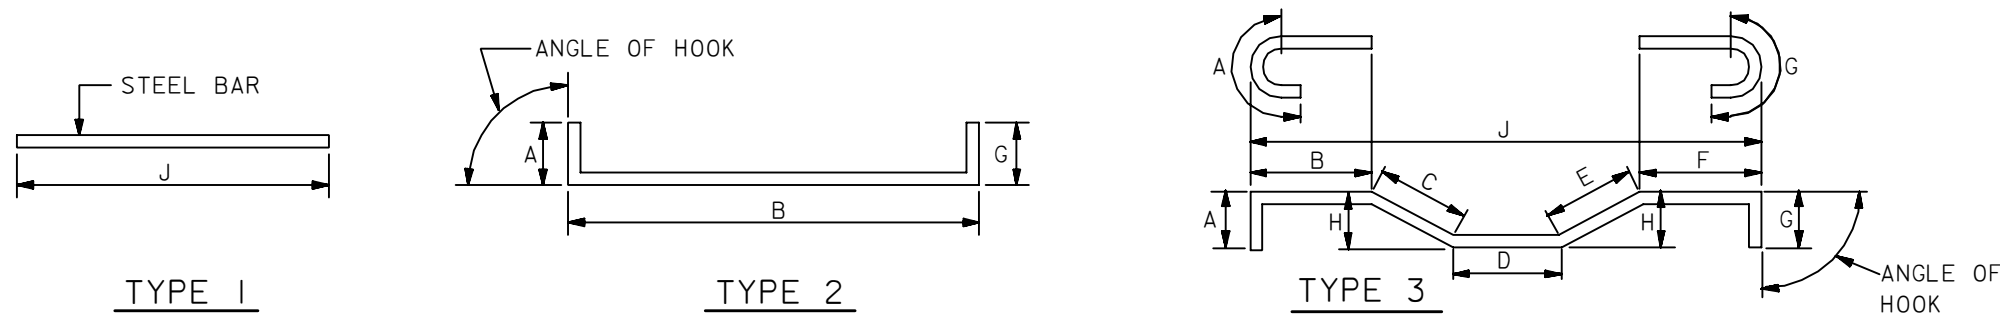



990	M	AB-036756	001	01
PLANT NO.	INDEX	DRAWING NUMBER	SHT. NO.	REV. NO.

NOTES:

1. TO BE IN ACCORDANCE WITH DRIVE GATE DIMENSION.
2. TO BE IN ACCORDANCE WITH SECURITY FENCING LENGTH.

[illegible][illegible]

STEEL BENDING DETAILS FOR POSTS SHOWN ON AA-036754 SH. 002

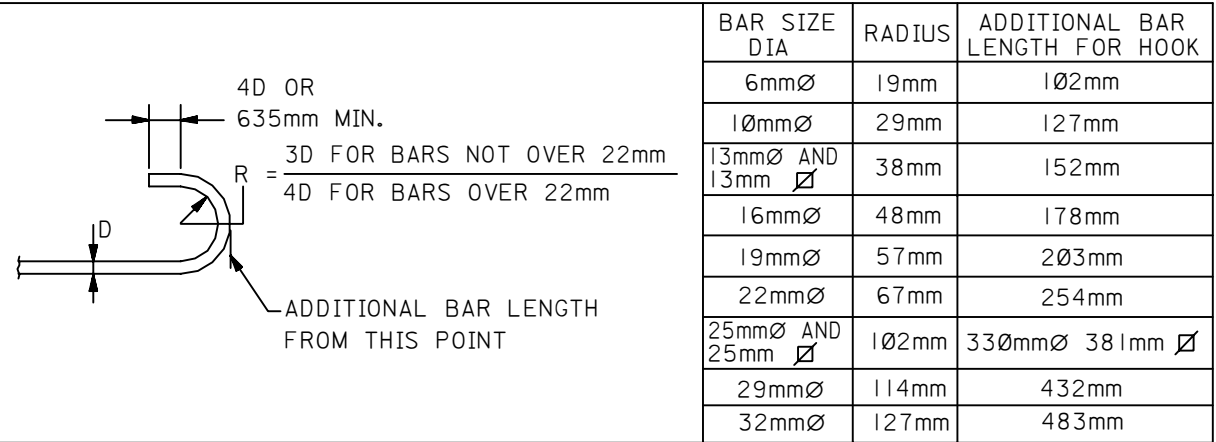[illegible]

FOR TYPE 3 ONLY

MANDATORY DRAWING									
Ø1	OCT92	ESSD AVM		DRAWING DIGITIZED INTO CADD DATABASE REVISED AND ADDED MANDATORY NOTE.					
REV. NO.	DATE	BY	JO/EWO	DESCRIPTION			CHKD.	CERT.	APPD.
SAUDI ARABIAN OIL COMPANY									
DRAWN BY <u>PETR GM</u> CHECKED BY <u>P.T. Ø2-27-83</u> SCALE <u>NONE</u> DATE STARTED _____ DATE COMPLETED <u>JAN, 1983</u> APP'G. DEPT. _____ ENG. DEPT. <u>ORIGINAL SIGNED</u> <u>Ø1-28-83</u> APP'D FOR CONSTR. _____									
THIS DRAWING IS NOT TO BE USED FOR CONSTRUCTION OR FOR ORDERING MATERIAL UNTIL CERTIFIED AND DATED					CERTIFIED _____ BY _____ DATE _____				
STEEL BENDING DETAILS SECURITY FENCING									
STD. DWG.							METRIC		
PLANT NO.	INDEX	DRAWING NUMBER					SHT. NO.	REV. NO.	
99Ø	M	AB-Ø36756					ØØ1	Ø1	