
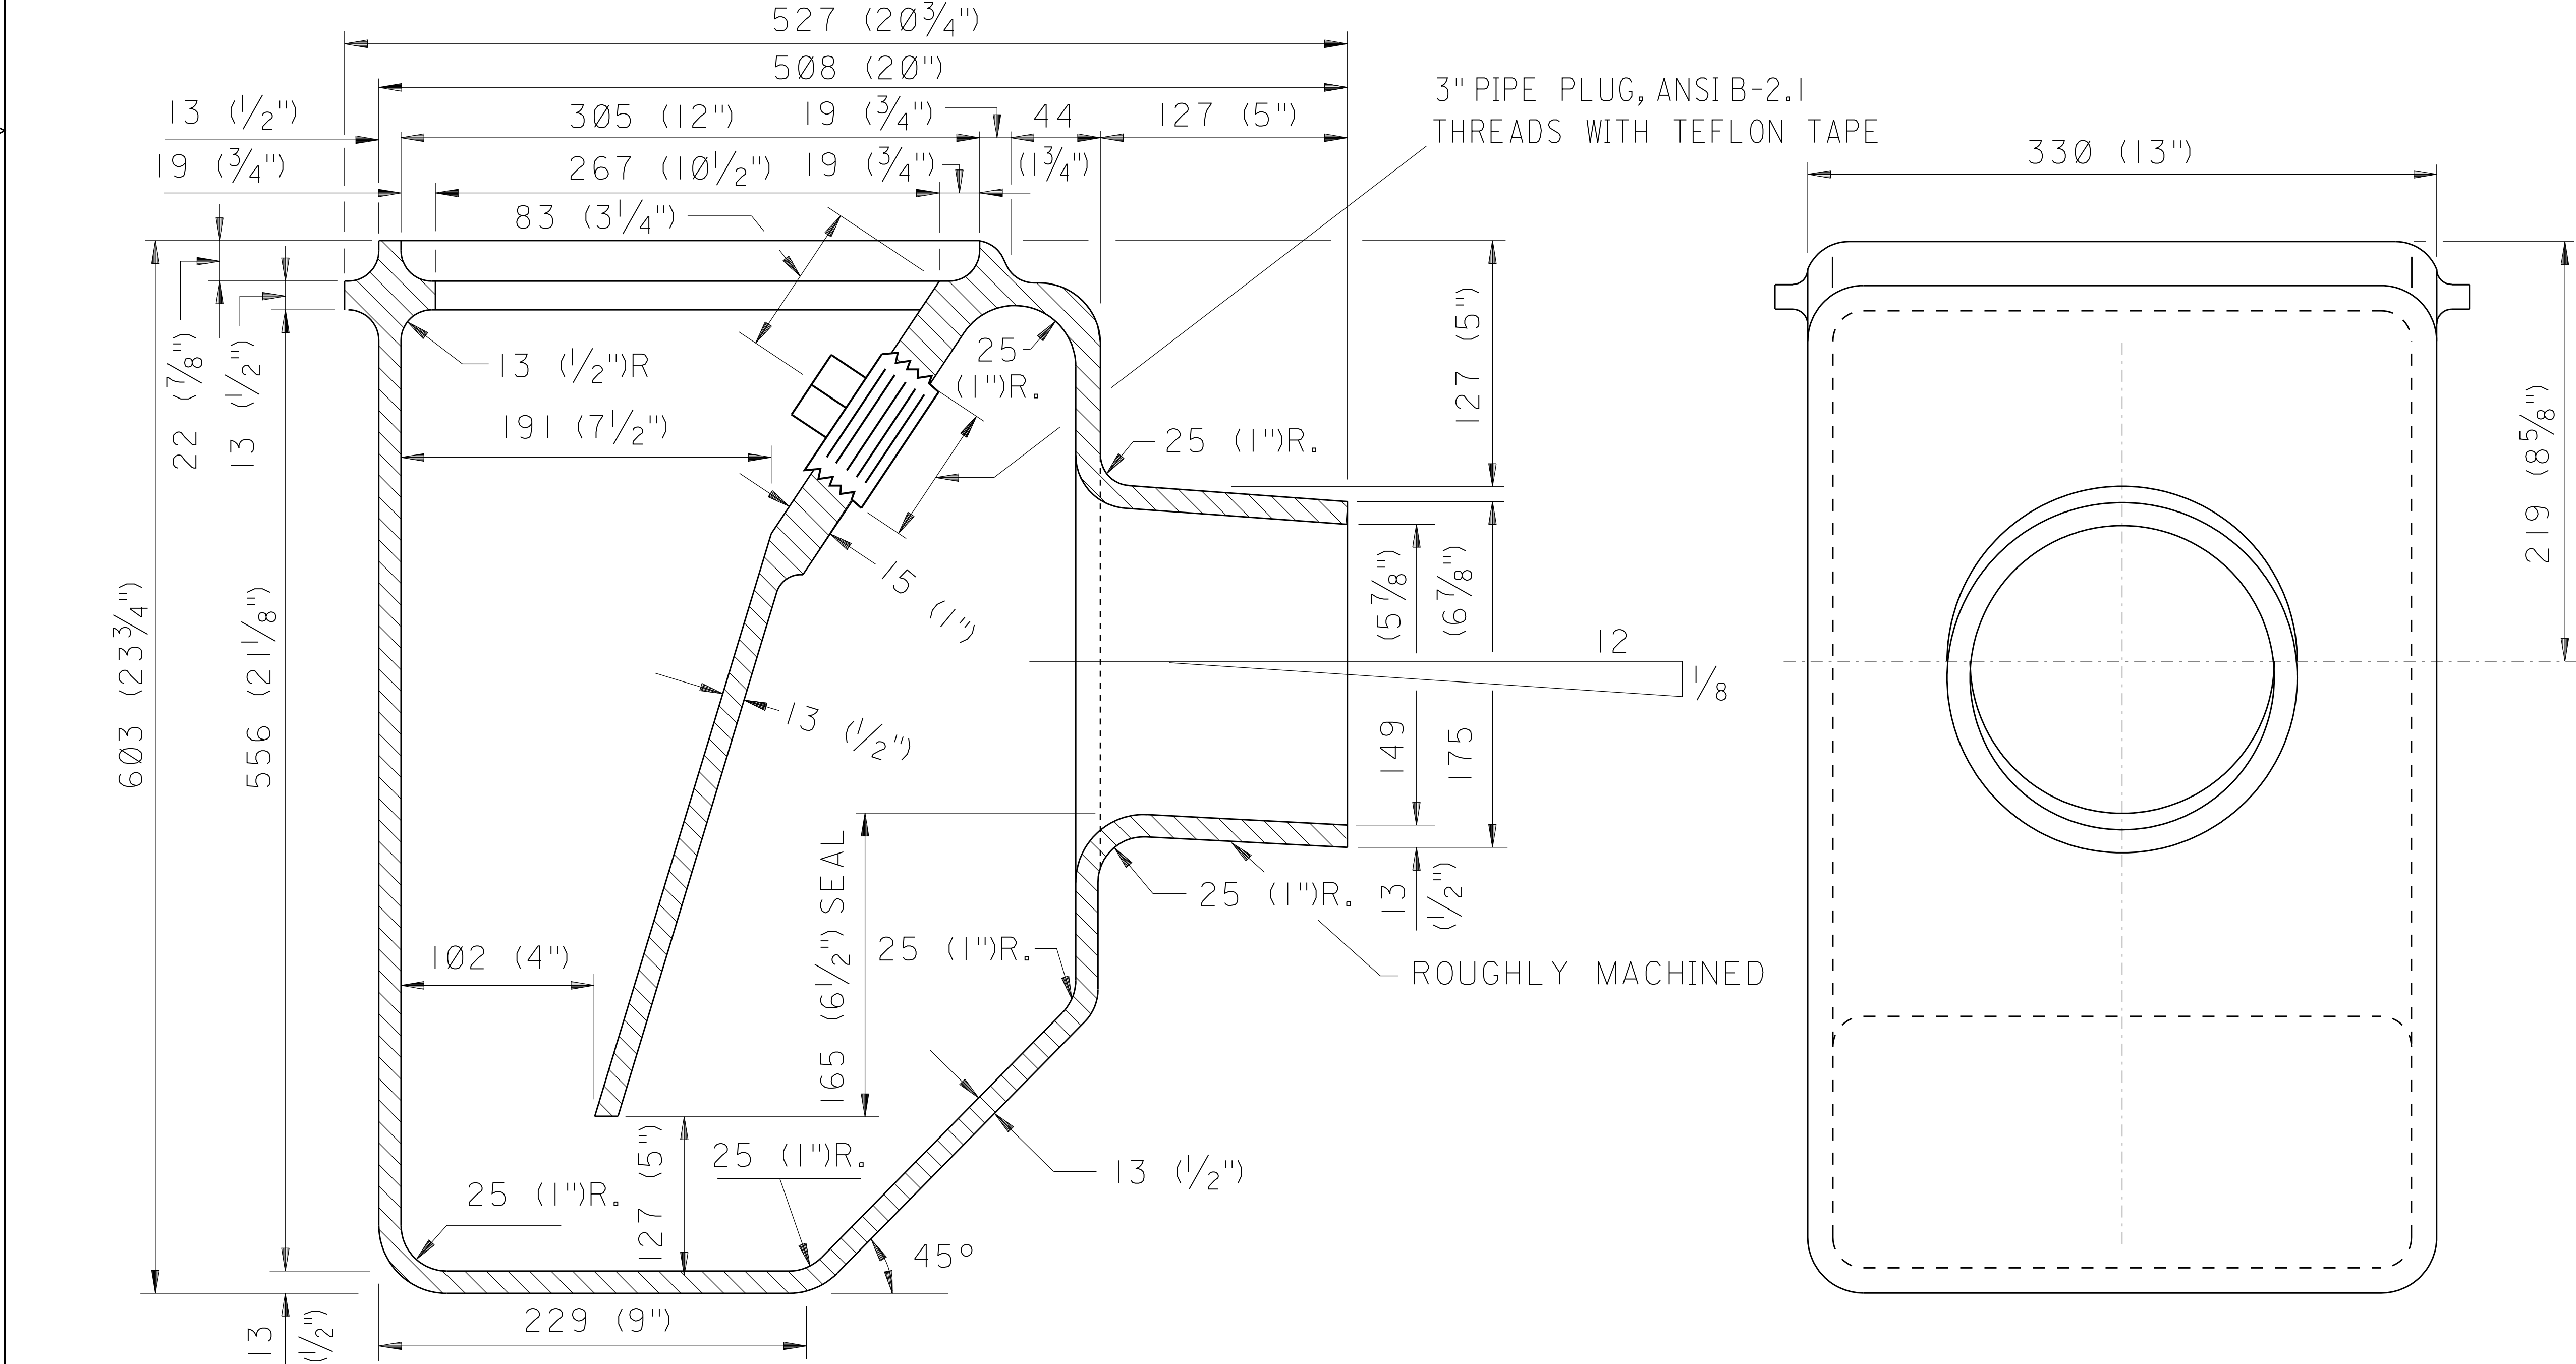


07	001	78	AC-036078	S	990
PLANT NO.	INDEX	DRAWING NUMBER	SHT. NO.	REV. NO.	

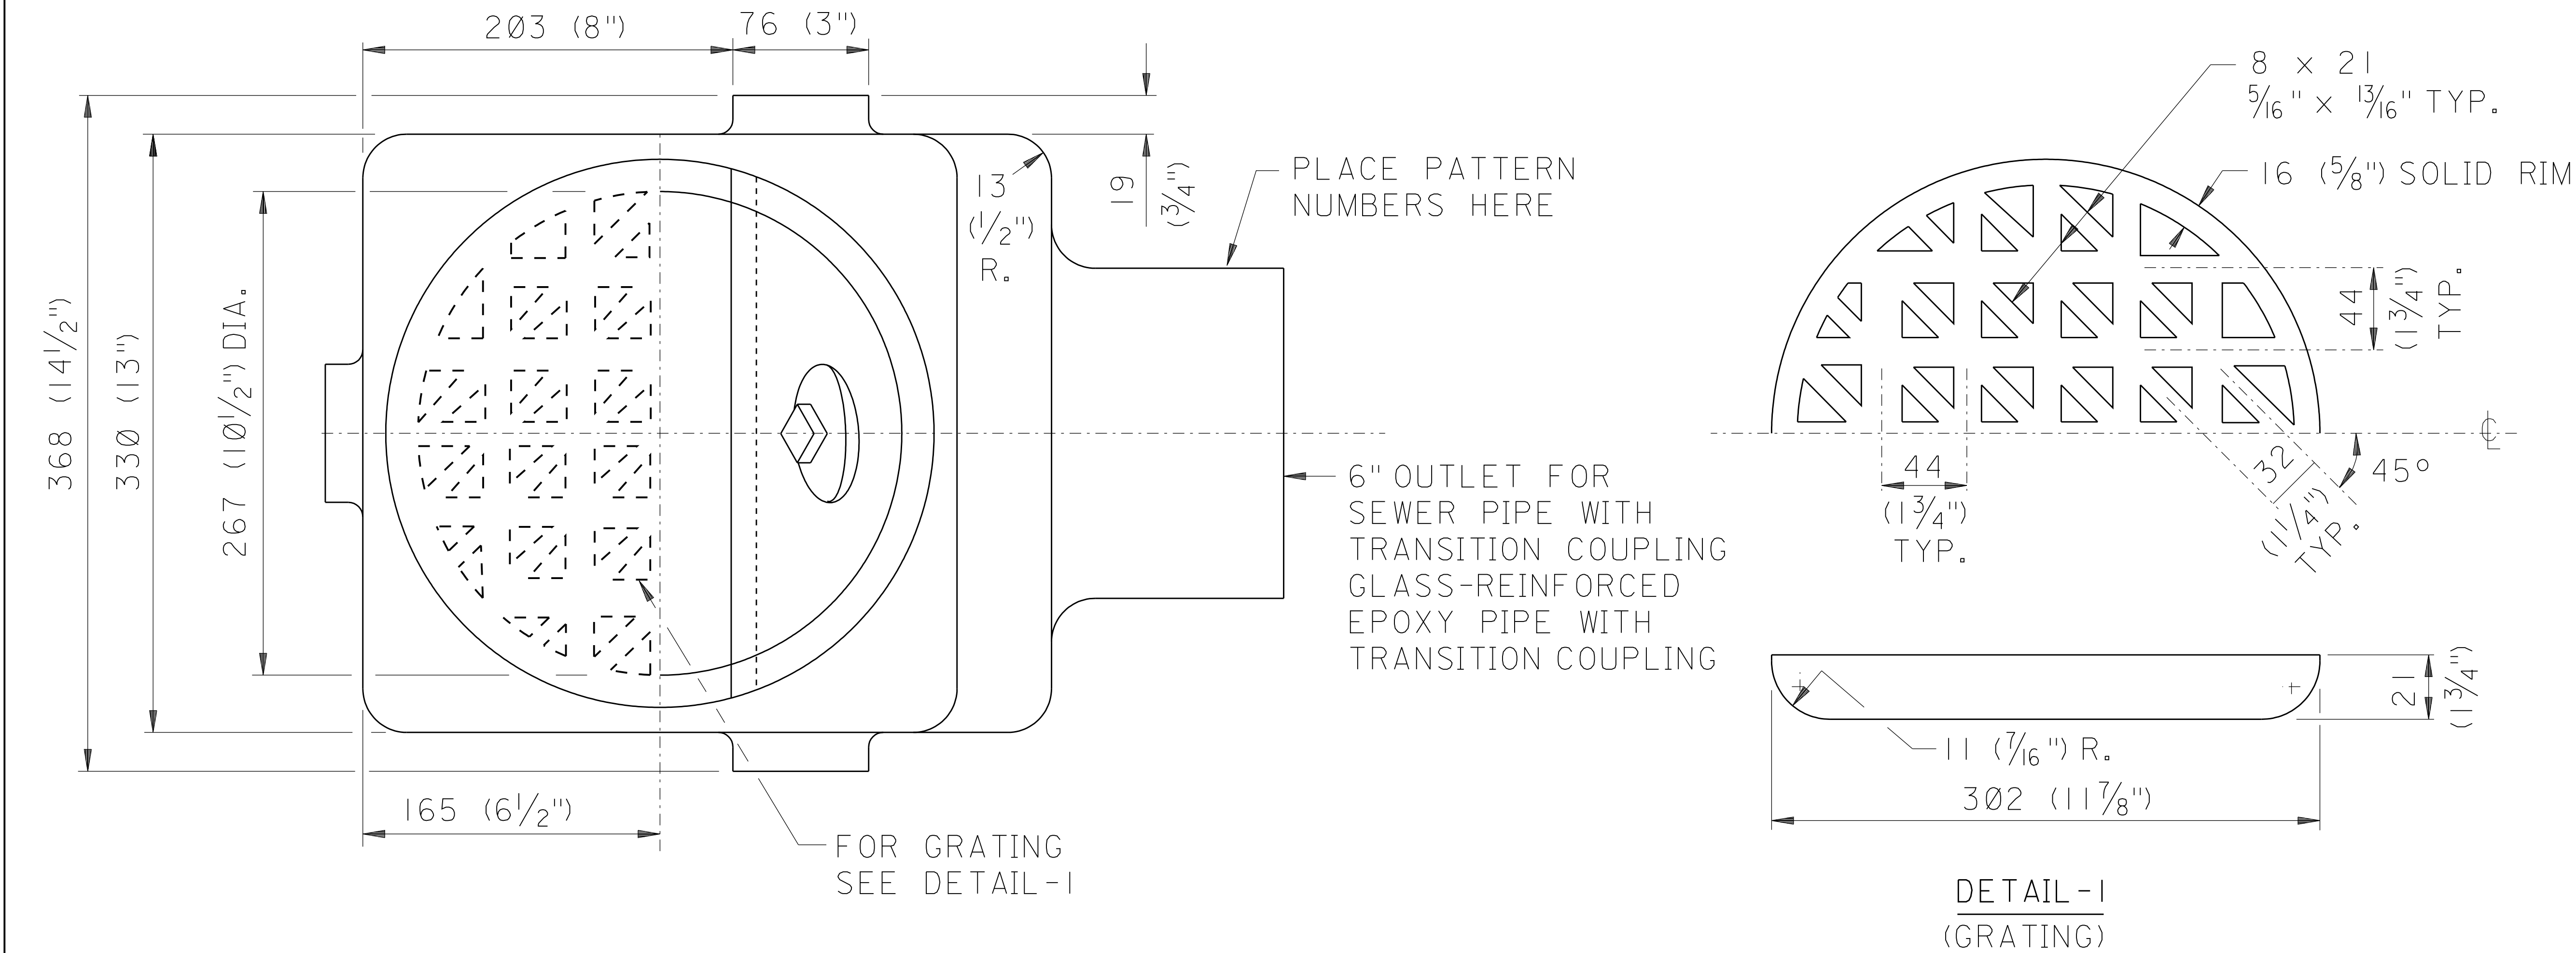

- NOTES:
1. MATERIAL SHALL BE A GOOD COMMERCIAL GRADE OF CAST GREY IRON.
 2. CLENOUT HOLE SHALL BE DRILLED AND TAPPED FOR A 2" ANSI B16.14 PIPE PLUG.
 3. HEAVY DUTY GRATING SHOULD BE USED AS SHOWN OR EQUIVALENT.

LIST OF MATERIAL	
AMS. NO.	DESCRIPTION
02-808-345	6" CAST IRON CATCH BASIN WITH OPEN GRATE INLET.
02-122-185	3" PIPE PLUG ANSI B16, 14, MALL. IRON OR STEEL GALVANIZED.

07	3/1/08	MSM	DELETE PVC PIPE MATERIAL	SMD	KAM
06	APR92	ESSD EPE	DRAWING DIGITIZED INTO CADD DATABASE WITHOUT CHANGES		
REV. NO.	DATE	BY	JO/EWO	DESCRIPTION	CHKD. CERT. APPD.

SAUDI ARABIAN OIL COMPANY				
DRAWN BY T.J.		CHECKED BY	SCALE	NONE
DATE STARTED		DATE COMPLETED	06-27-51	
OPR'G. DEPT.		ENG. DEPT.		
APP'D FOR CONSTR.				
THIS DRAWING IS NOT TO BE USED FOR CONSTRUCTION OR FOR ORDERING MATERIAL UNTIL CERTIFIED AND DATED			CERTIFIED	
			BY DATE	
DETAILS				
CAST IRON CATCH BASIN				
FOR 6" SEWER CONNECTION				
STD. DWG.			METRIC	
PLANT NO.	INDEX	DRAWING NUMBER	SHT. NO.	REV. NO.
990	S	AC-036078	001	07