
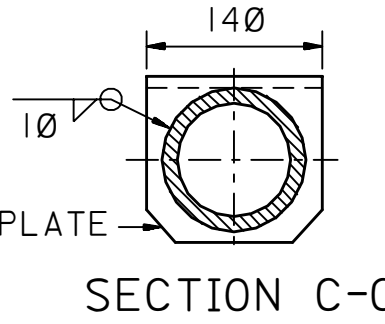
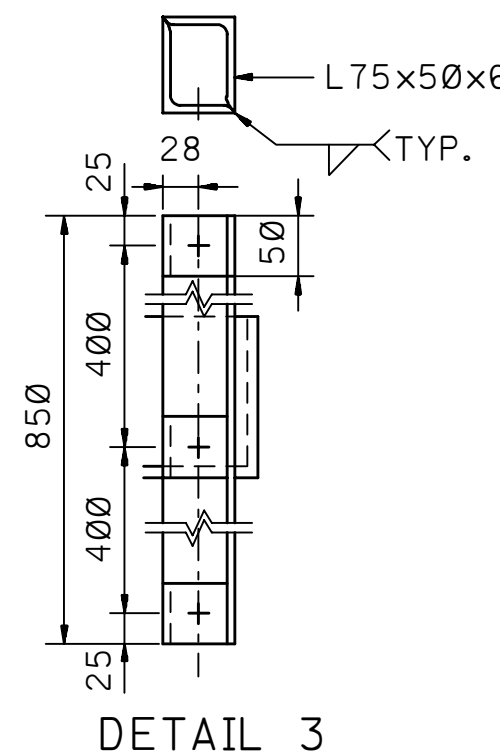
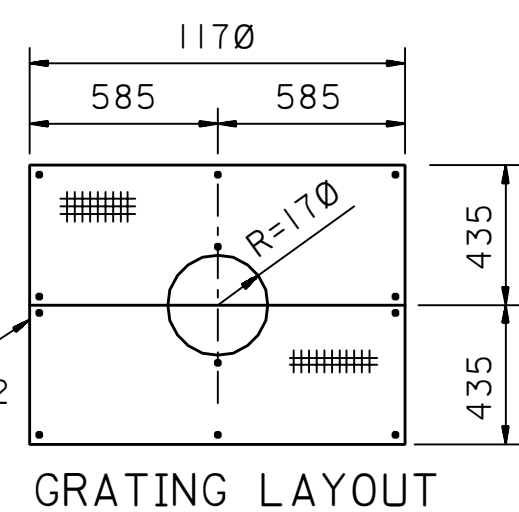
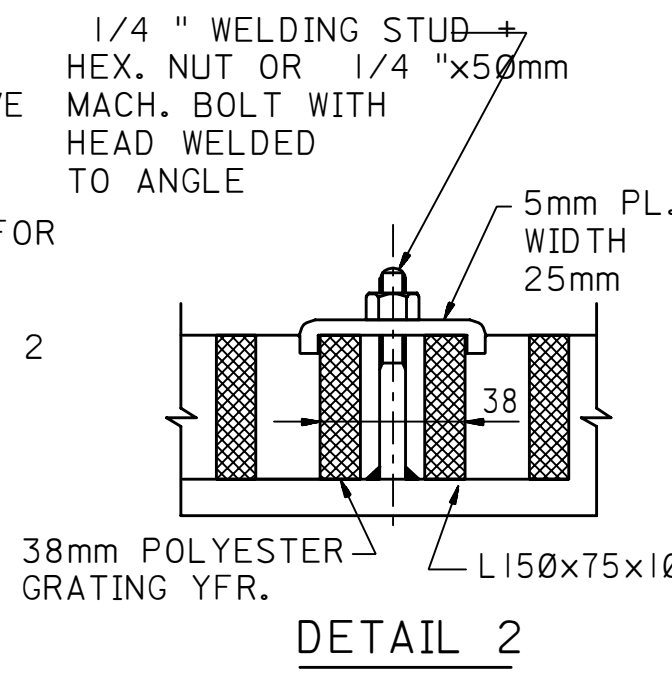
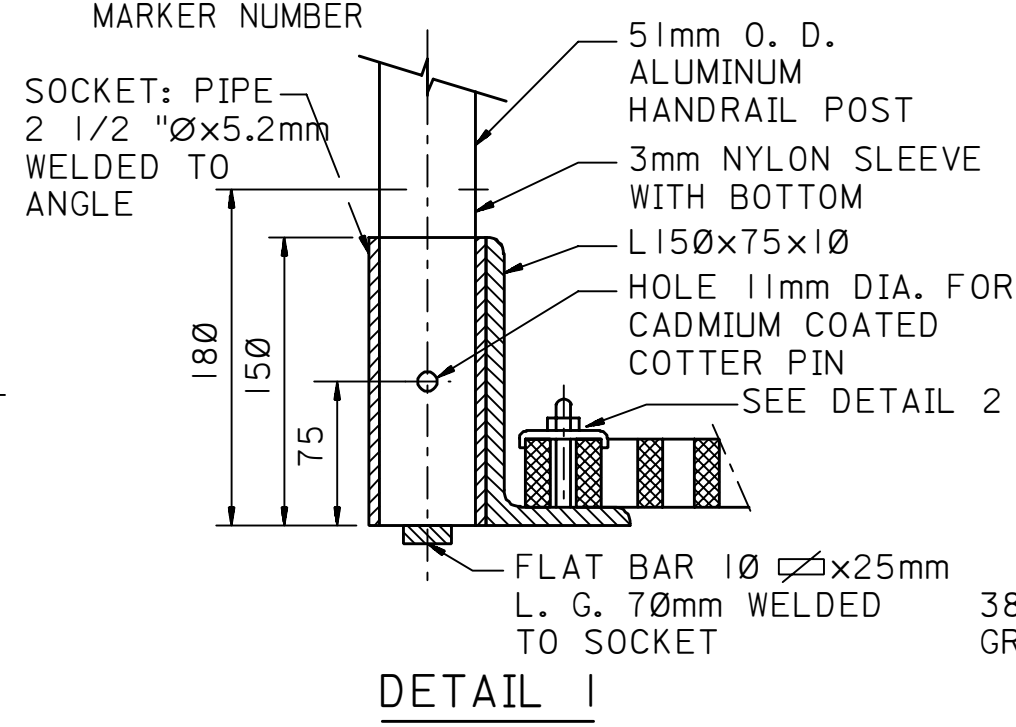
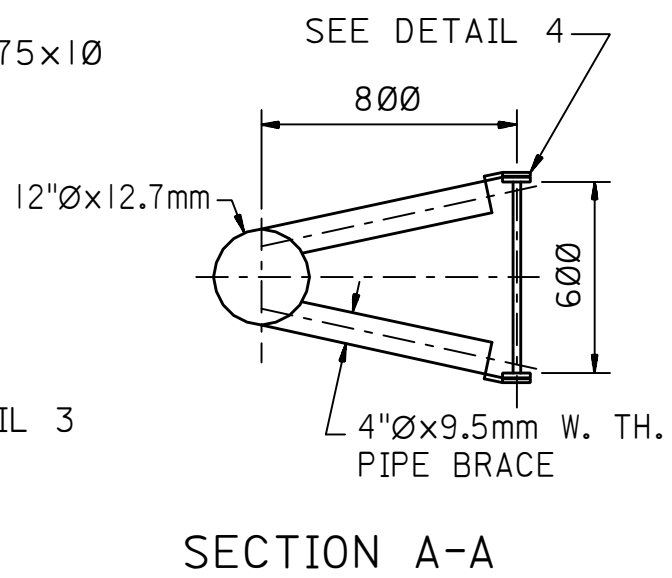
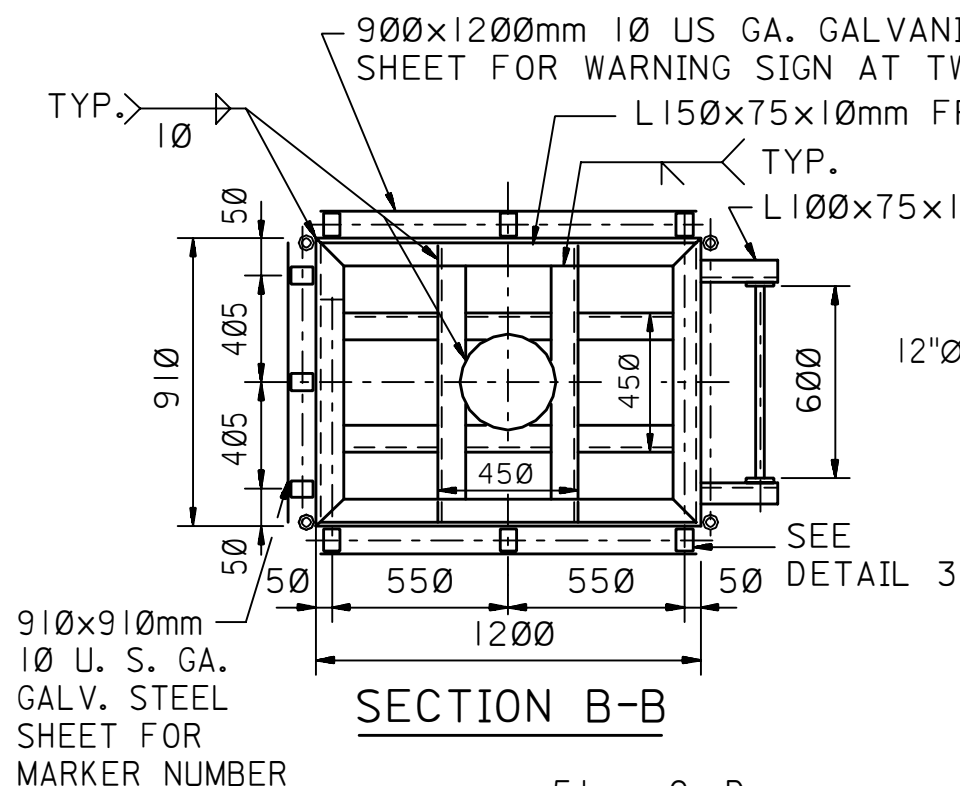


10	200	369930-0A	M	066
PLANT NO.	INDEX	DRAWING NUMBER	SHT. NO.	REV. NO.

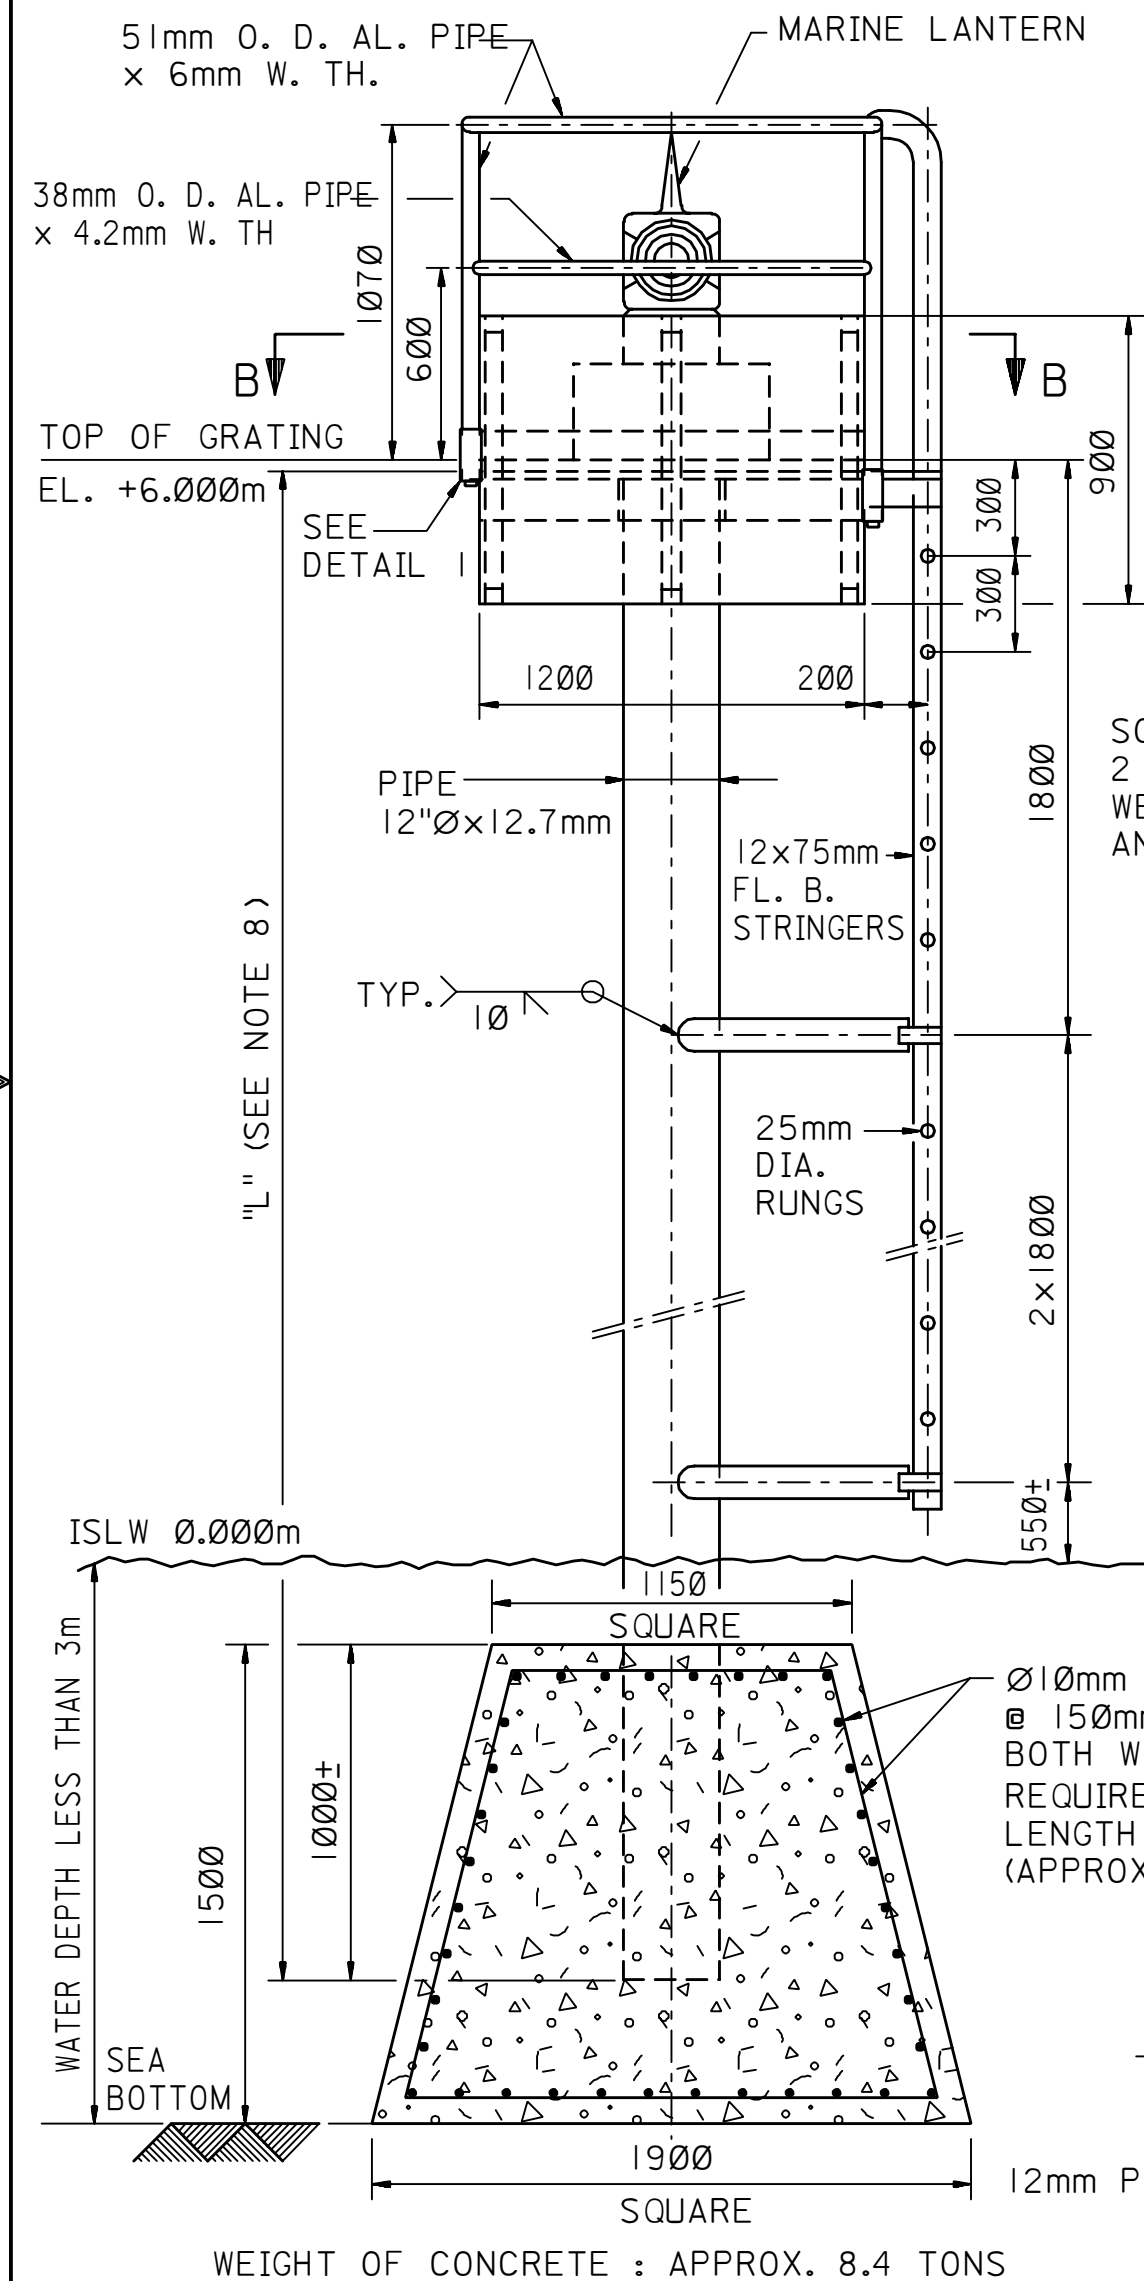

NOTES:

- ALL JOINTS AND SPLICES IN STEEL STRUCTURE TO BE SEAL WELDED WITH 5mm FILLET WELD, EXCEPT AS INDICATED.
- STRUCTURAL STEEL SHALL BE FABRICATED IN ACCORDANCE WITH ARAMCO SPECIFICATION 12-AMSS-17, 18, 19 OFFSHORE PLATFORM FABRICATION.
- ALL WELDING SHALL BE IN ACCORDANCE WITH STANDARD AWS CODE FOR ARC AND GAS WELDING IN BUILDING CONSTRUCTION.
- ALL EXPOSED STEEL AND CONCRETE SHALL BE PAINTED IN ACCORDANCE WITH AES-H-1, APCS-1 WITH TOP COAT RED.
- GRATING SHALL BE PLASTIC YFR. GRADE. USE CLAMPS WITH 1/4 " BOLT HOLD DOWN.
- LANTERN TO BE MOUNTED ON BATTERY BOX.
- LANTERN TO BE PROVIDED WITH AMBER LENS, BUT OTHERWISE IDENTICAL WITH AMS NO. 22-305-740. (TO BE FURNISHED BY ARAMCO)
- LENGTH 'L' VARIES WITH WATER DEPTH AND IS TO BE SPECIFIED IN PURCHASE REQUISITION.
- ERECTOR TO ENSURE LEVEL BOTTOM BEFORE INSTALLATION OF MARKER.
- ALL DIMENSIONS ARE IN MILLIMETERS UNLESS NOTED OTHERWISE.

REFERENCE DRAWINGS					
WARNING SIGN			AC-036237		
MARKER NUMBER SIGN			AC-036238		

REV. NO.	DATE	BY	JO/EWO	DESCRIPTION	CHKD.	CERT.	APPD.
01	MAY92	ESSD CMC		DRAWING DIGITIZED INTO CADD DATABASE WITHOUT CHANGES			

SAUDI ARABIAN OIL COMPANY

DRAWN BY J. J. P.
CHECKED BY
SCALE NONE

DATE STARTED
DATE COMPLETED 02-17-75

OPR'G. DEPT.
ENG. DEPT.

APP'D FOR CONSTR.

THIS DRAWING IS NOT TO BE USED FOR CONSTRUCTION OR FOR ORDERING MATERIAL UNTIL CERTIFIED AND DATED

CERTIFIED ORIGINAL CERTIFIED BY
DATE 02-17-75

METRICATED
SHALLOW WATER MARKERS
FOR SUBMARINE PIPELINES
STD. DWG.

PLANT NO.	INDEX	DRAWING NUMBER	SHT. NO.	REV. NO.
990	M	AC-036693	002	01