


20	100	AD-036132	X	990
REV. NO.	SHEET NO.	DRAWING NUMBER	INDEX	PLANT NO.

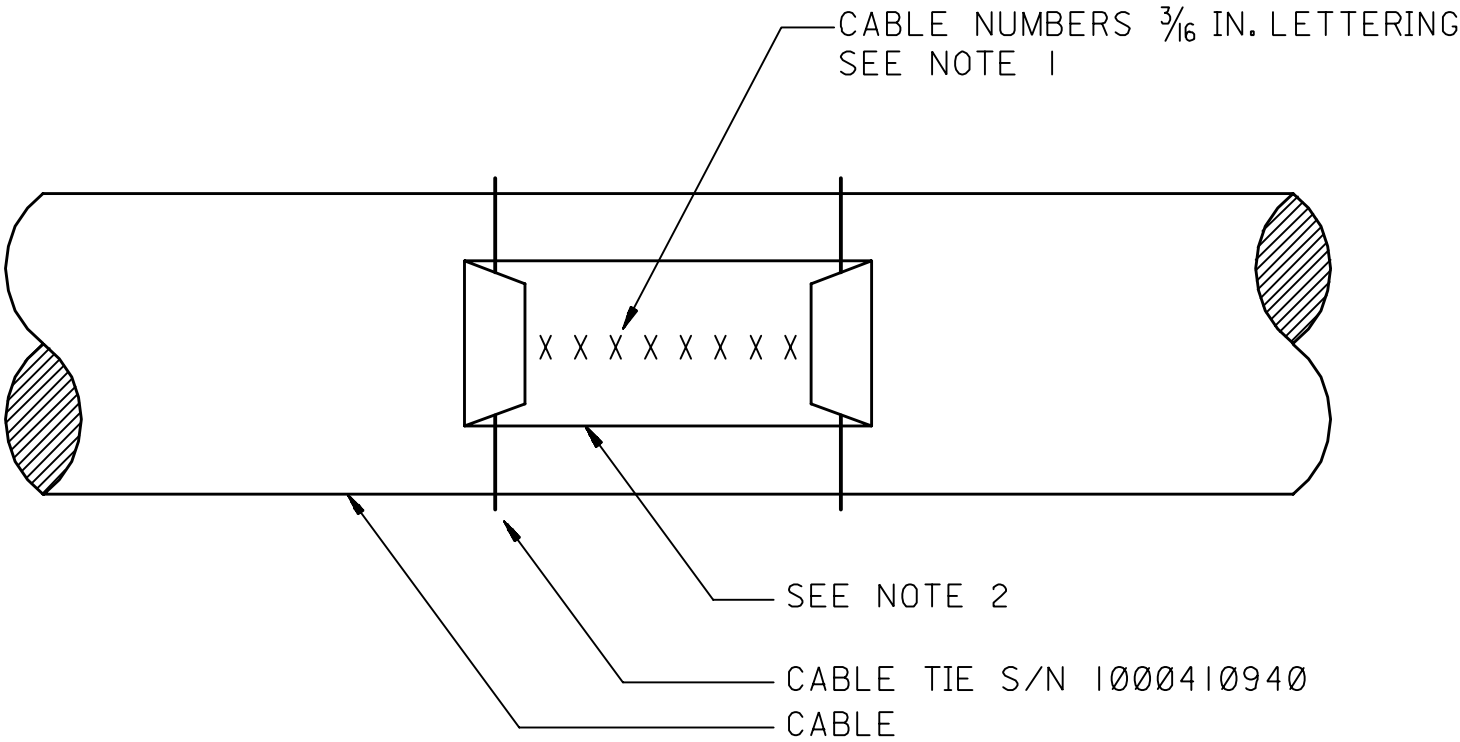

CABLE TAGGING

- NOTES:**
- 1. CABLE TAG SHALL CONTAIN THE FOLLOWING INFORMATION:
 - A. CABLE IDENTIFICATION NUMBER FROM CONSTRUCTION DRAWING OR ANODE NUMBER OR STRUCTURE NUMBER/DESCRIPTION OR D. C. POWER SOURCE NUMBER.
 - 2. CABLE TAG SHALL BE EITHER:
 - A. STAINLESS STEEL TAPEWRITER TAPE EMBOSSED USING TAPEWRITER OR
 - B. WHITE POLYOLEFIN SLEEVE MATERIAL WITH PERMANENT LABELING.
 - 3. ENSURE THAT THE CABLE TAG & CABLE TIES DO NOT HAVE ANY SHARP EXPOSED EDGES.

DWG RESPONSIBILITY: CATHODIC PROTECTION STANDARDS COMMITTEE									
02	AUGUST 2003	CSD MNL		REVISED NOTES & MATERIAL STOCK NUMBER					
01	JUNE 2000	EDSD AIR		ADDED NOTE 2	ORIG. SIGNED	ORIG. SIGNED	ORIG. SIGNED		
REV. NO.	DATE	BY	JO/EWO	DESCRIPTION	CHKD.	CERT.	APPD.		

SAUDI ARABIAN OIL COMPANY				
DRAWN BY <u>ESSD/CMC</u> CHECKED BY _____ SCALE <u>NONE</u>				
DATE STARTED <u>04-15-92</u> DATE COMPLETED <u>04-15-92</u>				
OPRG. DEPT. _____ ENG. DEPT. _____				
APPD. FOR CONSTR. _____				
THIS DRAWING IS NOT TO BE USED FOR CONSTRUCTION OR FOR ORDERING MATERIAL UNTIL CERTIFIED AND DATED			CERTIFIED BY _____ DATE _____	
CATHODIC PROTECTION				
CABLE IDENTIFICATION				
TERMINATION DETAIL				
STD. DWG.				
PLANT NO.	INDEX	DRAWING NUMBER	SHEET NO.	REV. NO.
990	X	AD-036132	001	02