

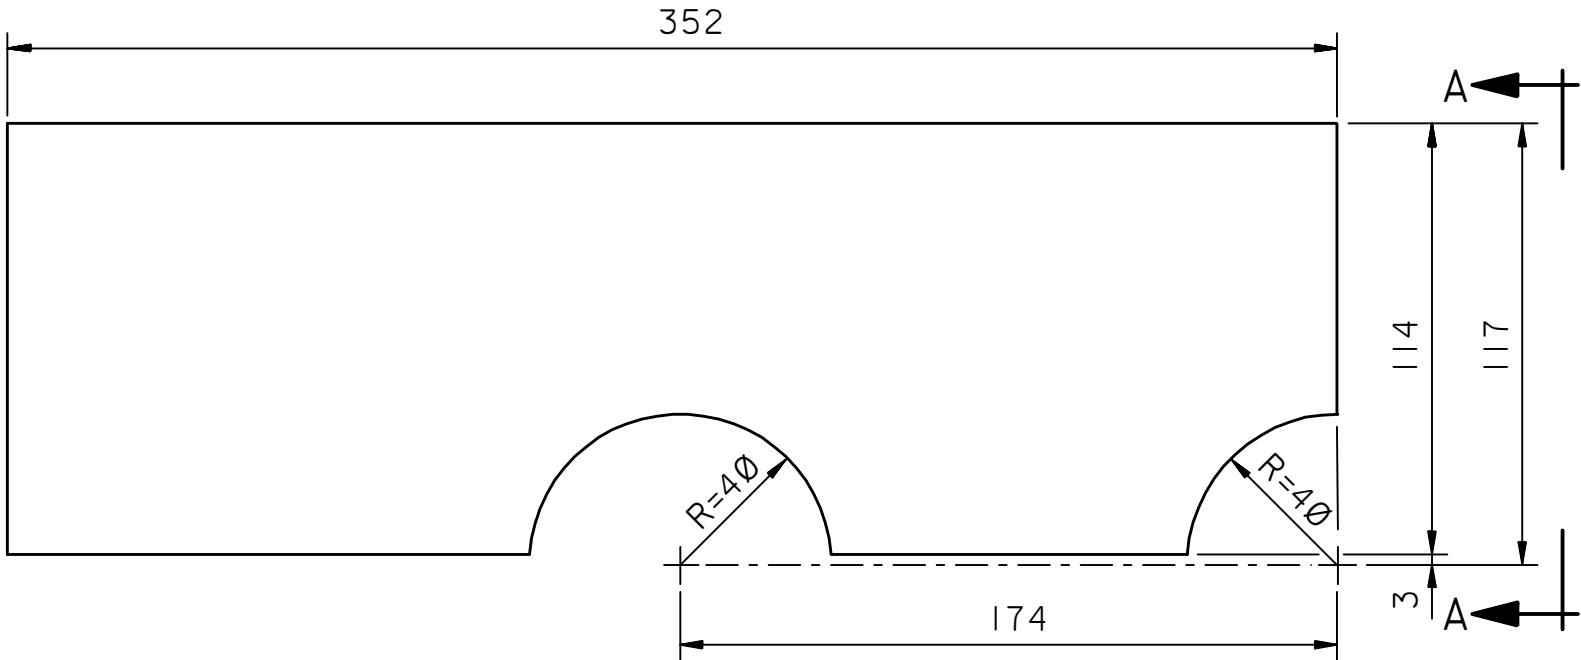


Ø1	Ø19	AD-Ø36393	N	Ø66
REV. NO.	SHEET NO.	DRAWING NUMBER	INDEX	PLANT NO.

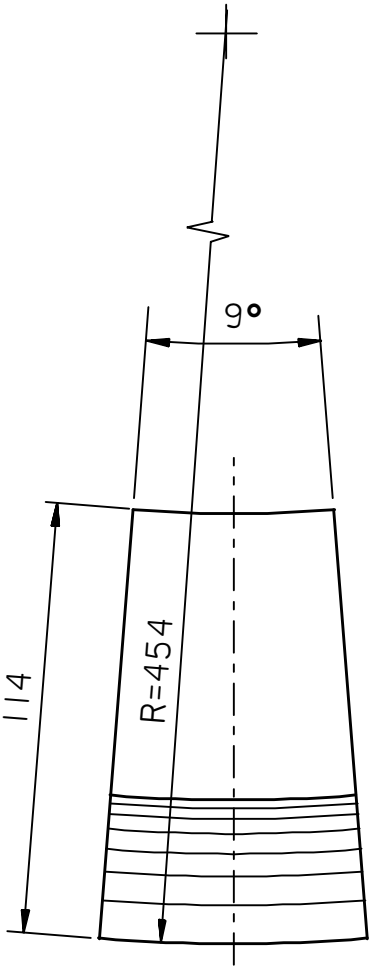

SAMS 32-158-781 (END ONLY)

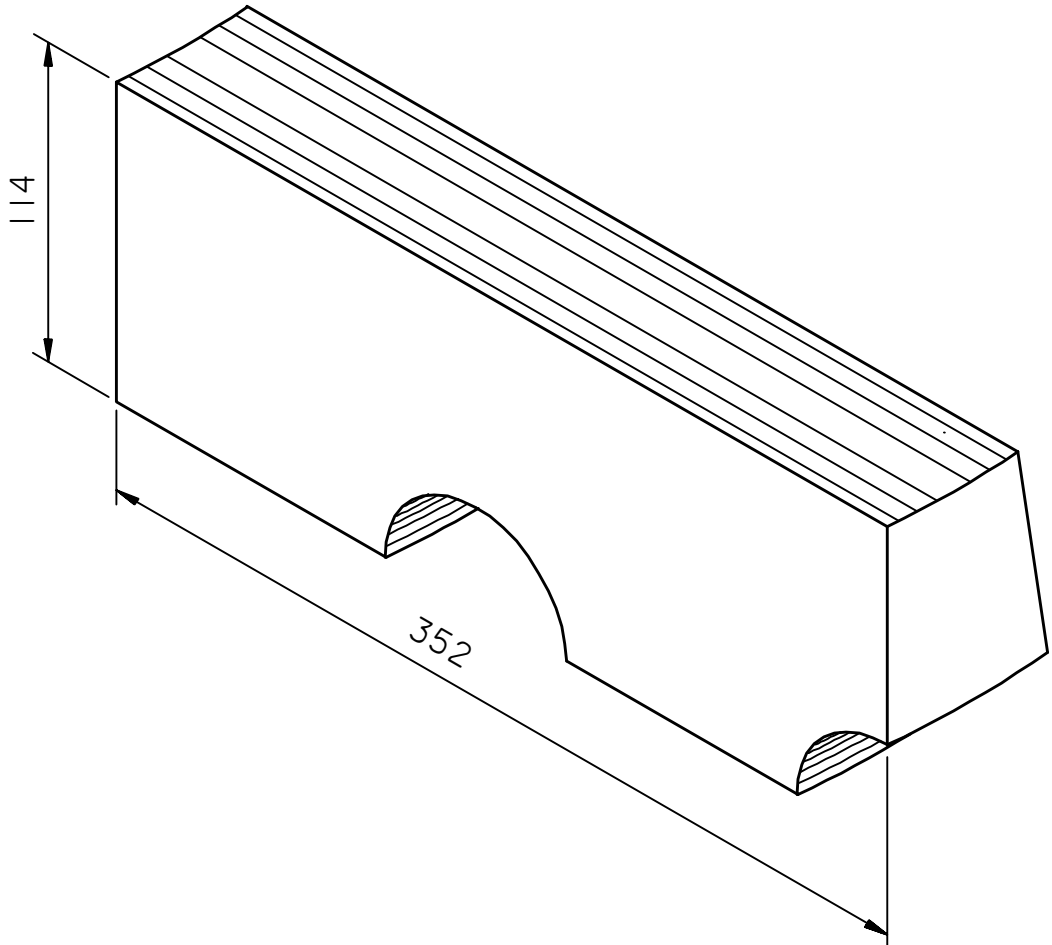

VIEW "A-A"

NOTES:

- 1. ALL DIMENSIONS ARE IN MILLIMETERS UNLESS OTHERWISE SPECIFIED.
- 2. THE DETAILS OF REFRACTORY BRICKS ON THIS DRAWING ARE SPECIFICALLY FOR TYPE VU-5Ø BOILERS ONLY.

DRAWING RESPONSIBILITY:
VESSELS STANDARDS COMMITTEE

Ø1	JAN96	ESSD RCR		REVISED INDEX FROM "Q" TO "N" AND ADDED NOTE 2.			
REV. NO.	DATE	BY	JO/EWO	DESCRIPTION	CHKD.	CERT.	APPD.

SAUDI ARABIAN OIL COMPANY

DRAWN BY ESSD/RCR CHECKED BY RLO (SEPT93) SCALE NONE
DATE STARTED Ø8-1Ø-93 DATE COMPLETED _____
OPRG. DEPT. _____ ENG. DEPT. ORIGINAL SIGNED
SEPT93
APPD. FOR CONSTR. _____

THIS DRAWING IS NOT TO BE USED FOR CONSTRUCTION OR FOR ORDERING MATERIAL UNTIL CERTIFIED AND DATED
CERTIFIED ORIGINAL CERTIFIED
BY _____ DATE SEPT93

DETAIL OF MOLDED BRICKS FOR UPPER LINING (SAMS 32-158-781)

REFRACTORY BRICKS

STD. DWG. METRIC

PLANT NO.	INDEX	DRAWING NUMBER	SHEET NO.	REV. NO.
99Ø	N	AD-Ø36393	Ø19	Ø1