


Ø 1	026	AD-036393	N	990
REV. NO.	SHEET NO.	DRAWING NUMBER	INDEX	PLANT NO.

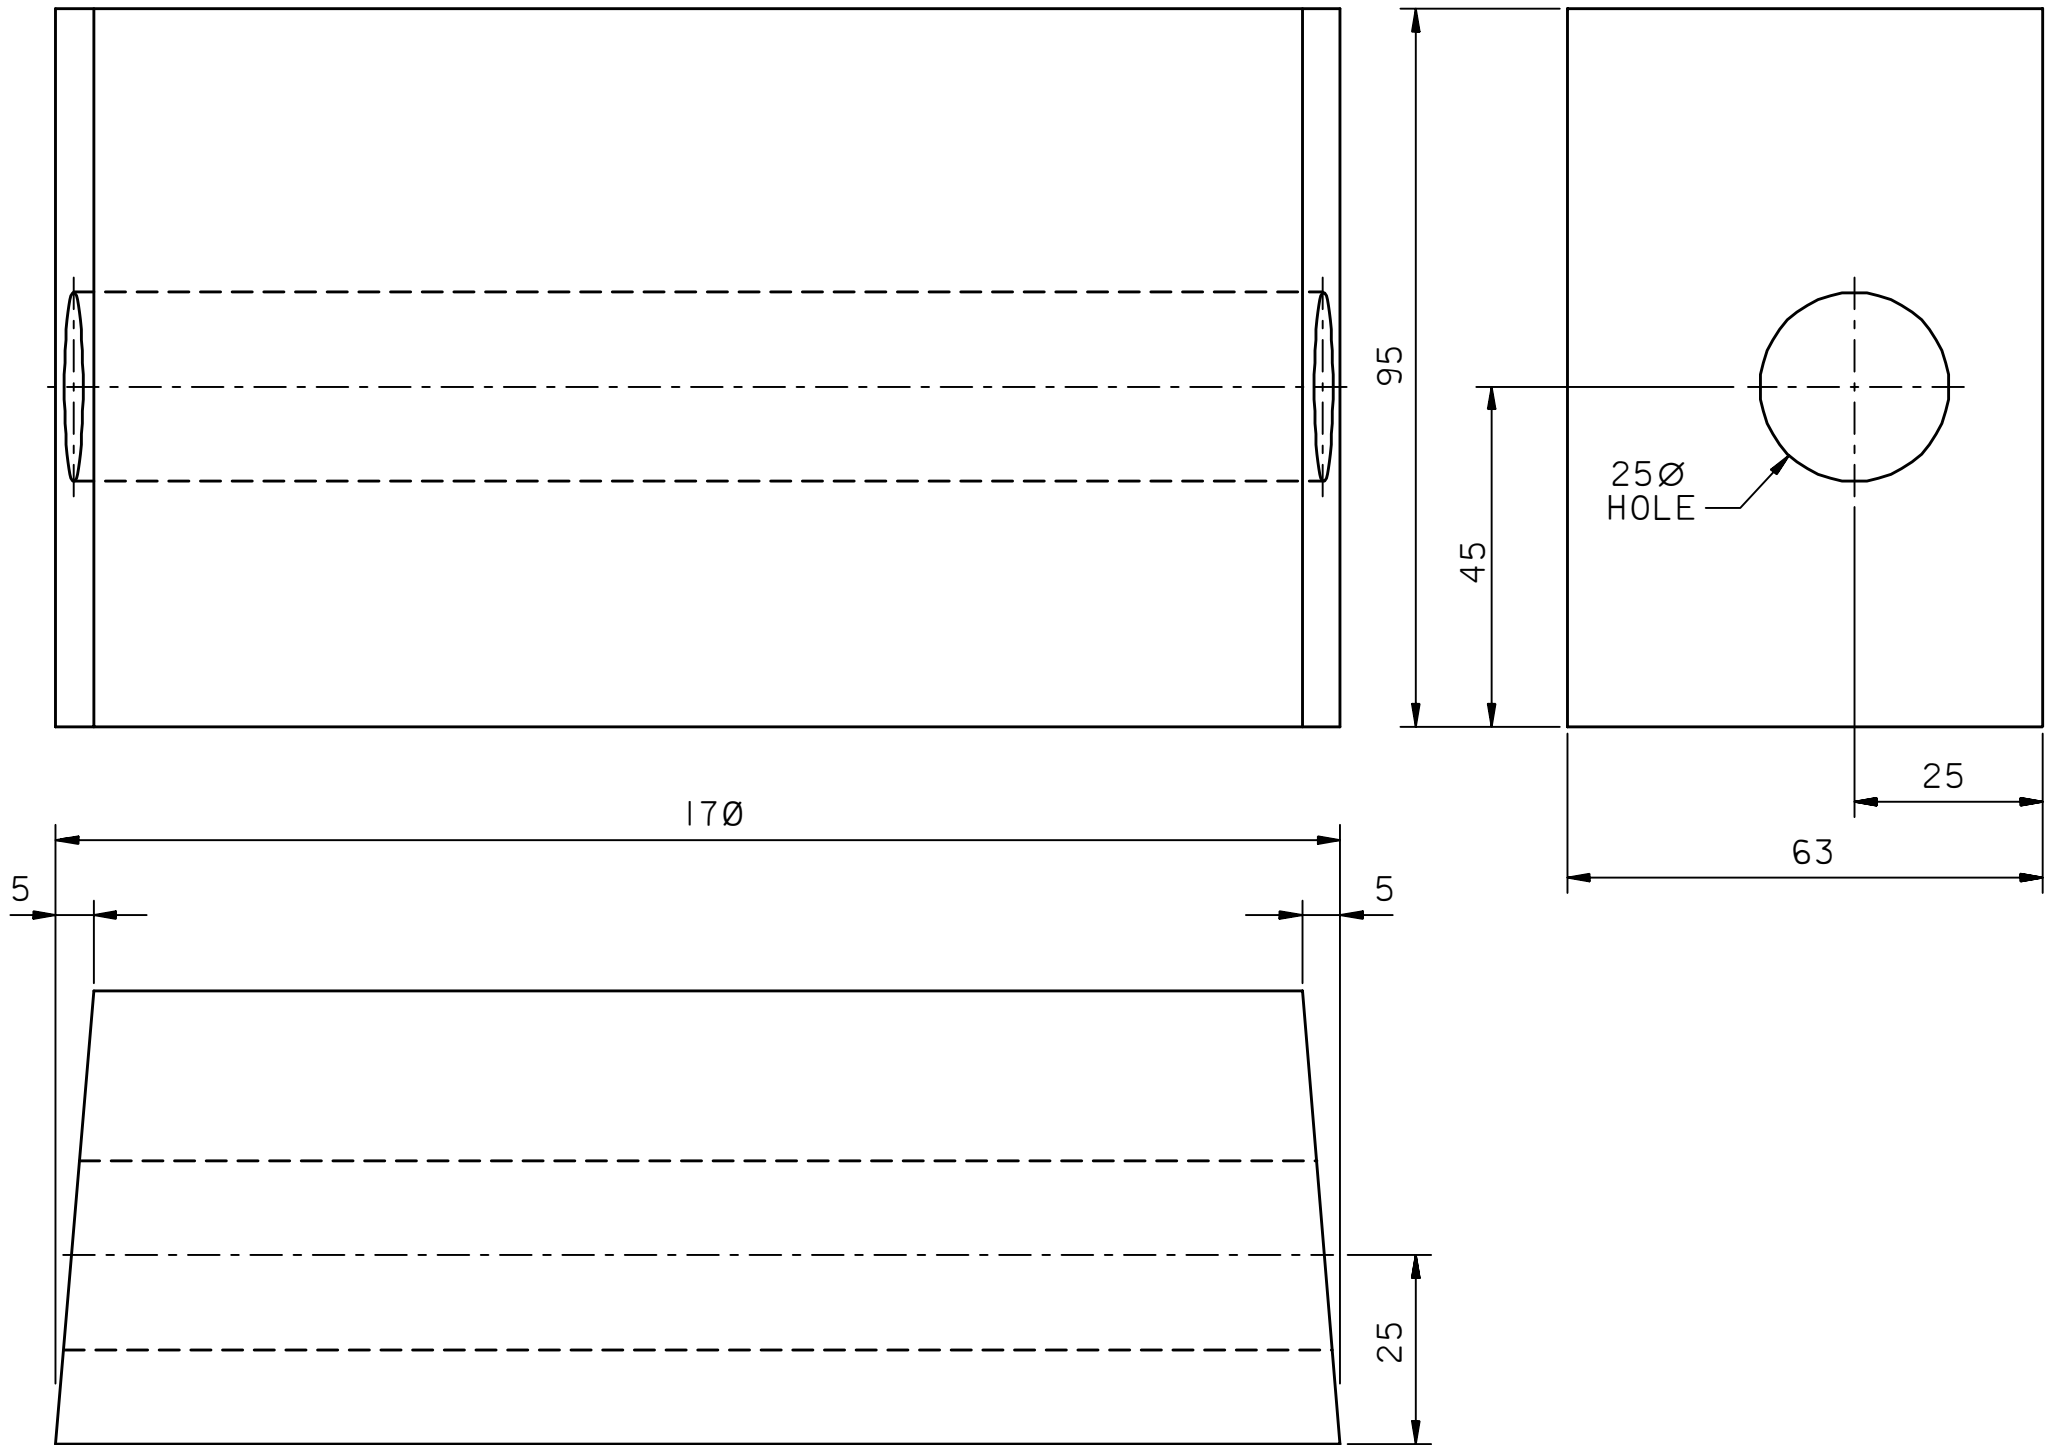

NOTES:

1. ALL DIMENSIONS ARE IN MILLIMETERS UNLESS OTHERWISE SPECIFIED.
2. THE DETAILS OF REFRACTORY BRICKS ON THIS DRAWING ARE SPECIFICALLY FOR TYPE VU-50 BOILERS ONLY.

DRAWING RESPONSIBILITY:
VESSELS STANDARDS COMMITTEE

Ø1	JAN96	ESSD RCR		REVISED INDEX FROM "Q" TO "N" AND ADDED NOTE 2.			
REV. NO.	DATE	BY	JO/EWO	DESCRIPTION	CHKD.	CERT.	APPD.

SAUDI ARABIAN OIL COMPANY

DRAWN BY ESSD/RCR CHECKED BY RLO (SEPT93) SCALE NONE
DATE STARTED 08-10-93 DATE COMPLETED _____
OPRG. DEPT. _____ ENG. DEPT. ORIGINAL SIGNED
APPD. FOR CONSTR. _____
SEPT93

THIS DRAWING IS NOT TO BE USED FOR
CONSTRUCTION OR FOR ORDERING
MATERIAL UNTIL CERTIFIED AND DATED
CERTIFIED ORIGINAL CERTIFIED
BY _____ DATE SEPT93

DETAIL OF TILE FOR DRUM PROTECTION (SAMS 32-158-634)

REFRACTORY BRICKS

STD. DWG. METRIC

PLANT NO.	INDEX	DRAWING NUMBER	SHEET NO.	REV. NO.
990	N	AD-036393	026	Ø1