


990	N	AD-036393	028	01
PLANT NO.	INDEX	DRAWING NUMBER	SHEET NO.	REV. NO.

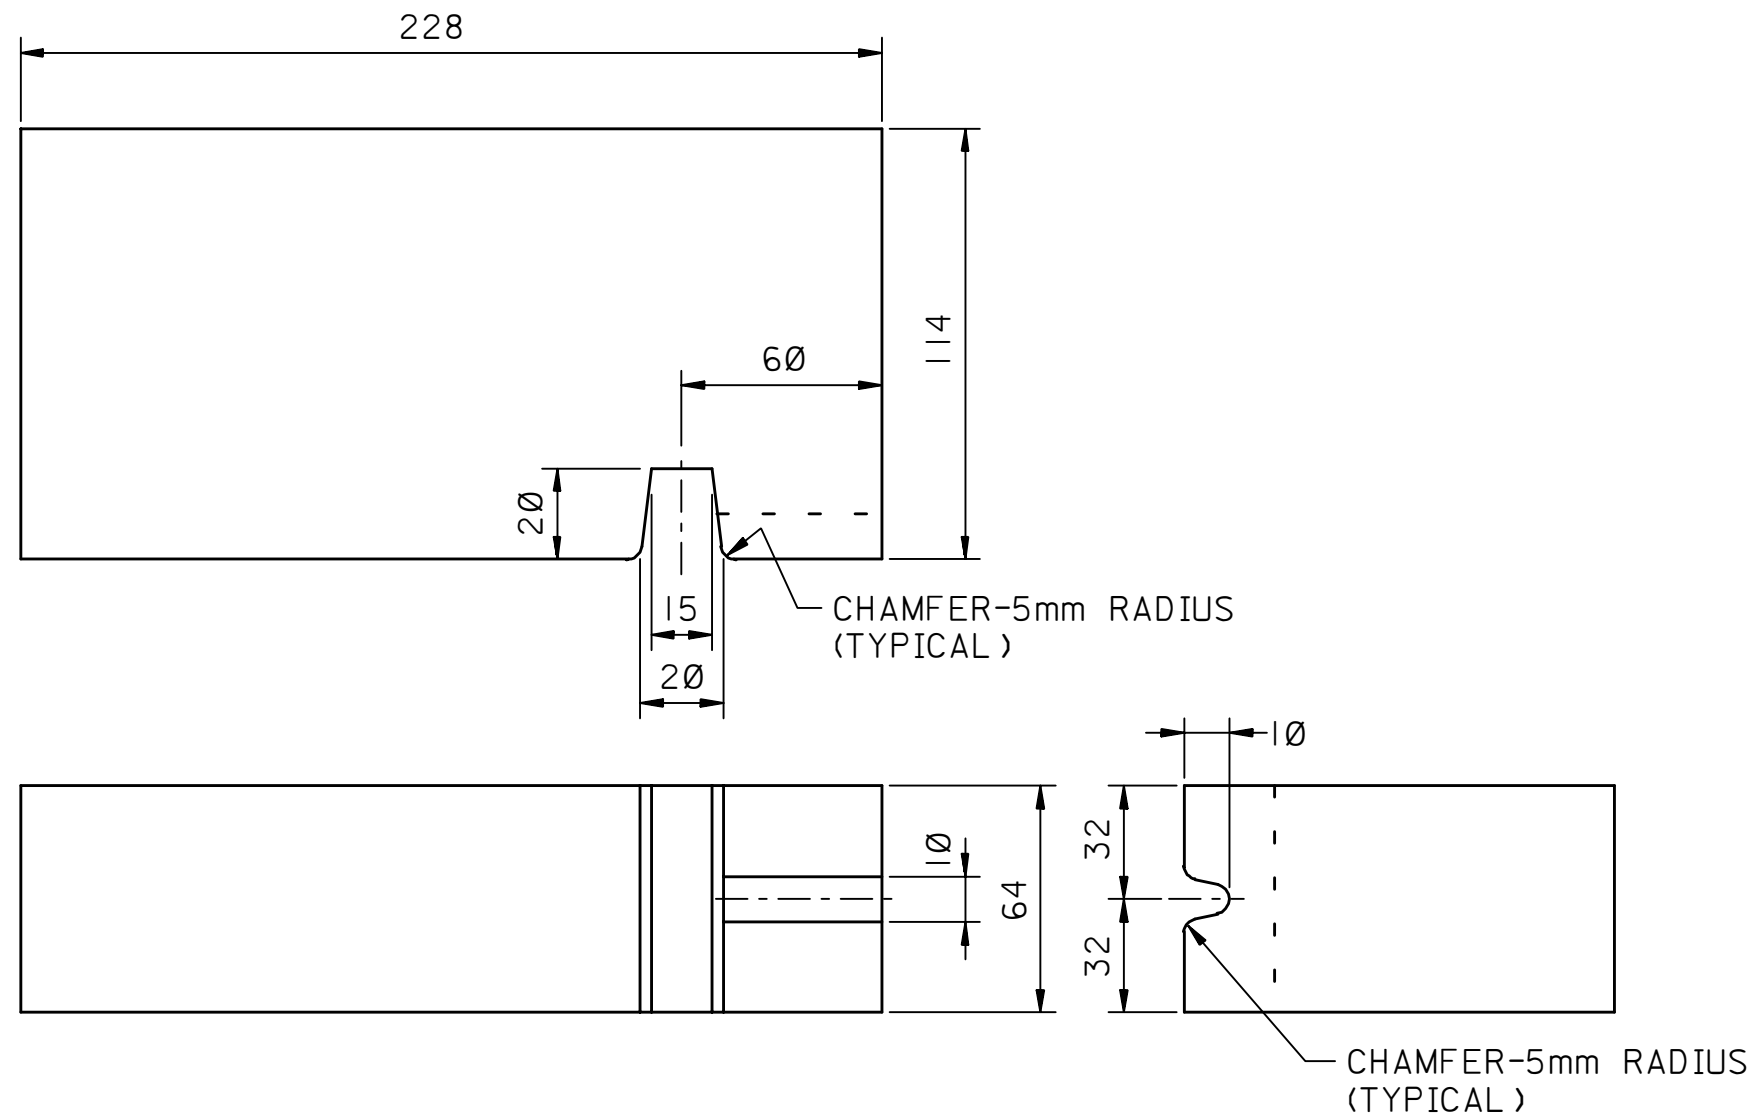

NOTES:

1. ALL DIMENSIONS ARE IN MILLIMETERS UNLESS OTHERWISE SPECIFIED.
2. THE DETAILS OF REFRACTORY BRICKS ON THIS DRAWING ARE SPECIFICALLY FOR TYPE VU-50 BOILERS ONLY.

DRAWING RESPONSIBILITY:									
VESSELS STANDARDS COMMITTEE									
Ø1	JAN96	ESSD RCR		REVISED INDEX FROM "Q" TO "N" AND ADDED NOTE 2.					
REV. NO.	DATE	BY	JO/EWO	DESCRIPTION			CHKD.	CERT.	APPD.
SAUDI ARABIAN OIL COMPANY									
DRAWN BY <u>ESSD/RCR</u> CHECKED BY <u>RLO (SEPT93)</u> SCALE <u>NONE</u>									
DATE STARTED <u>08-10-93</u> DATE COMPLETED _____									
OPRG. DEPT. _____ ENG. DEPT. <u>ORIGINAL SIGNED</u> <u>SEPT93</u>									
APPD. FOR CONSTR. _____									
THIS DRAWING IS NOT TO BE USED FOR CONSTRUCTION OR FOR ORDERING MATERIAL UNTIL CERTIFIED AND DATED					CERTIFIED ORIGINAL CERTIFIED BY _____ DATE <u>SEPT93</u>				
DETAIL OF MOLDED BRICKS (SAMS 32-152-498)									
REFRACTORY BRICKS									
STD. DWG.							METRIC		
PLANT NO.		INDEX		DRAWING NUMBER			SHEET NO.		REV. NO.
99Ø		N		AD-Ø36393			Ø28		Ø1