

SAUDI ARABIAN OIL COMPANY

METRIC STANDARD

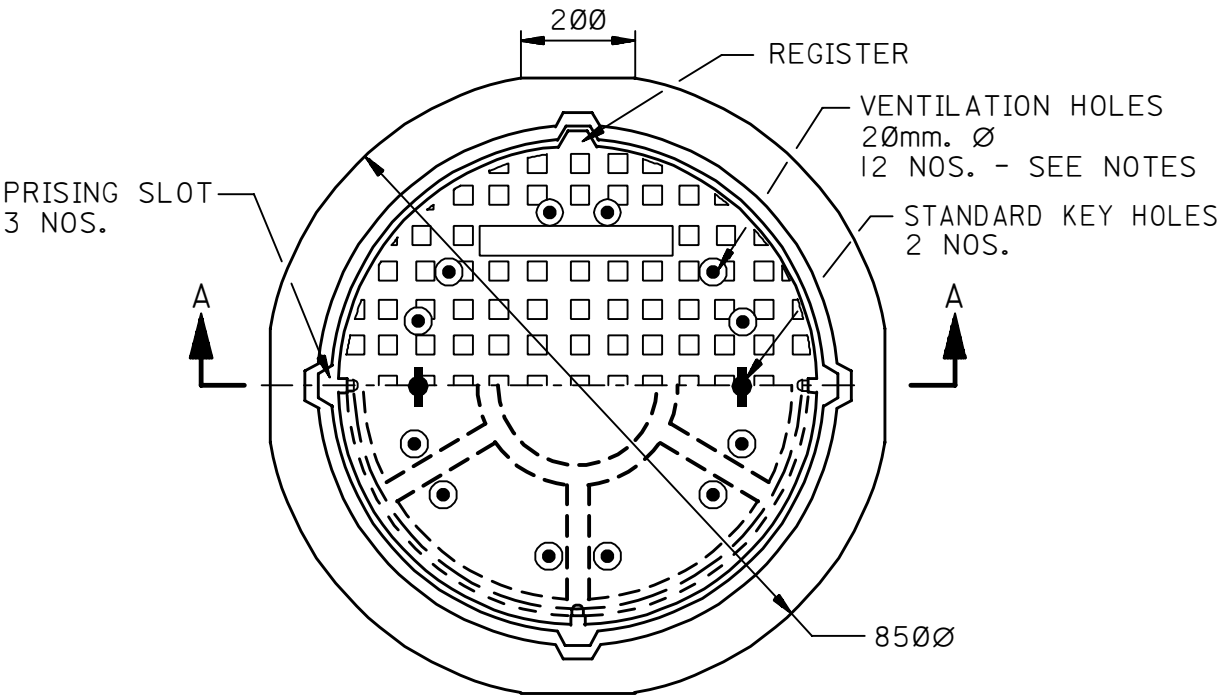

PLAN

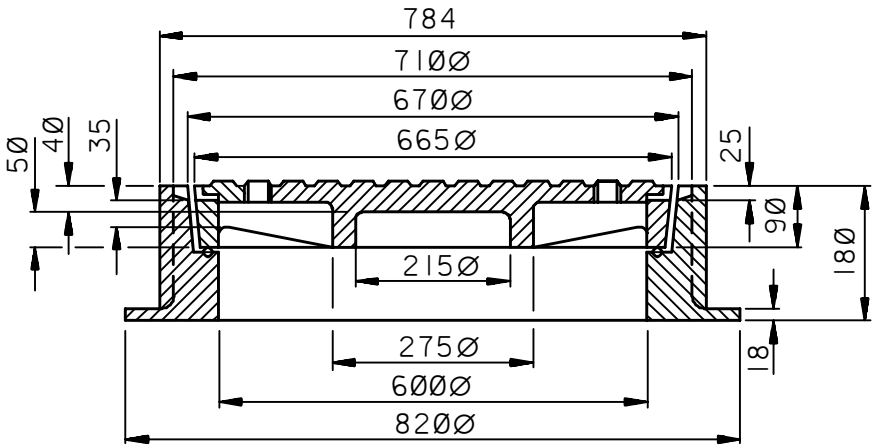

SECTION - "AA"
SCALE: 1:10

ALL DIMENSIONS IN mm.
MATERIAL: CAST IRON
APPROX. WT.: 250 KGS. (551.25 LBS.)
CLASS: HEAVY DUTY, TEST LOAD 40 M.TONS

NOTE:

FOR SANITARY SEWERS IN POPULATED AREAS AND OILY WATER SEWERS SYSTEMS USE COVERS WITHOUT HOLES, OR CLOSE VENTHOLES WITH COUNTERSUNK HEAD PLUGS.

NO.	DATE	BY	JO/EWO	DESCRIPTION
01	APR92	ESSD EPE		DRAWING DIGITIZED INTO CADD DATABASE WITHOUT CHANGES

REVISIONS

DRAWN BY RLO
DATE 02-29-84
CHKD. BY NJF 02-84

OPRG. DEPT. BY _____ DATE _____

ENG. DEPT. BY ORIG. SIGNED
DATE 03-84

APP'D. FOR CONSTR. BY _____ DATE _____

CERTIFIED BY _____ DATE _____

THIS DRAWING IS NOT TO BE USED FOR CONSTRUCTION OR FOR ORDERING MATERIAL UNTIL CERTIFIED AND DATED.

DRAWING TITLE	PLANT NO.	INDEX	DRAWING NO.	SHT. NO.	REV. NO.
MANHOLE COVER FOR SEWERS (MANUFACTURED LOCALLY) 600mm. OPENING	990	S	AE-036083	002	01
STD. DWG. METRIC	JO/EWO-				

Copyright©Saudi Aramco 2009. All rights reserved.