
SAUDI ARABIAN OIL COMPANY

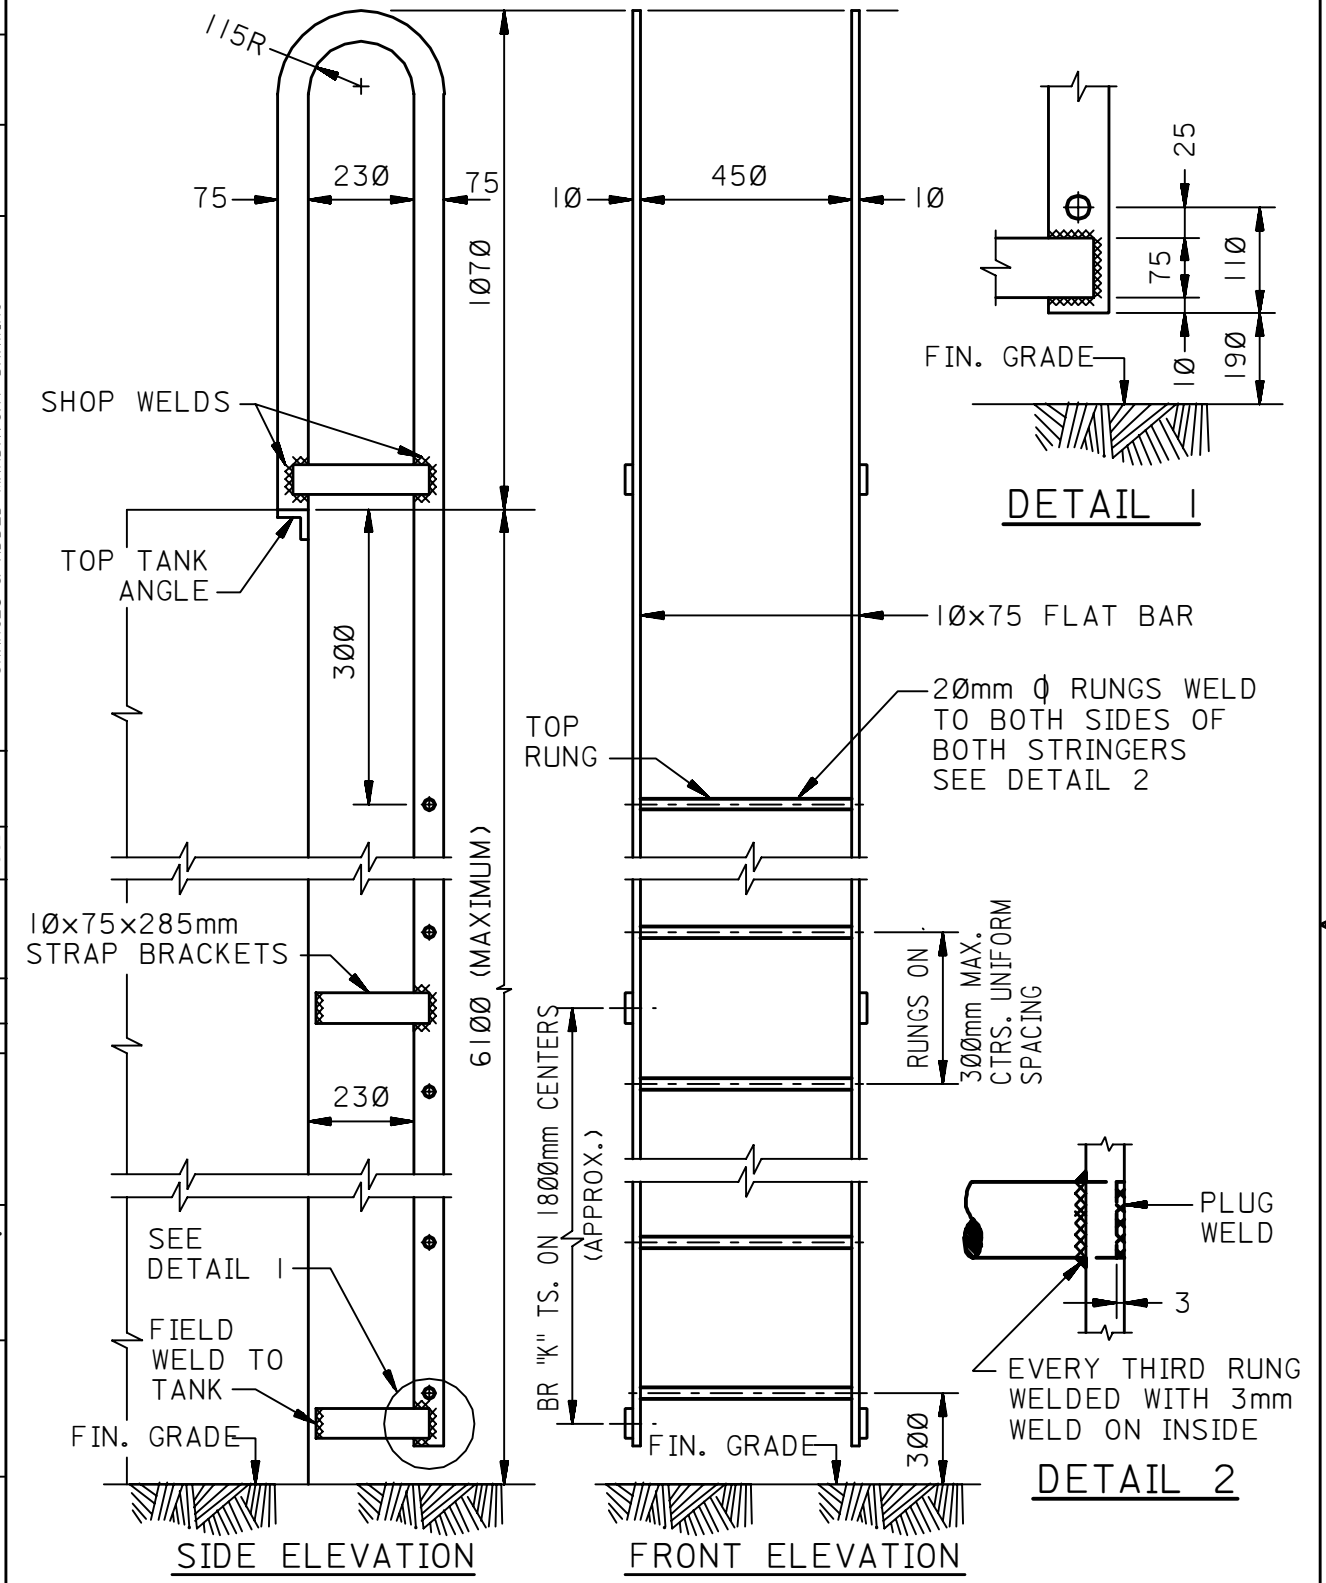

NOTES:

1. ALL WELDING OF COMPONENTS OR ATTACHMENTS TO TANKS MUST BE CONTINUOUS FOR STRENGTH AND SEAL. SKIP WELDING IS NOT PERMITTED.
2. ALL DIMENSIONS ARE IN MILLIMETERS UNLESS NOTED OTHERWISE.

NO.	DATE	BY	JO/EWO	DESCRIPTION
01	DEC92	ELT ESSD		DRAWING DIGITIZED INTO CADD DATABASE WITHOUT CHANGES & ADDED MANDATORY DRAWING

REVISIONS

DRAWN BY T. J. DATE 07-18-51
CHKD. BY
OPRG. DEPT. BY DATE
ENG. DEPT. BY DATE
APP'D. FOR CONSTR. ORIGINAL BY APPROVED DATE 09-10-51
CERTIFIED BY DATE

THIS DRAWING IS NOT TO BE USED FOR CONSTRUCTION OR FOR ORDERING MATERIAL UNTIL CERTIFIED AND DATED.

MANDATORY DRAWING

DRAWING TITLE	PLANT NO.	INDEX	DRAWING NO.	SHT. NO.	REV. NO.
VERTICAL LADDER DETAILS FOR TANKS	990	M	AE-036092	002	01
STD. DWG. METRIC	JO/EWO-				

Copyright©Saudi Aramco 2009. All rights reserved.