

TECHNICAL SPECIFICATION

DESIGN OF PIPELINE PIG TRAP SYSTEMS

DEP 31.40.10.13-Gen.

December 1998

(DEP Circulars 18/02 and 34/04 have been incorporated)

DESIGN AND ENGINEERING PRACTICE



This document is confidential. Neither the whole nor any part of this document may be disclosed to any third party without the prior written consent of Shell International Oil Products B.V. and Shell International Exploration and Production B.V., The Hague, The Netherlands. The copyright of this document is vested in these companies. All rights reserved. Neither the whole nor any part of this document may be reproduced, stored in any retrieval system or transmitted in any form or by any means (electronic, mechanical, reprographic, recording or otherwise) without the prior written consent of the copyright owners.

PREFACE

DEPs (Design and Engineering Practice) publications reflect the views, at the time of publication, of:

Shell Global Solutions International B.V. (Shell GSI)
and
Shell International Exploration and Production B.V. (SIEP)
and
Shell International Chemicals B.V. (SIC)
and
other Service Companies.

They are based on the experience acquired during their involvement with the design, construction, operation and maintenance of processing units and facilities, and they are supplemented with the experience of Group Operating companies. Where appropriate they are based on, or reference is made to, international, regional, national and industry standards.

The objective is to set the recommended standard for good design and engineering practice applied by Group companies operating an oil refinery, gas handling installation, chemical plant, oil and gas production facility, or any other such facility, and thereby to achieve maximum technical and economic benefit from standardization.

The information set forth in these publications is provided to users for their consideration and decision to implement. This is of particular importance where DEPs may not cover every requirement or diversity of condition at each locality. The system of DEPs is expected to be sufficiently flexible to allow individual operating companies to adapt the information set forth in DEPs to their own environment and requirements.

When Contractors or Manufacturers/Suppliers use DEPs they shall be solely responsible for the quality of work and the attainment of the required design and engineering standards. In particular, for those requirements not specifically covered, the Principal will expect them to follow those design and engineering practices which will achieve the same level of integrity as reflected in the DEPs. If in doubt, the Contractor or Manufacturer/Supplier shall, without detracting from his own responsibility, consult the Principal or its technical advisor.

The right to use DEPs is granted by Shell GSI, SIEP or SIC, in most cases under Service Agreements primarily with companies of the Royal Dutch/Shell Group and other companies receiving technical advice and services from Shell GSI, SIEP, SIC or another Group Service Company. Consequently, three categories of users of DEPs can be distinguished:

- 1) Operating companies having a Service Agreement with Shell GSI, SIEP, SIC or other Service Company. The use of DEPs by these operating companies is subject in all respects to the terms and conditions of the relevant Service Agreement.
- 2) Other parties who are authorized to use DEPs subject to appropriate contractual arrangements (whether as part of a Service Agreement or otherwise).
- 3) Contractors/subcontractors and Manufacturers/Suppliers under a contract with users referred to under 1) or 2) which requires that tenders for projects, materials supplied or - generally - work performed on behalf of the said users comply with the relevant standards.

Subject to any particular terms and conditions as may be set forth in specific agreements with users, Shell GSI, SIEP and SIC disclaim any liability of whatsoever nature for any damage (including injury or death) suffered by any company or person whomsoever as a result of or in connection with the use, application or implementation of any DEP, combination of DEPs or any part thereof, even if it is wholly or partly caused by negligence on the part of Shell GSI, SIEP or other Service Company. The benefit of this disclaimer shall inure in all respects to Shell GSI, SIEP, SIC and/or any company affiliated to these companies that may issue DEPs or require the use of DEPs.

Without prejudice to any specific terms in respect of confidentiality under relevant contractual arrangements, DEPs shall not, without the prior written consent of Shell GSI and SIEP, be disclosed by users to any company or person whomsoever and the DEPs shall be used exclusively for the purpose for which they have been provided to the user. They shall be returned after use, including any copies which shall only be made by users with the express prior written consent of Shell GSI, SIEP or SIC. The copyright of DEPs vests in Shell GSI and SIEP. Users shall arrange for DEPs to be held in safe custody and Shell GSI, SIEP or SIC may at any time require information satisfactory to them in order to ascertain how users implement this requirement.

All administrative queries should be directed to the DEP Administrator in Shell GSI.

TABLE OF CONTENTS

1.	INTRODUCTION	4
1.1	SCOPE	4
1.2	DISTRIBUTION, INTENDED USE AND REGULATORY CONSIDERATIONS	4
1.3	DEFINITIONS	4
1.4	ABBREVIATIONS	6
1.5	ACTION ITEMS	6
1.6	CROSS-REFERENCES	6
2.	TECHNICAL SPECIFICATION	7
2.1	GENERAL	7
2.2	BARREL	8
2.3	PIPEWORK	11
2.4	BRANCH CONNECTIONS	13
2.5	VALVES	16
2.6	END CLOSURES	18
2.7	SPECTACLE BLINDS	20
2.8	BENDS	21
2.9	PIG SIGNALLERS	22
2.10	CATHODIC PROTECTION ISOLATION AND EARTHING CONNECTIONS	23
2.11	SUPPORTS	24
2.12	PRESSURE INDICATORS	25
2.13	SPHERE LAUNCHING/RECEIVING PINS/FLAPPERS	26
3.	SERVICE CONDITIONS AND CODE REQUIREMENTS	27
3.1	GENERAL	27
3.2	DESIGN CODE	27
3.3	DESIGN FACTOR	28
3.4	DESIGN PRESSURE	28
3.5	DESIGN TEMPERATURE	28
3.6	DESIGN VELOCITIES	28
3.7	TEST PRESSURE	28
3.8	CORROSION ALLOWANCE	28
4.	LAY-OUT AND ANCILLARY FACILITIES	29
4.1	GENERAL	29
4.2	ONSHORE	29
4.3	OFFSHORE	29
4.4	HORIZONTAL PIG TRAPS	30
4.5	VERTICAL PIG LAUNCHERS	30
4.6	ACCESS PLATFORMS	30
5.	DESIGN ASPECTS OF MATERIAL PROCUREMENT	31
5.1	GENERAL	31
5.2	LOW TEMPERATURE SERVICE	31
5.3	MATERIAL SPECIFICATIONS	31
6.	REFERENCES	33
7.	FIGURES	36

APPENDICES

APPENDIX 1	VALVE TYPE SELECTION	43
APPENDIX 2	INTERLOCK SYSTEM LOGIC	44

1. INTRODUCTION

1.1 SCOPE

This DEP specifies requirements and gives recommendations for the design of pig trap systems for onshore and offshore pipelines having a diameter of 100 mm to 1 400 mm (4 to 56 inch). It is written in the context of liquid, gas and multi-phase hydrocarbon fluids, but may be applicable to other fluids.

This DEP is a revision of the DEP of the same number dated December 1992. This revision incorporates requirements for end-closures previously issued separately in DEP 31.40.21.32-Gen. "Pig Trap End Closures", issued in April 1993 (which is now withdrawn).

The following components or topics are not covered by this DEP:

- criteria for deciding whether pig traps are required;
- subsea pig launchers and receivers;
- pig launcher valves (i.e. valves where pigs can be loaded into the side of the valve).

NOTE: Although this DEP excludes specific requirements for subsea pig traps, many aspects will still be relevant for such applications.

This DEP is intended for design purposes only and not for material procurement. Design aspects relating to procurement are given in (5). The design could result in either the purchase of prefabricated traps or the purchase of individual components for field fabrication.

1.2 DISTRIBUTION, INTENDED USE AND REGULATORY CONSIDERATIONS

Unless otherwise authorised by SIOP and SIEP, the distribution of this DEP is confined to companies forming part of the Royal Dutch/Shell Group or managed by a Group company, and to Contractors and Manufacturers/Suppliers nominated by them (i.e. the distribution code is "F" as described in DEP 00.00.05.05-Gen.).

This DEP is intended for use when designing pipelines in oil refineries, gas handling installations, chemical plants, oil and gas production facilities, and supply/marketing installations.

If national and/or local regulations exist in which some of the requirements may be more stringent than in this DEP the Contractor shall determine by careful scrutiny which of the requirements are the more stringent and which combination of requirements will be acceptable as regards safety, environmental, economic and legal aspects. In all cases the Contractor shall inform the Principal of any deviation from the requirements of this DEP which is considered to be necessary in order to comply with national and/or local regulations. The Principal may then negotiate with the Authorities concerned with the object of obtaining agreement to follow this DEP as closely as possible.

1.3 DEFINITIONS

1.3.1 General definitions

The **Contractor** is the party which carries out all or part of the design, engineering, procurement, construction, commissioning or management of a project, or operation or maintenance of a facility. The Principal may undertake all or part of the duties of the Contractor.

The **Manufacturer/Supplier** is the party which manufactures or supplies equipment and services to perform the duties specified by the Contractor.

The **Principal** is the party which initiates the project and ultimately pays for its design and construction. The Principal will generally specify the technical requirements. The Principal may also include an agent or consultant authorised to act for, and on behalf of, the Principal.

The word **shall** indicates a requirement.

The word **should** indicates a recommendation.

1.3.2 Specific definitions

balance line	A small-bore line which allows pressurisation of the barrel on both sides of a pig at the same time.
barred tee	A tee-piece provided with bars across the internal bore of the side branch to prevent entry of a pig.
bypass line	Piping between the pipeline and associated plant or facility through which fluid flows under normal operational conditions.
cold bend	A bend made from linepipe at ambient temperature, normally on the construction site, by a mechanical bending machine.
drain line	A small-bore line used to drain fluid from the barrel.
end closure	A fitting, including a removable part or assembly, which provides quick and easy access to the major barrel when open and seals the bore when closed.
hot bend	A bend made under factory conditions by hot working billets, plate, pipe etc.
kicker line (or bridle line)	Piping from the major barrel to the bypass line used to control the launch or receipt of a pig.
launching pins	Retractable pins, used in pig launchers to release a sphere from a cassette holding multiple spheres.
main line	The major portion of a pipeline, between pig traps.
major barrel	Enlarged pipe section of a pig trap used for loading or retrieval of pigs.
minor barrel	Pipe section of a pig trap between the reducer and the pig trap valve, of the same diameter as the pipeline.
pig	A device which can be propelled through a pipeline by fluid flow and is normally used for various internal activities such as separating fluids, cleaning and inspecting the pipeline. (A sphere is a spherically shaped pig).
pig launcher	A pig trap for launching pigs.
pig receiver	A pig trap for receiving pigs.
pig signaller	A device set onto or into a pipe which gives an indication of the passage of a pig.
pig trap	An ancillary item of pipeline equipment, comprising a barrel, end closure and instruments, for introducing a pig into a pipeline or removing a pig from a pipeline.
pig trap system	A pig trap together with all associated piping, valves, supports and instruments.
piping	Pipework associated with the pipeline but not part of the main line.
piping classes	The standardised piping assemblies contained in DEP 31.38.01.12-Gen. and DEP 31.38.01.15-Gen.
pressurising line	A small-bore line with valves to allow equalisation of pressure across a larger valve, avoiding damage to the seats of the larger valve.
requisition	the data/requisition sheet(s) DEP 31.40.10.93-Gen. and DEP 31.40.10.94-Gen., to be used by the Principal and completed by the Contractor. The forms can be found in the requisitioning binder (DEP 30.10.01.10-Gen.).
sphere tee	A jacketed tee-piece with a perforated inner pipe allowing flow to enter the side branch but preventing entry of a sphere in the side branch.
catch pit or tray	Draining facility underneath an end closure.
tell-tale vent	A safety device provided as part of the end closure door locking mechanism to safeguard personnel during door opening.

NOTE: Pipe diameters, expressed in inches, are nominal diameters unless specifically mentioned otherwise.

1.4 ABBREVIATIONS

ESD	Emergency Shutdown
HIC	Hydrogen Induced Cracking
ID	Inside Diameter
MESC	Materials and Equipment Standards and Code

1.5 ACTION ITEMS

Items requiring a selection or decision to be made by the Principal are identified by the use of a bullet (•) in the margin. The required selection shall be indicated on the requisition.

1.6 CROSS-REFERENCES

Where cross-references to other parts of this DEP are made, the referenced section number is shown in brackets. Other documents referenced in this DEP are listed in (6).

2. TECHNICAL SPECIFICATION

2.1 GENERAL

The boundaries of a pig trap system are defined as:

- a point on the incoming/outgoing pipeline, on the pipeline side of the main tee but including the main line pig signaller (Figures 1 and 2);
- the pipeline side of the isolation valve of connecting facilities (Figures 1 and 2).

The main purpose of a pipeline pig trap system is to provide, in a safe manner and without flow interruption, the means to either:

- insert and launch a pig into a pipeline; or
- receive and retrieve a pig from a pipeline.

The sections below describe each pig trap component, in order to give a clear understanding of its purpose, and give detailed minimum requirements. Components and configuration of typical pig traps are shown in (Figures 1 and 2) and the minimum required components for any launcher or receiver are shown in (Figure 3). The requirements for additional components not shown in (Figure 3) shall be determined in accordance with this DEP, based on actual service conditions.

2.2 BARREL

The barrel is the section of the pig trap, from the pig trap valve up to and including the end closure, which is required to launch and receive pigs.

It shall consist of four parts, as follows:

End closure	A quick opening closure welded to the major barrel allowing the insertion and removal of pigs.
Major barrel	An enlarged section of the barrel used for loading or retrieving pigs
Reducer	A reducer between major and minor barrel
Minor barrel	A section of the barrel between the pig trap valve and the reducer.

For pipelines smaller than 20 inch diameter the diameter of the major barrel should be 2 inches more than the pipeline diameter. For pipelines with a diameter of 20 inch and larger the oversize should be 4 inches. Typical sizes for the major barrel (limited to common standard ISO 3183-1 pipe sizes) are given in (Table 1) below.

NOTES:

1. Since 12 inch pipe has an actual diameter of 12.75 inches a 16 inch major barrel should be used.
2. In determining the required oversize, account should also be taken of the actual internal diameter. This may be particularly relevant if thick wall low-grade pipe is used for the major barrel and the pipeline is thin wall high-grade material.

Table 1 Typical diameters of major barrel and pipework

Pipeline diameter mm (inches)	Bypass line mm (inches)	Kicker line mm (inches)	Balance line mm (inches)	Drain line mm (inches)	Major barrel mm (inches) (Note 1)
100 (4)	75 (3)	50 (2)	50 (2)	50 (2)	150 (6)
150 (6)	100 (4)	50 (2)	50 (2)	50 (2)	200 (8)
200 (8)	100-150 (4-6)	100 (4)	50 (2)	50 (2)	250 (10)
250 (10)	150 (6)	100 (4)	50 (2)	50 (2)	300 (12)
300 (12)	150-200 (6-8)	100 (4)	50 (2)	50 (2)	400 (16)
350 (14)	150-250 (6-10)	100 (4)	50 (2)	50 (2)	400 (16)
400 (16)	200-300 (8-12)	150 (6)	100 (4)	100 (4)	450 (18)
450 (18)	250-300 (10-12)	200 (8)	100 (4)	100 (4)	500 (20)
500 (20)	250-400 (10-16)	200 (8)	100 (4)	100 (4)	600 (24)
600 (24)	300-450 (12-18)	200 (8)	100 (4)	100 (4)	700 (28)
700 (28)	400-500 (16-20)	250 (10)	100 (4)	100 (4)	800 (32)
750 (30)	400-550 (16-24)	250 (10)	100 (4)	100 (4)	900 (36)
800 (32)	400-600 (16-24)	250 (10)	100 (4)	100 (4)	900 (36)
900 (36)	450-650 (18-28)	300 (12)	100 (4)	100 (4)	1000 (40)
950 (38)	500-650 (20-28)	300 (12)	100 (4)	100 (4)	1 050 (42)
1 000 (40)	500-800 (20-32)	300 (12)	100 (4)	100 (4)	1 100 (44)
1 050 (42)	500-900 (20-36)	400 (16)	100 (4)	100 (4)	1 150 (46)
1 200 (48)	600-900 (24-36)	450 (18)	100 (4)	100 (4)	1 300 (52)
1 400 (56)	800-1 000 (32-40)	500 (20)	100 (4)	100 (4)	1 500 (60)

NOTE: (1) For sphere launchers utilising an automatic retractable flap system a larger oversize may be required. Where such systems are used the Supplier should be consulted.

The internal diameter of the minor barrel should be the same as that of the main line. However, transitions in the internal diameter due to wall thickness variations greater than 2.4 mm shall be tapered to a maximum angle of 14° to the pipe axis to allow for the smooth passage of a pig.

Pig traps should be designed for the longest pig that will be used (usually an intelligent pig) plus a margin of 10 per cent. Dimensions for pig traps designed for intelligent pigs are shown in (Table 3) (limited to common standard pipe sizes).

The reducer between the major and minor barrel should be eccentric for horizontal traps (with the bottom of the entire barrel at the same level) and concentric for vertical traps. Concentric reducers may be appropriate for horizontal traps when fitted with internal trays (4.4).

For horizontal receivers the barrel may be sloped (typically 1:100) down towards the end closure to improve draining of liquids from the barrel. Horizontal launchers may be sloped (typically 1:100) down towards the pipeline. For bi-directional traps the barrel should be level.

Where automatic sphering is intended, the major barrel length for launching and receiving should be based on the number of spheres to be handled. (The spheres can be loaded into the barrel in a cassette). To allow spheres to roll forward for launching, the launcher barrel should be inclined at least 10° to the horizontal for lines up to and including 300 mm (12 inch) and 5° for 350 mm (14 inch) and above. The receiver barrel should also be inclined at least 10° to the horizontal up to 300 mm (12 inch) and 5° for 350 mm (14 inch) and above to allow the spheres to roll away from the minor barrel/reducer.

Automatic pigging may be considered from not normally manned (NNM) locations; the basic pig launcher specifications in this DEP for vertical pig launchers, combined with the pin or flapper arrangement of sphere launchers would generally apply. In some sub-sea cases a horizontal trap with individual kicker lines may be considered, possibly with a cassette for ease of loading. This would be a special design, but would be expected to follow the principles contained within this DEP.

2.3 PIPEWORK

2.3.1 Bypass line

A bypass line is required to connect the pipeline with related facilities such as a booster station, tank farm, etc. Typical sizes for the bypass line are given in (Table 1), based on the fluid velocities for continuous service (3.6).

2.3.2 Kicker line

A kicker line is required to connect the major barrel with the bypass line to enable diversion of the fluid through the barrel to launch or receive a pig. For a launcher the kicker line shall be connected to the major barrel as close as possible to the end closure and for a receiver as close as possible to the reducer. (For bi-directional pig traps a single kicker line could be located approximately half way along the major barrel or twin kicker lines could be provided). Typical sizes for the kicker line are given in (Table 1), based on fluid velocities for intermittent service (3.6).

2.3.3 Balance line

A balance line shall be provided on launchers to enable filling and pressurising of the barrel on both sides of the pig at the same time. This is to prevent a pig which is ready to be launched from moving either forwards (and thereby hitting and possibly damaging the pig trap valve) or backwards (and losing the seal in the reducer). To ensure this, the balance line, branching off from the kicker line, shall be connected to the minor barrel as close as possible to the pig trap valve. Consideration should also be given to the provision of a balance line on receivers to prevent any possible pressure differential across a received pig.

The diameter of the balance line should be 50 mm (2 inch) for pipelines having a nominal diameter of less than 350 mm (14 inch), and 100 mm (4 inch) for larger size pipelines, as shown in (Table 1).

2.3.4 Pressurising lines

A smaller diameter pressurising line may be required around kicker valves for several possible reasons: for speed of operation, for control of barrel pressurisation and/or to avoid damage to the kicker valve seats or other internals. The pressurising line should be at least 2 inch diameter. Similarly a pressurising line around bypass valves should be considered, for equalising possible high differential pressures.

Where a pressure balance line by-passes an ESD valve, it shall be fitted with two valves, one an ESD valve or a key control valve which shall be operated either fully open or fully closed and the other for graduated flow control.

2.3.5 Thermal relief line

A thermal relief line shall be provided at locations where shut-in pressure of trapped fluid could exceed the design pressure. The relief system shall conform to the requirements of DEP 80.45.10.10-Gen.

2.3.6 Drain line

Drain points shall be provided on both launchers and receivers near the end closure and near the pig trap valve to drain liquid accumulated in the barrel. For vertical launchers a single drain point shall be provided near to the pig trap valve. Drain points shall be provided with a 50 mm (2 inch) branch connection incorporating a 25 mm (1 inch) tell-tale valve to provide a means of checking that all liquid is drained before opening the end closure.

NOTE: For pig receivers which are sloped for the use of spheres (2.2), the two drain points may be located together near the end closure but separated by half a sphere diameter such that the drains cannot be blocked by the spheres.

The diameter of the drain line shall be at least 50 mm (2 inch) for pipelines having a nominal diameter of less than 350 mm (14 inch), and at least 100 mm (4 inch) for larger size pipelines, as shown in (Table 1), to minimise the chance of blockage. The barrel drain lines shall be sloped (at least 1:300) towards a closed drain system or a designated open drain.

NOTE: Refer to EP-95000 for requirements relating to drain systems, particularly with respect to the possibility of overpressurisation.

2.3.7 Vent/flare/blowdown lines

A vent line shall be provided near the end closure to vent/purge the barrel and near the pig trap valve for horizontal traps to ensure depressurisation behind a pig in the event of it being stuck in the minor barrel. The diameter of the vent line(s) shall be at least 50 mm (2 inch). For high-pressure gas systems consideration should be given to the provision of a blowdown line, incorporating a globe valve or restriction orifice, for controlled depressurisation. The vent/flare/blowdown system shall conform to the requirements of DEP 80.45.10.10-Gen.

NOTE: Pig traps can contain air or air/hydrocarbon mixtures which should be taken into account when connecting to flare systems.

2.4 BRANCH CONNECTIONS

2.4.1 General

The configuration of the branch connections between the various lines and ancillary items should be as shown in (Table 2), based on the typical pipe diameters listed in (Table 1).

fNOTE: Under the design codes ASME B31.4 and B31.8 it is necessary to calculate the acceptability of branch connection configurations larger than 2 inch (see Article 404. 3.1 and 831.4 respectively).

The diameter of all branch connections shall be at least 50 mm (2 inch).

NOTE: Smaller diameter valves (1 inch minimum) for items such as pressure gauges and thermal reliefs may be used but in such cases the length of the connection/reducer/valve assembly shall be minimised.

Table 2 Branch connection configurations

Branch Connection Location	Sizes mm (inches)	Configurations
Bypass line on main line	75 on 100 (3 on 4)	Tee
	All larger sizes	Barred tee or sphere tee
Kicker line on major barrel	50 on 100/150 (2 on 4/6)	Weldolet
	All larger sizes	Welded branch connection (see note 1)
Balance line on minor barrel	50 on 100 (2 on 4)	Tee
Drain on minor and major barrel		
Balance line on kicker line	50-100 on 150 (2-4 on 6) and above	Welded branch connection (see note 1)
Kicker line on bypass line	All sizes	Tee
Pressuring line to kicker line	50 (2) and larger	Welded branch connection (see note 1)
Small items (e.g. vents and gauges)	50 (2)	Weldolet

NOTES: 1. "Welded branch connections" include tees, extruded outlets/sweepolets and weldolets as well as fabricated items. In all cases they shall conform to the design codes as discussed in (2.4).

2. The distance between branch connections should be addressed to ensure that it does not coincide with pig cup/disc separation as this may result in pig stoppage.

Table 3 Barrel lengths for intelligent pigs

Pipeline diameter mm (inches)	Approx. maximum tool length (m) (see NOTE 2)	Approx. maximum tool weight (kg) (see NOTE 3)	Approx. minimum barrel length (m) (see NOTES 1 and 2)			
			Launcher		Receiver	
			A _L	B _L	A _R	B _R
100 (4)	2.8	60	2.8	0.5	2.8	2.8
150 (6)	2.8	90	2.8	1.5	2.8	2.8
200 (8)	3.9	170	4.1	1.5	3.9	3.9
250 (10)	4.3	300	4.3	1.5	4.3	4.3
300 (12)	4.3	365	4.3	1.5	4.3	4.3
350 (14)	4.8	380	4.8	1.5	4.8	4.8
400 (16)	5.1	700	5.1	1.5	5.1	5.1
450 (18)	5.1	810	5.1	1.5	5.1	5.1
500 (20)	5.1	840	5.1	1.5	5.1	5.1
600 (24)	5.7	1 600	5.7	1.5	5.7	5.7
650 (28)	5.8	2 000	5.8	1.5	5.8	5.8
700 (30)	6.0	2 000	6.0	1.5	6.0	6.0
750 (32)	6.6	2 270	6.6	1.5	6.6	6.6
900 (36)	6.6	3 560	6.6	1.5	5.3	6.6
950 (38)	6.6	3 600	6.6	1.5	5.5	6.6
1 000 (40)	6.6	4 090	6.6	1.5	5.5	6.6
1 050 (42)	6.6	4 550	6.6	1.5	6.4	6.6
1 200 (48)	6.6	See NOTE 4	6.6	1.5	6.6	6.6
1 400 (56)	6.6	See NOTE 4	6.6	1.5	6.6	6.6

NOTES:

1. See Figure 6 for definition of dimensions A and B.
2. These lengths are extreme figures, based on data for presently available magnetic flux and ultrasonic tools. The largest dimensions pertaining to any particular diameter tool have been plotted against diameter and then the curve has been generalised. The dimensions take into account the position of the pig driving cup(s) as well as overall length of the pig and this leads to very long receiver dimensions if the trap is to cater for all possible pigs. The extreme dimensions will be useful for conceptual design but the user should check the lengths of the latest available tools from various relevant manufacturers when performing detailed design since there are significant variations between tools (particularly between magnetic flux and ultrasonic tools). Thus it may be decided to design for only one type of tool or the use of temporary extension pieces for the major barrel could be considered.
3. The weight indicated excludes the weight of lifting/loading trolley or tray.
4. To be checked with Supplier.

Barred tees or sphere tees shall be installed on all branches larger than 50% of the pipeline diameter or 25% of the pipeline diameter where sphering is to be a regular activity. (Figure 4) shows a suggested design for barred reducing tees.

Spheres may hold up or be destroyed at a normal or barred tee and consideration shall be given to the use of sphere tees if spheres are to be used.

- (•) Sphere tees shall only be installed where it is intended to use spheres or foam pigs, as indicated by the Principal, since they are more difficult to fabricate and may lead to corrosion problems. (If corrosive conditions are possible, consideration should be given to providing a drain connection on the sphere tee).

NOTE: Soft foam pigs can also be damaged or lost at normal or barred tees and sphere tees may be useful on receivers in some instances. If foam pigs or spheres are to be used, a catching basket should be used in the major barrel of receivers to prevent loss of foam pigs into the kicker line.

2.4.2 Orientation

On horizontal pig traps, connections shall be orientated as follows:

- Drains - bottom of pipe;
- Vents, pressure gauges, blowdown, purge, thermal, relief, pig signaller - top quadrant of pipe;
- Kicker line, balance line, bypass line - side (or possibly top) of pipe.

NOTE: The top-of-pipe position should be used for sphere receivers to prevent a sphere being drawn into the outlet.

2.4.3 Pressure indicator connections

Pressure indicator connections shall be installed at the following locations:

- on the major barrel near the end closure (see 2.12);
- on the minor barrel near the pig trap valve;
- on the bypass line on the pipeline side of the bypass valve.

2.4.4 Purge connection

A flanged purge connection with an isolation valve and check valve shall be provided on systems with toxic fluids and should be considered for all systems. It should be located near to the pig trap valve to allow purging and/or flushing the full length of the barrel before opening the end closure. For horizontal pig traps the adjacent vent valve should remain closed during purging.

2.4.5 Chemical injection connection

- (•) When chemical injection is required, as specified by the Principal, a flanged connection or proprietary fitting with an isolation valve shall be provided. The connection should be located on the bypass line between the isolation valve and the kicker line tee.

2.4.6 Thermowell connection

If a temperature measuring point is required it should consist of a standard thermowell arrangement in accordance with the Piping Classes (DEP 31.38.01.12-Gen., DEP 31.38.01.15-Gen.) located in the bypass line on the facility side of the bypass valve.

2.5 VALVES

2.5.1 General

The following valves shall be provided as a minimum on each pig trap system:

- 1 x pig trap valve (full bore/through-conduit)
- 1 x bypass valve
- 1 x kicker valve
- 1 x balance valve (for launchers)
- 1 x drain valve (2 for horizontal traps with possible liquids)
- 1 x vent valve (2 for horizontal traps)

Most of these valves are required for isolation purposes (i.e. on/off use) and therefore would be either ball valves or gate valves.

- (•) The use of either ball or gate valves in these applications shall be as specified by the Principal.
- (•) Valves may need to be suitable for vacuum drying, or resistant to methanol drying, depending on precommissioning philosophy, as specified by the Principal.
- (•) Valves should have weld ends rather than flanges if the elimination of potential leak paths is more important than maintainability and replaceability (e.g. for toxic substances), as specified by the Principal.
- (•) Depending on the intended frequency of pigging operations, the pig trap, kicker and bypass valves may require power-operation (hydraulic or motor actuated). The intended pigging frequencies shall be indicated by the Principal.
- (•) Irrespective of frequency of use, large valves may require power operation.
Actuated valves shall have provision for a hand wheel or hand pump on the actuator.
- (•) If specified on the requisition a double block and bleed system shall be installed at the location of the pig trap valve, the kicker line valve, the pressurising valve (if fitted) and drain/vent valves (if a closed system). This shall consist of two gate or ball valves with a 2-inch bleed connection between the two valves. The bleed valve shall be at least 1 inch. For recommendations on when to install a double block and bleed system refer to Section 5.2 of EP 95-0230.

2.5.2 Pig trap valve

The pig trap valve(s) shall be a full-bore tight shut-off ball or through-conduit gate valve, installed to isolate the barrel from the rest of the pipeline (see Appendix 1 for selection criteria). The minimum internal diameter of the valves shall be consistent with that of the pipeline to avoid difficulties in pigging activities.

2.5.3 Bypass valve

The bypass valve shall be a tight shut-off ball or through-conduit gate valve installed to isolate the pipeline from facilities connected to the pipeline (see Appendix 1 for selection criteria).

2.5.4 Isolation valve

The isolation valve shall be a tight shut-off valve installed to isolate the pig trap system from the facilities.

2.5.5 Kicker valve

The kicker valve(s) shall be a tight shut-off ball or through-conduit gate valve installed to isolate the bypass line from the barrel (see Appendix 1 for selection criteria).

2.5.6 Pressurising valves

If a pressurising line is installed, it shall include an isolating valve and should preferably include a throttling valve. The isolating valve shall be installed on the bypass line side for tight shut-off of the pressurising line and the throttling valve shall be installed on the balance line side to control the flow in the pressurising line.

2.5.7 Balance valve

To cater for possible low flow conditions and to ensure that pigs can always be launched, a balance valve shall be provided in the balance line, so that all flow may be diverted behind the pig by closing the balance valve during launching. This valve should be normally open.

2.5.8 Drain valves

The drain valves shall be tight shut-off ball valves.

2.5.9 Vent valves

The vent valves shall be tight shut-off ball or gate valves to isolate the vent line from the barrel.

2.5.10 Blowdown valve

For gas service the blowdown valve shall be a tight shut-off valve with a downstream globe valve or an orifice restriction for controlled depressurisation of the barrel. For most applications, it is expected that depressurisation will be initiated by manually opening the valves locally. For situations where remote actuation is required, reference should be made to DEP 32.45.10.10-Gen.

2.5.11 Purge connection valve

A 50 mm (2 inch) isolating valve and a 50 mm (2 inch) check valve shall be installed in the purge connection (if applicable). The isolating valve shall be installed on the barrel side for tight shut-off of the purge connection. (The check valve is intended to prevent hydrocarbons entering the purge/flush line.)

2.5.12 Chemical injection valve

If a chemical injection connection is required it shall include a tight shut-off valve to isolate the chemical injection line from the pipeline.

The diameter of the connection shall be at least 2 inch and the valve should normally be 2 inch.

2.5.13 Thermal relief valve

A thermal relief valve shall be installed where shut-in pressure of trapped fluid could exceed the design pressure as a result of thermal expansion of the static fluid. The relief valve capacity and setting shall comply with the pipeline design code and DEP 80.45.10.10-Gen.

2.6 END CLOSURES

2.6.1 General

The end closure shall conform to the general requirements of ASME VIII, Division 1, Section UG-35 (b) (Quick Actuating Closures) and DEP 31.22.20.31-Gen. Attention is drawn to the requirement for a fail-safe design of the opening mechanism; specifically, the failure of any part of the opening mechanism shall leave the closure closed rather than open.

The design, material selection, fabrication and testing of the end closure shall be in accordance with DEP 31.40.21.30-Gen. The design of the end closure shall be compatible with the design code adopted for the adjoining pig trap, as stated in the data sheet.

NOTE: ASME B31.4 and B31.8 are widely adopted pipeline codes, and are also commonly used for pig traps. In some situations, the pig trap may be designed to a plant piping code, e.g. ASME B31.3.

The end closure is intended to be girth-welded to the end of the major barrel of a pig trap. Bevel preparation of the welding end hub shall meet the requirements of the design code. The position of the closure (horizontal or vertical) shall be as indicated in the data sheet.

The end closure shall be of the quick acting type, lever or handwheel operated, and hinged or supported from above by a carrier as indicated in the data sheet. The quick acting design should allow opening and closing by one man in a period of approximately one minute, without the use of additional devices.

The design of the end closure shall be suitable for permanent location in an open environment,

NOTES: 1. If the opening of the end closure is not in the vertical plane, i.e. on vertical or sloped pig traps, the end closure shall be equipped with a counterweight or hydraulic opening system or similar system to facilitate safe and easy opening of the door. There should be a locking device to hold open the door while personnel are loading or unloading pigs.

2. Closures 18" and larger are generally handwheel operated.

2.6.2 Closure components

The end closure shall consist of the following components:

- A removable door, which provides full-bore access when open, and terminates and seals the bore when closed.
- A welding end hub, for joining to the major barrel of a pig trap. The material used for the welding end hub shall be compatible with the major barrel material, as provided in the data sheet.
- A closure handling device, suitable to lift, hinge or swing the door. When the handling device is attached to the closure, it shall be attached to the welding hub, not to the major barrel of the pig trap.
- Ring seals for pressure containment (2.6.4).
- Two safety devices to prevent inadvertent opening of the closure before the pig trap is depressurised (2.6.3).

NOTE: An end closure with a flanged-end for joining to the major barrel has recently become available. This may have application in certain circumstances, e.g. where the use of a temporary barrel extension piece is proposed to allow intelligent pigging.

End closures with exposed screw expanders or captive ratchet braces should not be used, because of the high maintenance requirements and the non-fail-safe aspects of some opening mechanism designs.

2.6.3 Safety devices

The end closure shall have the following safety devices:

- A pressure locking device to prevent opening of the door when the pig trap is pressurised.
- A safety bleeder that when released will alert the operator to a possible hazard unless pressure in the pig trap is relieved completely. Opening of the door shall not be possible unless the bleeder is released. Engaging the bleeder shall only be possible when the closure is closed. The bleeder shall be designed such that there is no risk of blockage.

The devices shall be constructed and located so that they cannot readily be rendered inoperative. The devices shall be easily accessible for inspection.

- (•) An interlocking system between various valves and the end closure door operating mechanism may be considered to protect personnel and equipment, depending on the service, trap location and the planned pigging frequency. The necessity for interlocking shall be decided by the Principal.

Interlock system features may be micro-processor solid-state-type logic, mechanical key systems or relay-based.

See (Appendix 2) for the interlock logic.

2.6.4 Ring seals

The activation of the seals shall be such that the fluid within the trap is contained at any pressure between 1 bar (abs) and the pig trap design pressure. Elastomeric materials for ring seals shall resist explosive decompression and shall be suitable for long-term exposure to the transported fluid at the design pressure and temperature conditions. The cross-section of the seals shall not exceed 7 mm in diameter for design pressures of 150 bar and above.

NOTE: Compatibility of ring seal material with the transported fluid may be checked with DEP 30.10.02.13-Gen. Polybutadiene acrylonitrile (NBR) and vinylidene fluoride-hexafluoropropylene are commonly used materials.

2.7 SPECTACLE BLINDS

Spectacle blinds are not normally required in pig trap systems. However, if required for isolation of the trap from the pipeline the spectacle blinds shall be located on the pig trap side of the pig trap valve, kicker valve, isolation valve on the pressurising line (if fitted) and any vent and drain lines which are connected to other facilities. See EP-95000 for isolation requirements.

2.8 BENDS

Any cold bends on the main line portion of the pig trap systems should have a minimum bending radius of $60 D$, where D is the pipeline diameter.

Main line hot bends should be of the following minimum radii (for intelligent pigs):

100 mm (4 inch)	10 D
150 mm to 250 mm (6 in to 10 inch)	5 D
300 mm (12 inch) and above	3 D

The actual choice of the bend radii depends on the wall thickness and on the types of intelligent pigs to be used, and the extent of out-of-roundness should also be taken into consideration. Straight pipe lengths of at least three pipe diameters should be allowed up and downstream of all main line bends.

NOTE: In situations where space is at a premium, the requirement for straight pipe may be reduced, depending on the bend configuration and/or the design of the Intelligent Pig. In such cases, Intelligent Pig Suppliers should be consulted.

2.9 PIG SIGNALLERS

Pig signallers should be installed on both sides of the pig trap valve. The purpose of these signallers is to provide confirmation that the pig:

- i) has been successfully launched or arrived at the receiving station (in the case of a launcher/receiver respectively); and
- ii) has successfully passed through the pig trap valve.

For launchers the signaller on the downstream side of the pig trap valve should be located on the pipeline at a distance from the main tee of at least the length of the maximum length pig to be used (Figure 3). This signaller will provide confirmation that the pig has successfully passed both the pig trap valve and the main tee.

NOTE: This may not be possible in an offshore application where space restrictions and the ESD valve location may be overriding and the location of the signaller shall be agreed with the Principal.

For receivers one signaller should be located on the minor barrel at a distance from the pig trap valve of at least the length of the maximum length pig to be used.

Pig signallers may be of the set-in mechanical type or of the non-intrusive type. The latter are preferred in some cases, such as toxic fluids and unstable fluids like ethylene.

NOTE: Set-in mechanical signallers may have direct or indirect (magnetic) mechanisms. In some applications/locations it may be desirable to have an isolation valve either in or under the signaller to allow removal under pressure.

Proprietary signallers designed for removal under pressure normally have small-size flange and bolt assemblies and consideration should be given to the use of a standard 50 mm (2 inch) flange assembly for such items.

Requirements for intrusive type pig signallers are given in DEP 31.40.21.33-Gen.

2.10 CATHODIC PROTECTION ISOLATION AND EARTHING CONNECTIONS

Isolating joints or flanges and earthing connections may be necessary but requirements are not covered in this DEP. See DEP 30.10.73.31-Gen. and DEP 30.10.73.32-Gen.

Requirements for isolating joints are given in DEP 31.40.21.31-Gen.

2.11 SUPPORTS

Permanent supports/clamps shall be used to support and restrain the pig traps. These shall be designed to carry the weight of the pig trap system filled with water (or other fluids if their density is greater than that of water) together with the weight of intelligent pigs, if applicable.

The supports under the barrel should normally be of the sliding/clamp type to compensate for expansion of the unrestrained part of the pipeline.

NOTE: If there would be a possibility of corrosion occurring under clamps, then welded clamps should be used with no direct welding onto the pipeline except for circumferential welds.

Other supports may be fixed if design calculations indicate that sufficient flexibility is incorporated in the pipework to compensate for any possible axial and transverse movements. Where cathodic protection isolation joints are used, the supports shall allow sufficient movement to avoid stressing of the joint above its design limit.

Supports may need to be electrically isolated where isolating joints are not used.

Supports should be positioned such that the pig trap valves can be removed for maintenance or replacement without removal of the barrel.

2.12 PRESSURE INDICATORS

Pressure indicators, normally gauges, should be permanently installed. If not permanently installed they shall be fitted prior to any pigging operations commencing.

At least one pressure indicator should be clearly visible to the operator from the end closure activation point. If pig launching/receiving operations are anticipated during the hours of darkness, night-time visibility shall also be addressed.

2.13 SPHERE LAUNCHING/RECEIVING PINS/FLAPPERS

Where automatic sphering is intended, for pipelines up to and including 300 mm (12 inch) diameter, remotely operated retractable retaining/launching pins/fingers may be used to position the spheres in the launcher. For larger size pipelines hydraulically operated flappers are recommended.

Common sphere operational practice is to unload the receiver after several spheres have been received, For large diameter spheres (above 18 inch), this can lead to a hazardous run-away situation due to the combined weight of the spheres. In such cases, consideration should be given to providing a restraint (e.g. flappers or pins/fingers) to allow unloading the spheres one at a time. Alternatively, a horizontal receiving tray, long enough for the whole consignment, should be provided and fixed into position before opening the end closure.

3. SERVICE CONDITIONS AND CODE REQUIREMENTS

3.1 GENERAL

- (•) It may be appropriate, in view of possible future changes in service requirements of the pipeline, to design the pig trap such that, if required, it can be used as a launcher as well as a receiver and in gas as well as liquid service. The Principal shall specify if these options are required.
- (•) The design should be based on the most onerous type of pigging operation which is envisaged for the pipeline. This shall be specified by the Principal and will, in most cases, mean designing for intelligent pigs.
- (•) Onshore traps should be horizontal and offshore traps may be either horizontal or vertical, as specified by the Principal.

Note: The use of vertical receivers is strongly discouraged for operational reasons (i.e. arriving pigs will bring debris into the trap, upon closing the pig trap valve this debris will fall back into the valve and will damage the valve seats on the next operation). Where the use of vertical receivers cannot be avoided, particular attention shall be given to the pig trap valve selection and the need for ease of maintenance (e.g. the use of a "sacrificial" valve closest to the receiver).

In the design of a pig trap system special attention should be paid to the following features:

- safe operations;
- operational flexibility to facilitate commissioning and decommissioning operations;
- adequate venting, draining and purging facilities;
- facilities for possible chemical injection.

If during the life of a pipeline pigging might be required, it is recommended to carry out a full design of the pigging facilities, regardless of whether the traps are initially installed. Part of such a design shall be to provide piping arrangements, blanked off as necessary, to facilitate the subsequent installation of the trap and its ancillary piping. Particularly for offshore applications, provisions shall also be made for space and weight requirements of the trap and lifting arrangements for its installation, operation and removal.

Where used, portable or temporary pig traps shall as a minimum be designed to the full specification of the maximum pressure to which they can be subjected and if for hydrocarbon service use, to the same specifications as a permanent facility.

3.2 DESIGN CODE

It is assumed that the pipeline design is based on ASME B31.4 or ASME B31.8, depending on the product. The pipeline design code shall be stated on the requisition.

NOTE: Pipelines transporting certain fluids which are liquid under pipeline conditions (e.g. LPG) should be designed in accordance with the most stringent requirements of both codes.

For the purpose of code break locations it is also assumed that the piping of the facilities to which the pipeline/pig trap system is connected is designed in accordance with ASME B31.3. Where this is not the case e.g. at intermediate pig trap stations or where the pig trap ties into a slug catcher designed to ASME B31.8, the code break is not applicable.

- (•) The entire pig trap system should be designed, constructed and tested according to the same code as the pipeline. However, various options of design code break between ASME B31.8/B31.4 and ASME B31.3 may be used, as shown in Figure 5A to 5D, where Figure 5A is the recommended option. Use of the options shown in Figures 5B to 5D should be by exception only. Option 5B may be applicable where pig traps are procured as prefabricated items. The acceptability of the selected code break location shall be confirmed by the Principal.

Wall thickness transitions shall meet the welding configuration requirements as specified in the design codes ASME B31.4 (clause 434.8.6) and ASME B31.8 (Appendix I, Figure I5).

- NOTES:
1. t_D , the maximum thickness for design pressures, shall not be greater than 1.5 t, where t is the nominal thickness of the thinner pipe.
 2. Pipes with a wall thickness less than 4.8 mm shall not be used.

3.3 DESIGN FACTOR

- (•) The design factor shall be as stated on the requisition and should be applied to all piping of the pig trap system.

NOTE: This assumes that the traps are designed to ASME B31.4/B31.8 and is not applicable where ASME B31.3 is the chosen code.

3.4 DESIGN PRESSURE

- (•) The design pressure of the pig trap system shall not be less than that of the pipeline. Pipeline design pressure and fitting class rating shall be specified by the Principal.

3.5 DESIGN TEMPERATURE

The maximum design temperature shall not be less than the maximum temperature which the pig trap system could attain or to which it could be exposed during operation, start-up or shutdown.

The minimum design temperature shall be based on minimum ambient temperature and on the conditions (e.g. blowdown) which could occur during operations. See (5).

- (•) Minimum and maximum ambient temperatures shall be specified by the Principal.

3.6 DESIGN VELOCITIES

Suggested maximum velocities for the purpose of piping diameter selection are:

For piping in intermittent service:

- In case of liquid 8 m/s.
- In case of gas 40 m/s.

For piping in continuous service:

- In case of liquid 4 m/s.
- In case of gas 20 m/s.

Based on these velocities and the assumption that parts of the pig trap are in intermittent service, piping diameters are suggested in (Table 1). For every design, however, it should be checked that the velocities do not exceed designated maxima and that piping pressure drops are not excessive.

3.7 TEST PRESSURE

The pig trap system may be hydrostatically tested either together with, or separately from, the pipeline. In either case the test pressure shall not be less than that of the adjacent pipeline section.

3.8 CORROSION ALLOWANCE

The barrel, balance line and kicker line are intermittently exposed to oxygen ingress in combination with the possible presence of moisture. Depending on the frequency and duration of such exposure, consideration should be given to including a corrosion allowance.

4. LAY-OUT AND ANCILLARY FACILITIES

4.1 GENERAL

In determining the siting of pig traps systems, account shall be taken of possible adverse environmental effects which could result during construction and operations.

Pig traps shall be located so that they are orientated with their end closures pointing away from personnel areas and critical items of equipment, i.e. those containing hydrocarbons and/or toxic material or in safety service. This is to minimise the risk of damage to adjacent facilities that might occur in the very unlikely event of a pig being ejected from the pig trap.

The requirements for pig handling depend on the type and weight of pig and the pipeline size: normal pigs with a mass less than 30 kg may be manually loaded into or out of the pig traps. Typically this pig mass will occur in systems of 300 mm (12 inch) and below. Pig loading trolleys, cassettes or baskets enable heavier pigs to be properly loaded, aligned and retrieved in/from pig traps.

NOTE: Special provisions would normally be required for intelligent pigging. Depending on circumstance it may be appropriate to provide either temporary or permanent facilities for handling of these pigs.

Space is required beyond the end closure door of the pig trap for pig handling. Typical requirements are given in (Figure 6).

- (•) Depending on the operational importance of the pipeline it may be appropriate to make provision for future pig trap valve or bypass valve maintenance/replacement using isolation plugs, pipe freeezing or hot-tap/stoppling techniques. If this is required, as decided by the Principal, an appropriate length of pipe should be included on the pipeline side of the pig trap valve and on the pipeline side of the bypass line valve.

4.2 ONSHORE

Pig traps should be located at least 15 m from any type of equipment, other than adjacent pig traps. Pig trap systems should generally be located adjacent to each other for ease of pigging operations.

Pig trap systems shall be fenced (either separately or as part of adjoining facilities) and access should normally be provided for light trucks and lifting cranes, subject to hazardous area classification constraints. Within the pig trap system plot, where buried pipelines are less than 1 m below the surface, barriers or other protective measures should be used to prevent vehicles damaging the pipeline.

When a drain system is not available, a sump shall be provided equipped with pumps for the disposal of the drained liquids to a designated disposal area. Alternatively the sump may have a 2 inch suction point at a safe distance from other facilities for connection to a vacuum truck suction for disposal elsewhere. The volume of the sump should be twice that of the trap for liquid systems. For gas systems the volume should be determined on an individual basis.

In addition, a catch pit or tray shall be constructed directly underneath the end closure with a volume equal to at least 5 per cent of that of the trap and of sufficient surface area to prevent any oil or debris contamination of the surrounding ground. This pit or tray may be connected to the sump but, if not, it should be designed such that it is safe and easy to empty.

NOTE: The use of a sump instead of a closed drain system may be appropriate where it is known or suspected that significant volumes of wax, debris, unwanted liquids, etc. will be removed from the pipeline.

4.3 OFFSHORE

Pig traps shall be installed in open areas to ensure adequate ventilation. Distances from other equipment shall be evaluated as part of overall platform facilities layout.

Pig trap layout shall be such that operation and maintenance of equipment, valves and instruments shall be possible without temporary ladders and scaffolding.

Access ways shall be provided to and from the pig storage area. To assist in handling pigs between the storage area and the pig trap, the storage area should normally be serviced by the platform crane. If the pig trap area is inaccessible to the platform crane and if pig weights are greater than 30 kg, a runway beam should be provided with handling and lifting facilities from the pig storage area or alternatively trolley facilities should be provided.

Pig storage and handling equipment shall not obstruct escape routes.

All pig traps shall drain by gravity into the appropriate drainage system.

In addition, a catch pit or tray shall be installed directly underneath the end closure (if possible below deck/grating level) with a volume equal to at least 5 per cent of that of the trap and/or of sufficient surface area and volume to prevent any hydrocarbon or debris contamination of the marine environment. This pit or tray should preferably be connected to the sump but, if not, it should be designed such that it is safe and easy to empty.

NOTE: Circumstances at a pig launcher may justify omitting such a catch pit or tray.

In view of the risk to the sensitive marine environment, during the design of an offshore pig trap particular attention shall be given to the following:

- The safe handling and disposal, without spillage, of any pigging products e.g. wax, debris etc.
- Provisions for testing the end closure door seal using non-polluting medium to prevent potential contamination in the event of a leak.

4.4 HORIZONTAL PIG TRAPS

The elevation of the bottom of the end closure on horizontal pig traps should be approximately 700 mm above grade to provide sufficient room to slope the drain lines as well as easy handling of the end closure and pigs.

Horizontal pig traps with a nominal diameter of 300 mm (12 inch) and above should normally be provided with pig lifting facilities, such as a runway beam, unless they can be readily accessed by cranes. Provision of a trolley with a push rod and pulling line should be considered to assist loading or removal of pigs from the trap. The use of these facilities, including the possible use of internal trays, shall be agreed with the Principal.

4.5 VERTICAL PIG LAUNCHERS

If a vertical pig launcher is inaccessible to the platform crane, a dedicated lifting facility shall be installed capable of lowering a (intelligent) pig into the barrel, unless it can be shown that the pig can be manually loaded in a safe manner.

The elevation of the barrel end closure above deck level should provide convenient access to the door locking mechanism.

A vertical ladder or local stairway shall be provided to allow access between deck levels local to the pig trap.

4.6 ACCESS PLATFORMS

A platform shall be provided adjacent to any valve where the centre of the handwheel is more than 1 500 mm above grade. Similarly, a platform shall be provided adjacent to any equipment (e.g. pig signallers) which is more than 1 500 mm above grade and which is used during pigging operations.

5. DESIGN ASPECTS OF MATERIAL PROCUREMENT

5.1 GENERAL

- (●) The Principal shall specify the nature of the transported fluid, including details of toxicity and corrosivity.

**Amended per
Circular 34/04**

All components in sour service shall comply with ISO 15156 or NACE MR0103, as applicable. The HIC testing procedure and acceptance criteria for pipe, tees, reducers and any component made from plate (e.g. end closure door) shall be as specified in the appropriate material specification (5.3).

- NOTES:
1. ISO 15156 shall apply to oil and gas production facilities and natural gas sweetening plants. NACE MR0175 is equivalent to ISO 15156.
 2. NACE MR0103 shall apply to other applications (e.g. oil refineries, LNG plants and chemical plants).

All main line items shall be compatible with the main line linepipe with respect to weldability, wall thickness/material grade transitions (3.2) and dimensions. Dimensional considerations include actual internal diameter, ovality and wall thickness transition taper angles (2.2).

5.2 LOW TEMPERATURE SERVICE

All items shall be designed and manufactured to avoid brittle fracture at possible low service temperatures (3.5). Reference is made to DEP 30.10.02.31-Gen. for guidance on definitions and requirements relating to materials in low temperature service. Although transmission pipelines are excluded from its scope it may be relevant for many of the pig trap components.

5.3 MATERIAL SPECIFICATIONS

The sections below relate to carbon steel pig trap systems only.

5.3.1 Barrel/Linepipe

**Amended per
Circular 18/02**

The main tubulars should be in accordance with DEP 31.40.20.37-Gen. unless the Principal specifies DEP 31.40.20.35-Gen.

Note: If a corrosion allowance is used on the pipeline then a reduced allowance may be applicable for the major barrel since it is only used intermittently.

5.3.2 Valves

Valves should be procured in accordance with the MESC 77 buying descriptions and specifications, including any additional requirements for the particular service conditions. Specifications for valves in the mainline should be based on API 6D and attention should be given to the compatibility of any weld end pup pieces with the main line pipe.

Thermal relief valves should be procured in accordance with DEP 80.45.10.10-Gen.

5.3.3 Flanges

Flanges should be procured in accordance with DEP 31.40.21.34-Gen.

For main line flanges, the flange internal diameter should be specified to match the internal diameter of the adjacent linepipe.

5.3.4 Fittings

Tees, bends and reducers should be procured in accordance with DEP 31.40.21.30-Gen. For induction bends reference should be made to DEP 31.40.20.33-Gen.

5.3.5 Bolting

The selection of bolting material shall be in accordance with DEP 30.10.02.11-Gen. Bolts and nuts shall be fluorocarbon-coated.

NOTE: The preferred materials for standard applications are ASTM A193/A193M grade B7 and ASTM A194/A194M grade 2H for non-sour service conditions, and ASTM A193/A193M grade B7M and ASTM A194/A194M grade 2HM for sour service conditions. For special applications, e.g. low temperature, other materials may apply.

5.3.6 Other items

Piping and ancillary items should be procured in accordance with the Piping Classes (DEP 31.38.01.12-Gen. and DEP 31.38.01.15-Gen.).

NOTE: Specifications for Piping Classes (and associated MESC buying descriptions) are based on ASME B31.3 requirements. They will satisfy B31.4/8 requirements in most cases, normally with greater wall thickness because of lower allowable stress levels, but care should be taken with transitions to high strength materials, i.e. higher than X52 or WPHY52 grades as detailed in the above specifications.

6. REFERENCES

In this DEP reference is made to the following publications:

NOTE: Unless specifically designated by date, the latest edition of each publication shall be used, together with any amendments/supplements/revisions thereto.

Amended per
Circular 18/02

SHELL STANDARDS

Index to DEP publications and standard specifications	DEP 00.00.05.05-Gen.
Requisitioning binder	DEP 30.10.01.10-Gen.
Metallic materials – selected standards	DEP 30.10.02.11-Gen.
Non-metallic materials – Selection and application	DEP 30.10.02.13-Gen.
Metallic materials – Prevention of brittle fracture	DEP 30.10.02.31-Gen.
Design of cathodic protection systems for onshore buried pipelines	DEP 30.10.73.31-Gen.
Design of cathodic protection systems for offshore pipelines (amendments/supplements to DNV RP B401)	DEP 30.10.73.32-Gen.
Pressure vessels (Amendments/Supplements to ASME VIII, Div. 1 and Div. 2)	DEP 31.22.20.31-Gen.
SIOP piping classes	DEP 31.38.01.12-Gen.
SIEP piping classes	DEP 31.38.01.15-Gen.
Data/requisition sheet for design of a pig trap system for a pipeline	DEP 31.40.10.93-Gen.
Linepipe induction bends (amendments/supplements to DEP 31/40/20.30-Gen. and DEP 31.40.20.31-Gen)	DEP 31.40.20.33-Gen.
Linepipe for non-critical service (amendments/supplements to ISO 3183-1)	DEP 31.40.20.35-Gen.
Linepipe for critical service (amendments/supplements to ISO 3183-1)	DEP 31.40.20.37-Gen.
Pipeline fittings	DEP 31.40.21.30-Gen.
Pipeline isolating joints (amendments/supplements to MSS SP-75)	DEP 31.40.21.31-Gen.
Pig signallers: intrusive type	DEP 31.40.21.33-Gen.
High grade pipeline flanges for non-sour and sour service	DEP 31.40.21.34-Gen.
Data/requisition sheet for pig trap end closures	DEP 31.40.21.94-Gen.
Instrumentation of depressuring systems	DEP 32.45.10.10-Gen.
Pressure relief, emergency depressurising, flare and vent systems	DEP 80.45.10.10-Gen.
MESC buying descriptions and specifications	MESC
Valves and accessories	MESC 77
EP HSE Manual	EP-95000

AMERICAN STANDARDS

Process piping ASME B31.3

Liquid transportation systems for hydrocarbons,
liquid petroleum gas, anhydrous ammonia, and
alcohols ASME B31.4

Gas Transmission and distribution piping systems ASME B31.8

ASME Boiler and Pressure Vessel Code:
Section VIII: Unfired pressure vessels ASME VIII

Issued by:
American Society of Mechanical Engineers
345 East 47th Street
New York NY 10017
USA.

Alloy steel and stainless steel bolting materials for
high-temperature service ASTM A193

Carbon and alloy steel nuts for bolts for high-
pressure and high-temperature service ASTM A194

Issued by:
American Society for Testing & Materials
100 Bar Harbor Drive
West Conshohocken
PA 19428-2959
USA.

Pipeline valves API 6D

Issued by:
American Petroleum Institute
Publications and Distribution Section
220 L Street Northwest
Washington DC 20005
USA

Amended per Circular 34/04

Materials resistant to sulfide stress cracking in corrosive
petroleum refining environments NACE MR0103

Petroleum and natural gas industries — Materials for
use in H₂S-containing environments in oil and gas
production NACE MR0175

Issued by:
NACE International
1440 South Creek Dr.
Houston, TX 77084-4906,
USA

INTERNATIONAL STANDARDS

Petroleum and natural gas industries - Steel pipe for
pipelines - Technical delivery conditions -
Part 1: Pipes of requirement class A ISO 3183-1

**Amended per
Circular 34/04**

Petroleum and natural gas industries — Materials for use in
H₂S-containing environments in oil and gas production

ISO 15156

*Issued by:
International Organisation for Standardization
1 Rue de Varembé
CH-1211 Geneva 20
Switzerland*

*Copies can also be obtained from national standards
organizations.*

7. FIGURES

FIGURE 1	SCHEMATIC OF TYPICAL HORIZONTAL PIG TRAP SYSTEM
FIGURE 2	SCHEMATIC OF TYPICAL VERTICAL (OFFSHORE) PIG TRAP SYSTEM
FIGURE 3	SCHEMATIC OF MINIMUM REQUIRED PIG TRAP FACILITIES
FIGURE 4	REDUCING BARRED TEES
FIGURE 5	CODE BREAK FOR PIG TRAPS
FIGURE 6	RECOMMENDED PIG TRAP DIMENSIONS

Figure 1 Schematic of typical horizontal pig trap system


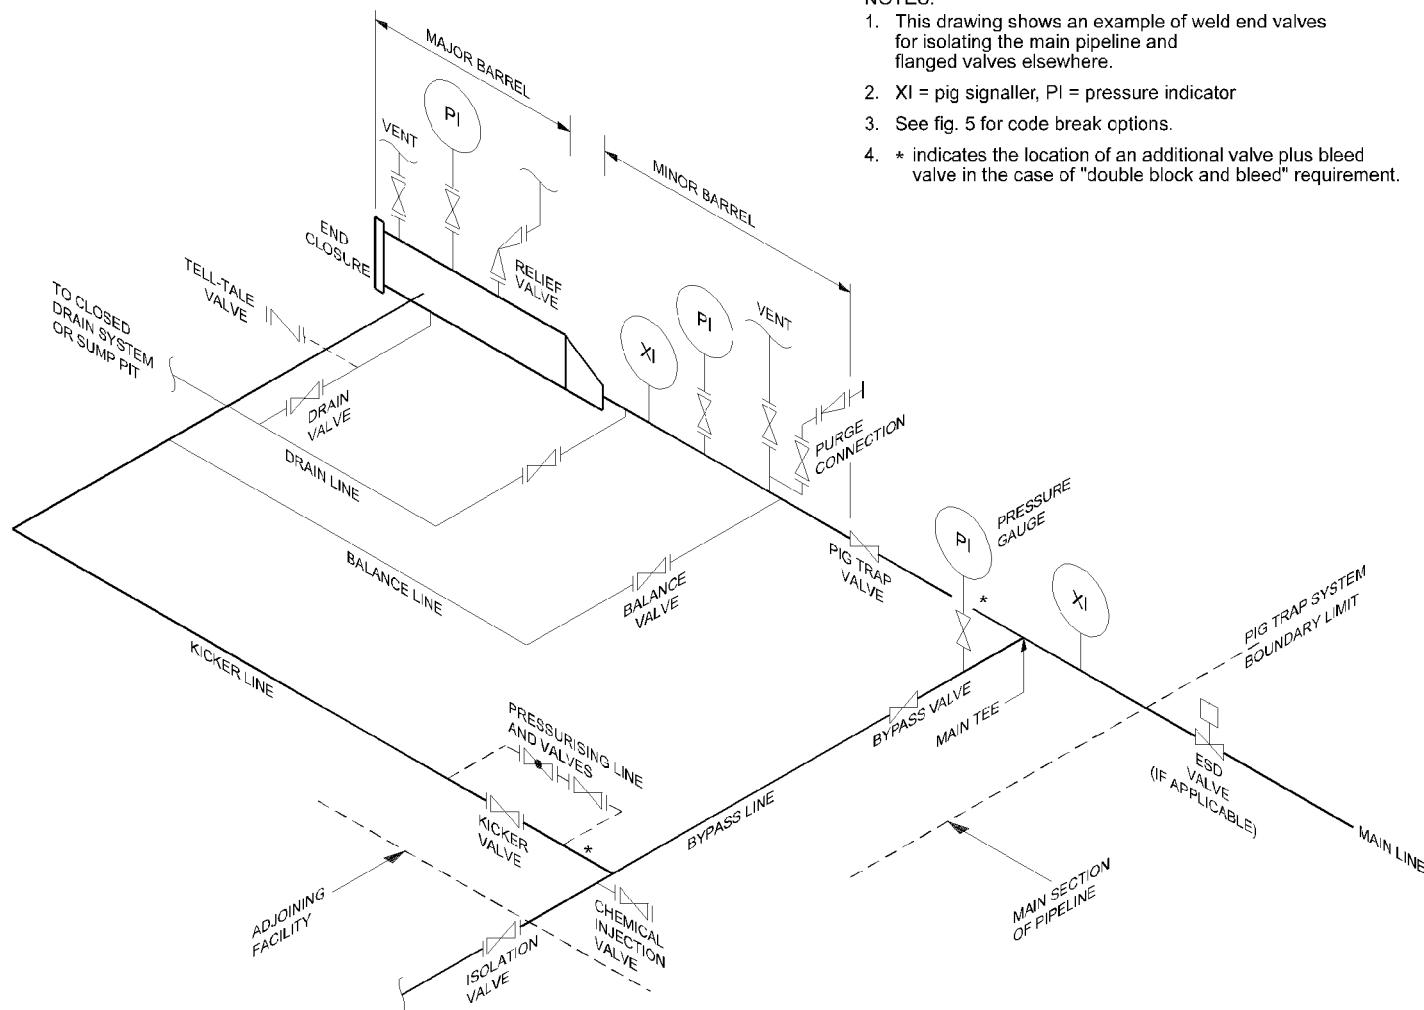



Figure 2 Schematic of typical vertical (offshore) pig trap system

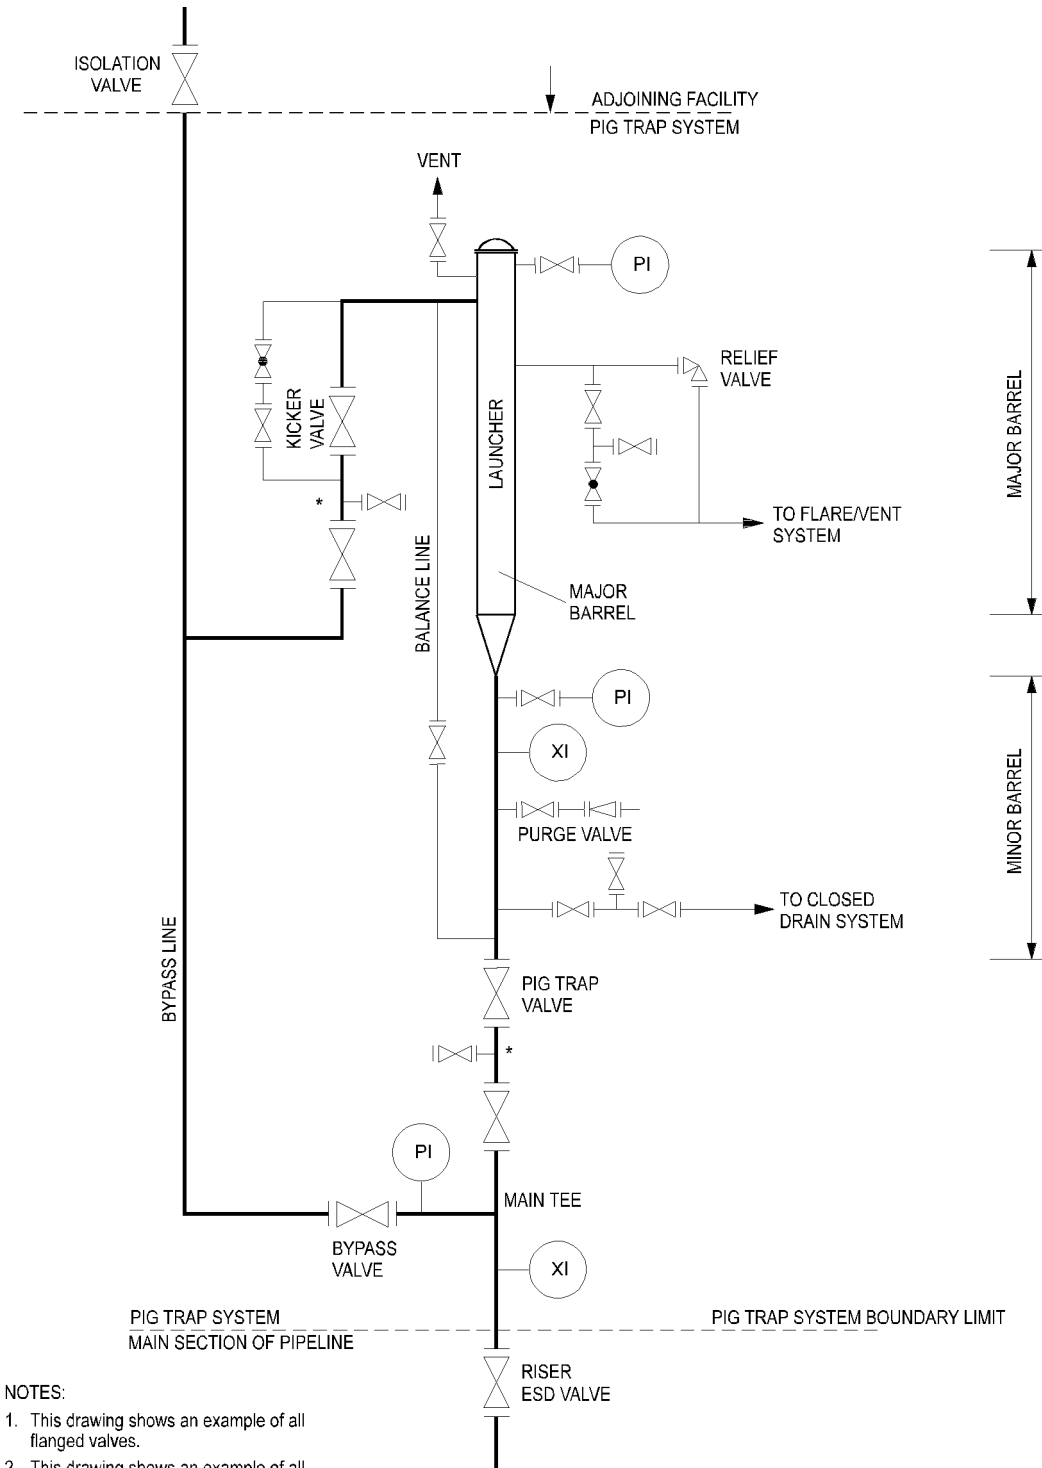


- NOTES:
1. This drawing shows an example of all flanged valves.
 2. This drawing shows an example of all double block and bleed valves at locations *
 3. See fig. 5 for code break options.
 4. XI = pig signaller, PI = pressure indicator.
 5. Chemical injection point not included.
 6. This drawing shows an example of a blowdown line to a flare system.

Figure 3 Schematic of minimum required pig trap facilities


Horizontal launcher

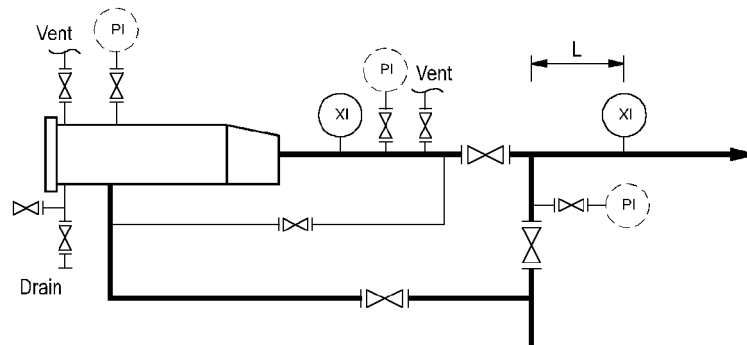

Vertical launcher

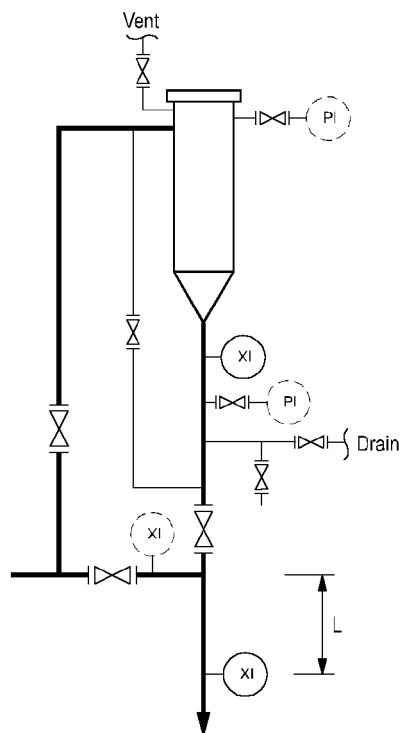

Receiver

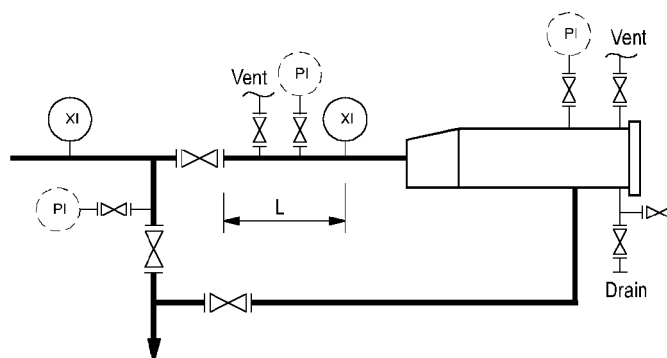

L = Minimum length equal to maximum length of pig,
usually intelligent pig - see Table 3.

Figure 4 Reducing barred tees

Note: This drawing is not meant to be a complete procurement specification.


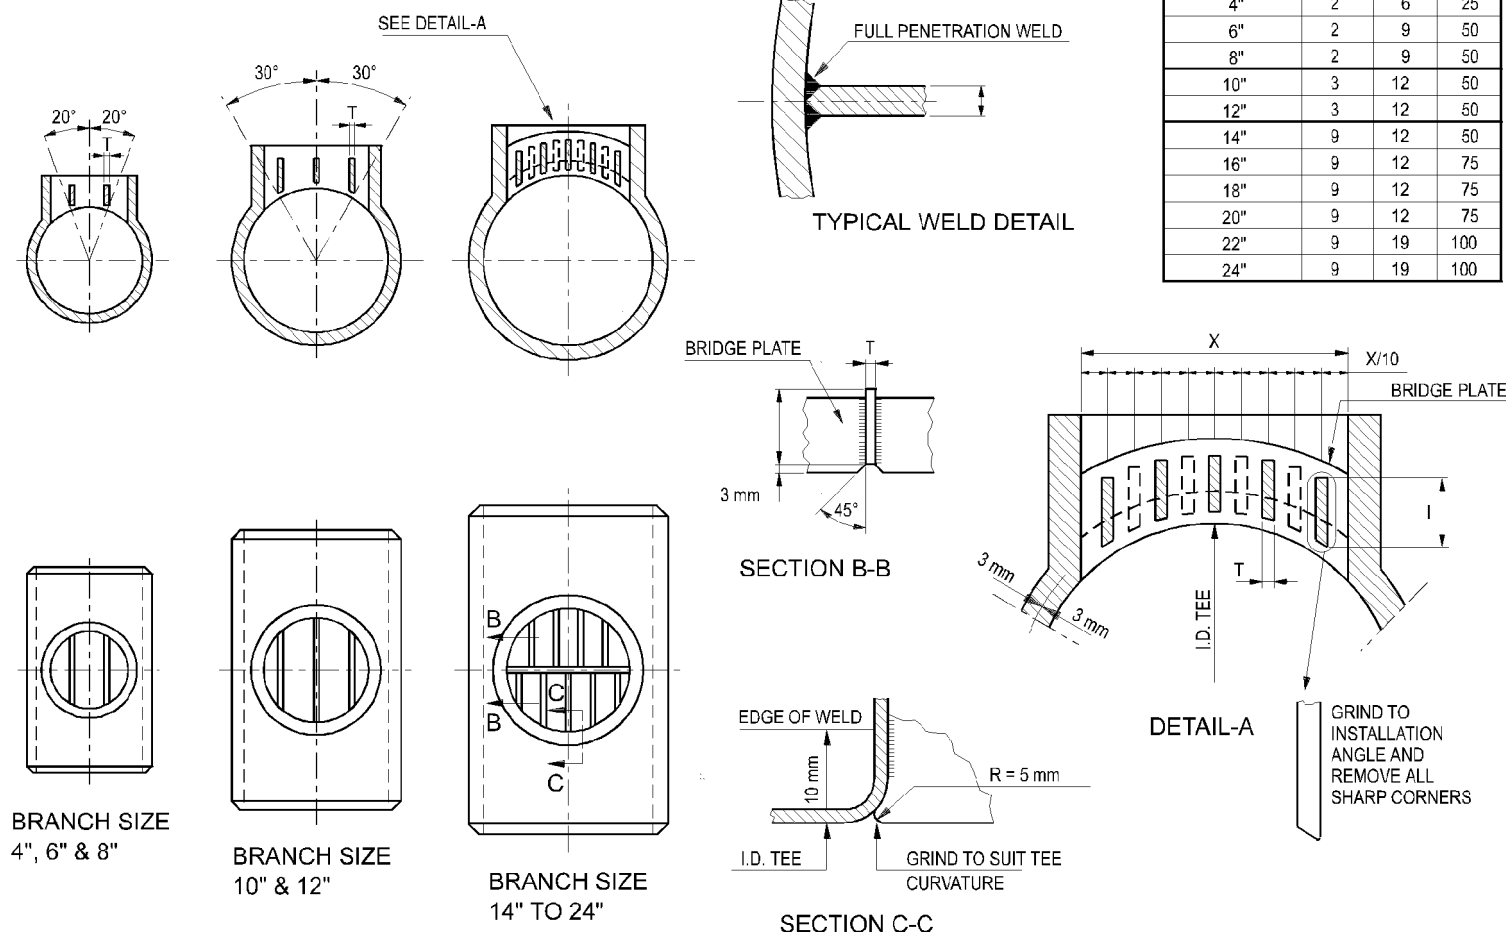



Figure 5 Code break for pig traps

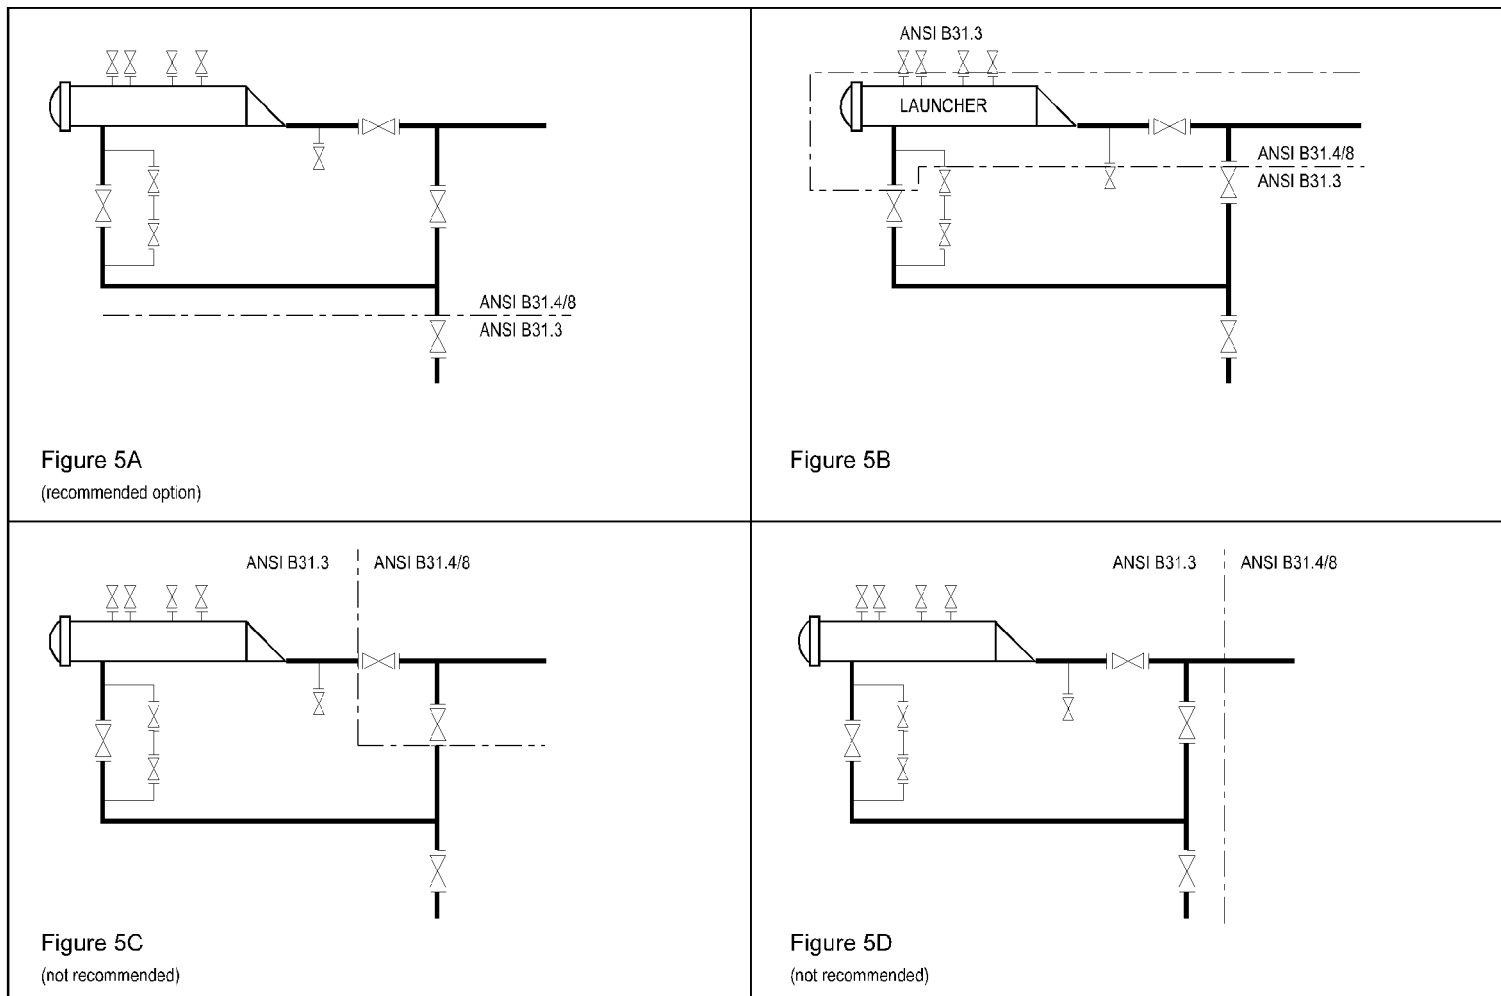


Note: These drawings show examples of all valves being flanged

Figure 6 Recommended pig trap dimensions

1. Launcher

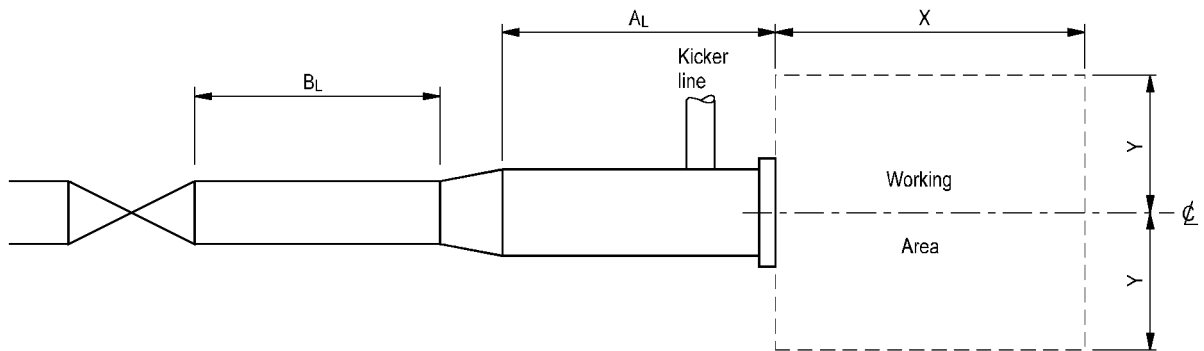

2. Receiver

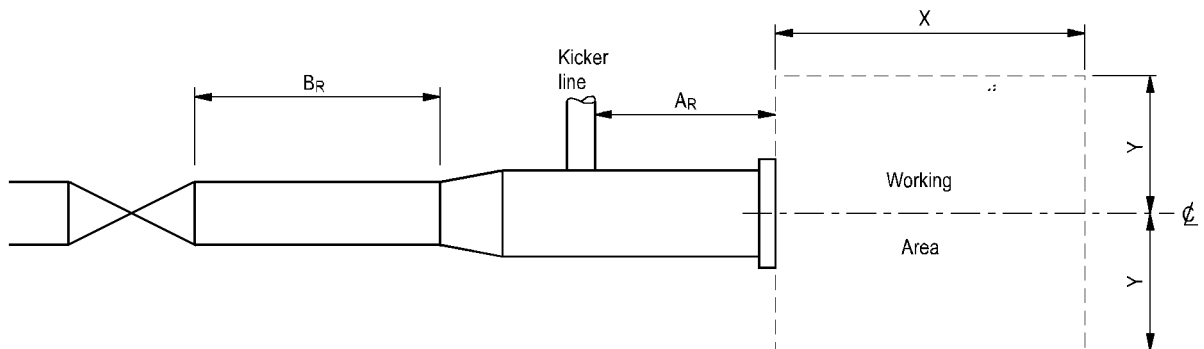

Recommended Values

- A = see values in table 3
- B = see values in table 3
- X = maximum length of pig plus approx 1 m
- Y = 0.9 m for 4" to 32" pipelines
- = 1.5 m for 34" and above

APPENDIX 1 VALVE TYPE SELECTION

This appendix gives information for use in selecting the valve type for the pig trap valve, bypass valve and kicker valve (2.5).

The pig trap valve and bypass valve are the main isolating valves between the pipeline and other facilities and therefore need to be tight shut-off valves. These two valves and the kicker valve are likely to be subject to pigging debris.

Since the pig trap valve needs to be piggable it shall be full-bore. If a gate valve is chosen it shall therefore be of the through-conduit type.

The bypass valve and kicker valve do not need to be full-bore but since they may be subject to pipeline debris a ball valve or through-conduit gate valve should be used.

The advantage and disadvantages of ball valves and through-conduit gate valves are listed below, for consideration in choosing the valve type for these three particular applications. Through-conduit gate valves may be slab-gate or expanding-gate type.

Ball valves

Advantages:

- compact size;
- lighter weight;
- lower cost for high pressure (Class 600 and above).

Disadvantages:

- soft seats may be damaged in dirty service;
- only top entry type maintainable in-situ.

Gate valves

Advantages:

- upstream and downstream sealing;
- better fire resistance;
- lower cost for low pressure service (Class 300 and below);
- maintainable in-situ;
- better resistance to dirt in the open position (expanding-gate type).

Disadvantages:

- larger height (although can be installed horizontally);
- larger weight (except for large diameter low pressure);
- slower operation.

APPENDIX 2 INTERLOCK SYSTEM LOGIC

The interlock logic should be as follows:

- (1) 'open end closure door' requires the following:
 - no pressure in the barrel;
 - pig trap valve closed;
 - kicker line valve closed;
 - process drain valves closed;
 - pressurising valves closed;
 - vent valves closed (if vents are integrated with other process vents).
- (2) open the 'closed drain' valve requires the following:
 - kicker line valve closed;
 - pig trap valve closed;
 - pressurising valves closed;
 - vent valves closed (if vents are integrated with other process vents).
- (3) 'door open' status shall prevent:
 - opening of pig trap valve;
 - opening of kicker line valve;
 - opening of 'close drain' valves;
 - opening of pressurising valves;
 - opening of vent valves (if vents are integrated with other).